



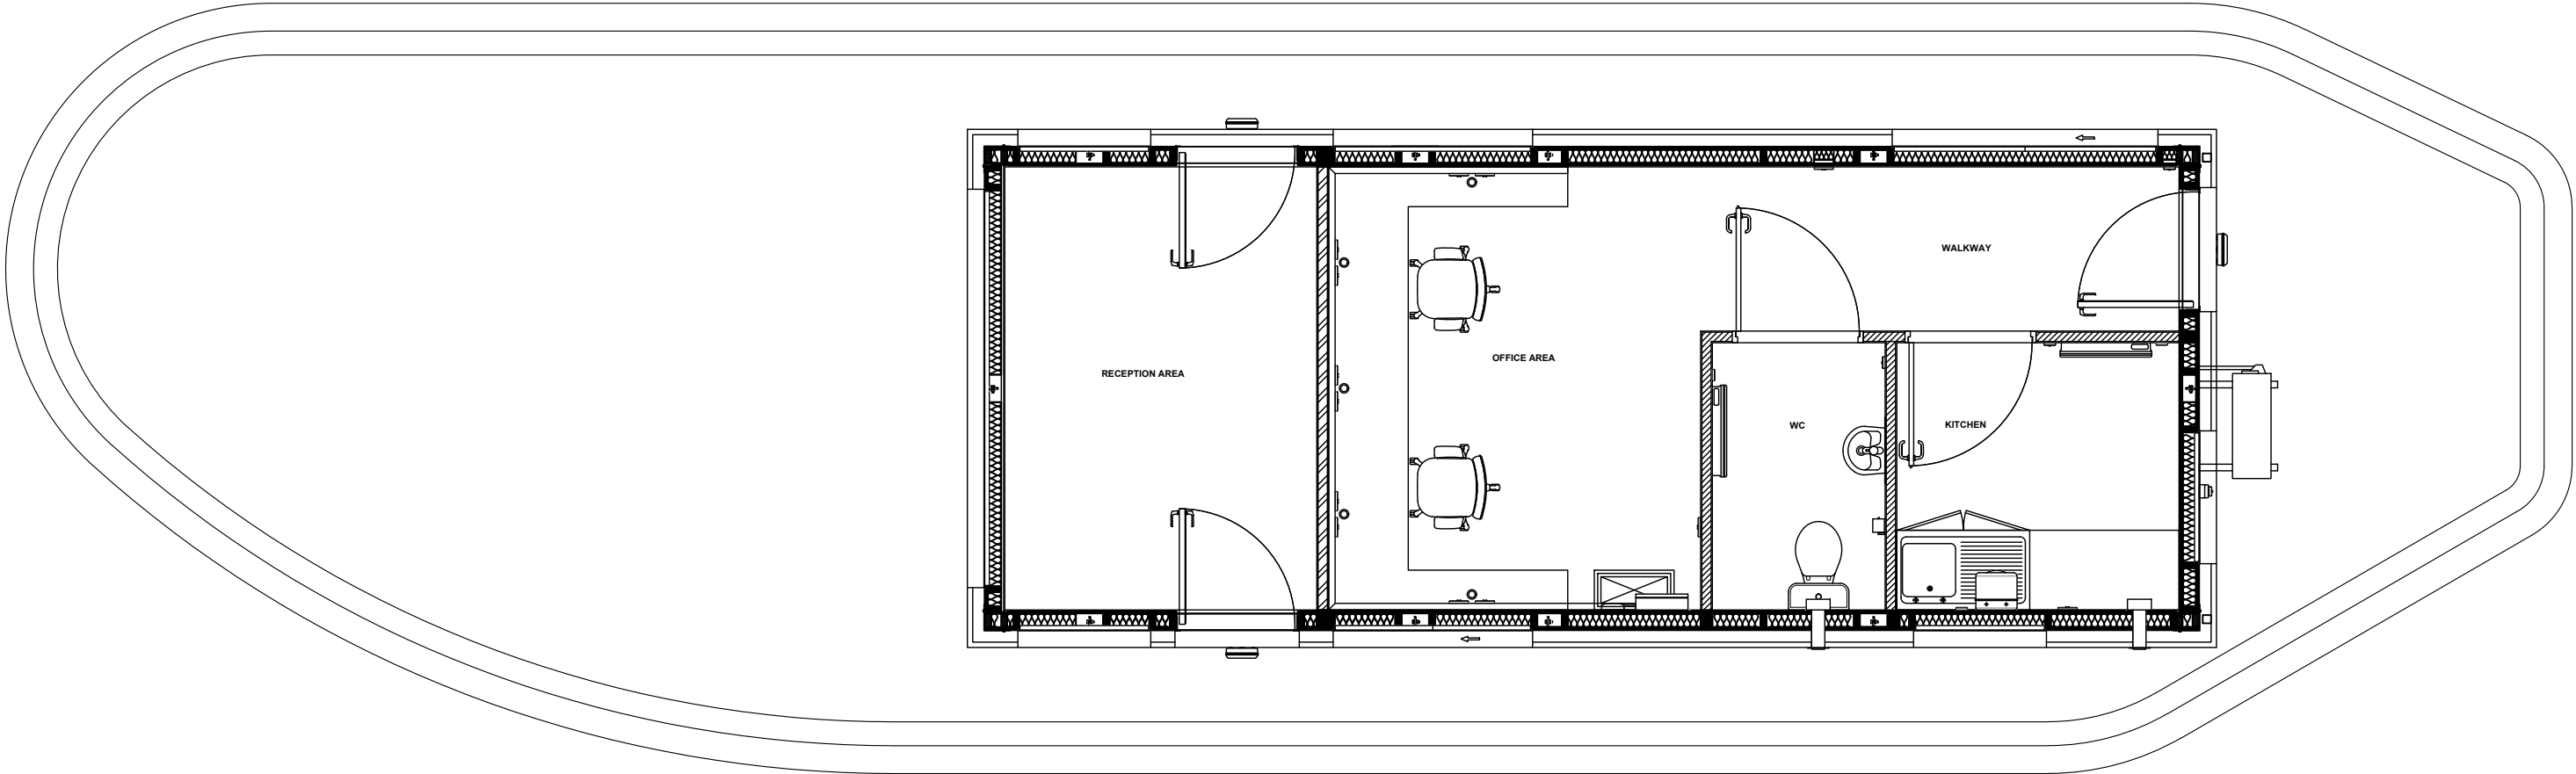

Gatehouse Floor Plan 1:50

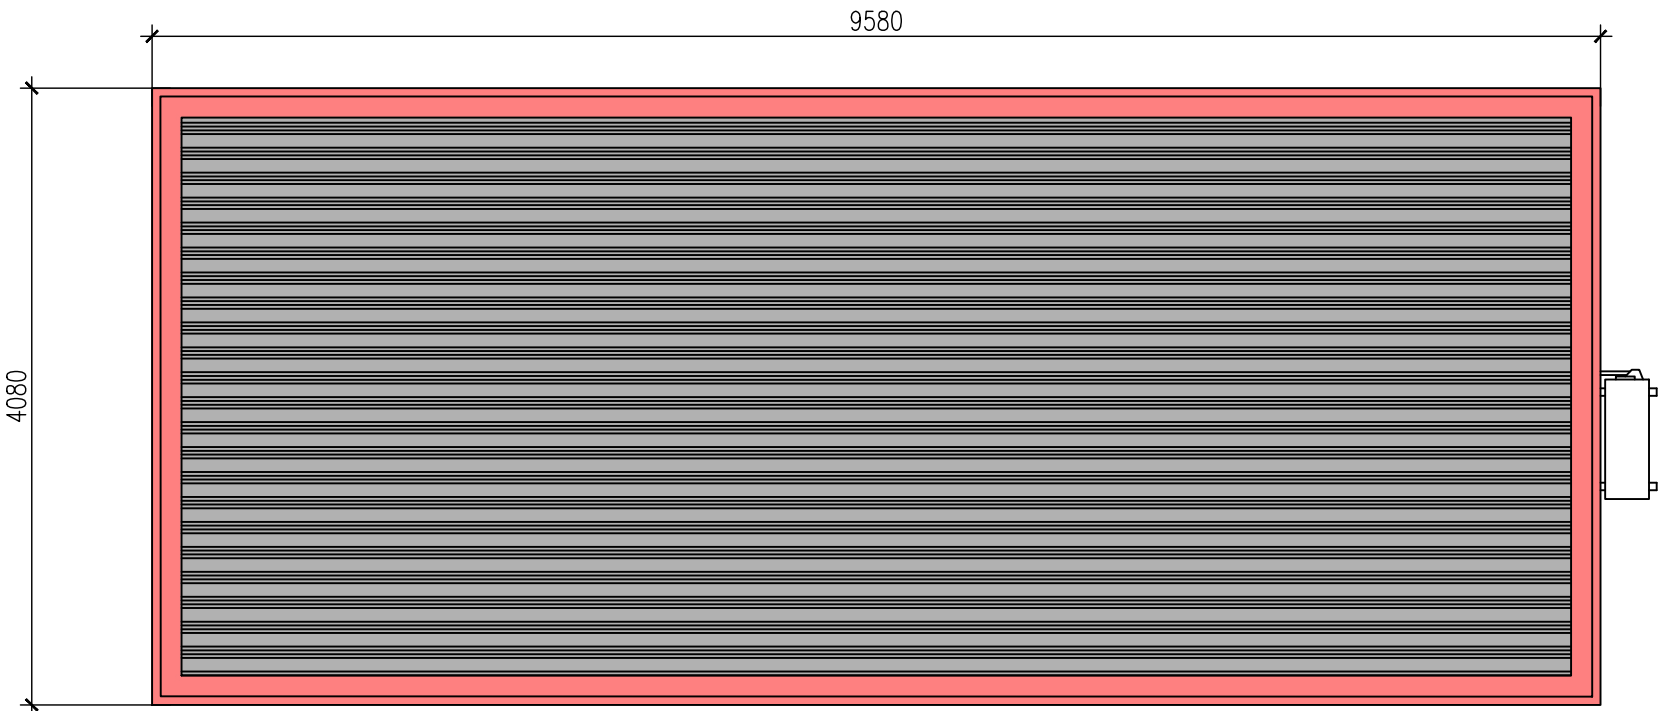

Gatehouse Roof Plan 1:50

COPYRIGHT RESERVED

Notes

Revisions

| Rev   | Date   | Description                      |
|-------|--------|----------------------------------|
| Rev A | May 26 | ROOF PLAN UPDATED & ISLAND ADDED |
| Rev B | Jun 26 | PLAN UPDATED TO LATEST DRAWINGS  |

BUILDING MANAGEMENT SERVICES LTD

Huddersfield Road  
Elland, West Yorkshire  
HX5 9BW  
TELEPHONE : ELLAND (01422) 371616  
FAX No : (01422) 376717  
email : mail@bmselland.com

Building  
Management  
Services

Client

C.D.P. Limited

Project

Land at Saputo Ltd,  
Revised Entrance Proposals  
Kirkby, Liverpool

Sheet

Gatehouse Plans

|                         |                   |
|-------------------------|-------------------|
| Drawn<br>JT             | Date<br>Apr 26    |
| Scale<br>1:50@A2        | Status            |
| Drawing No.<br>3288-201 | Revision<br>Rev B |