


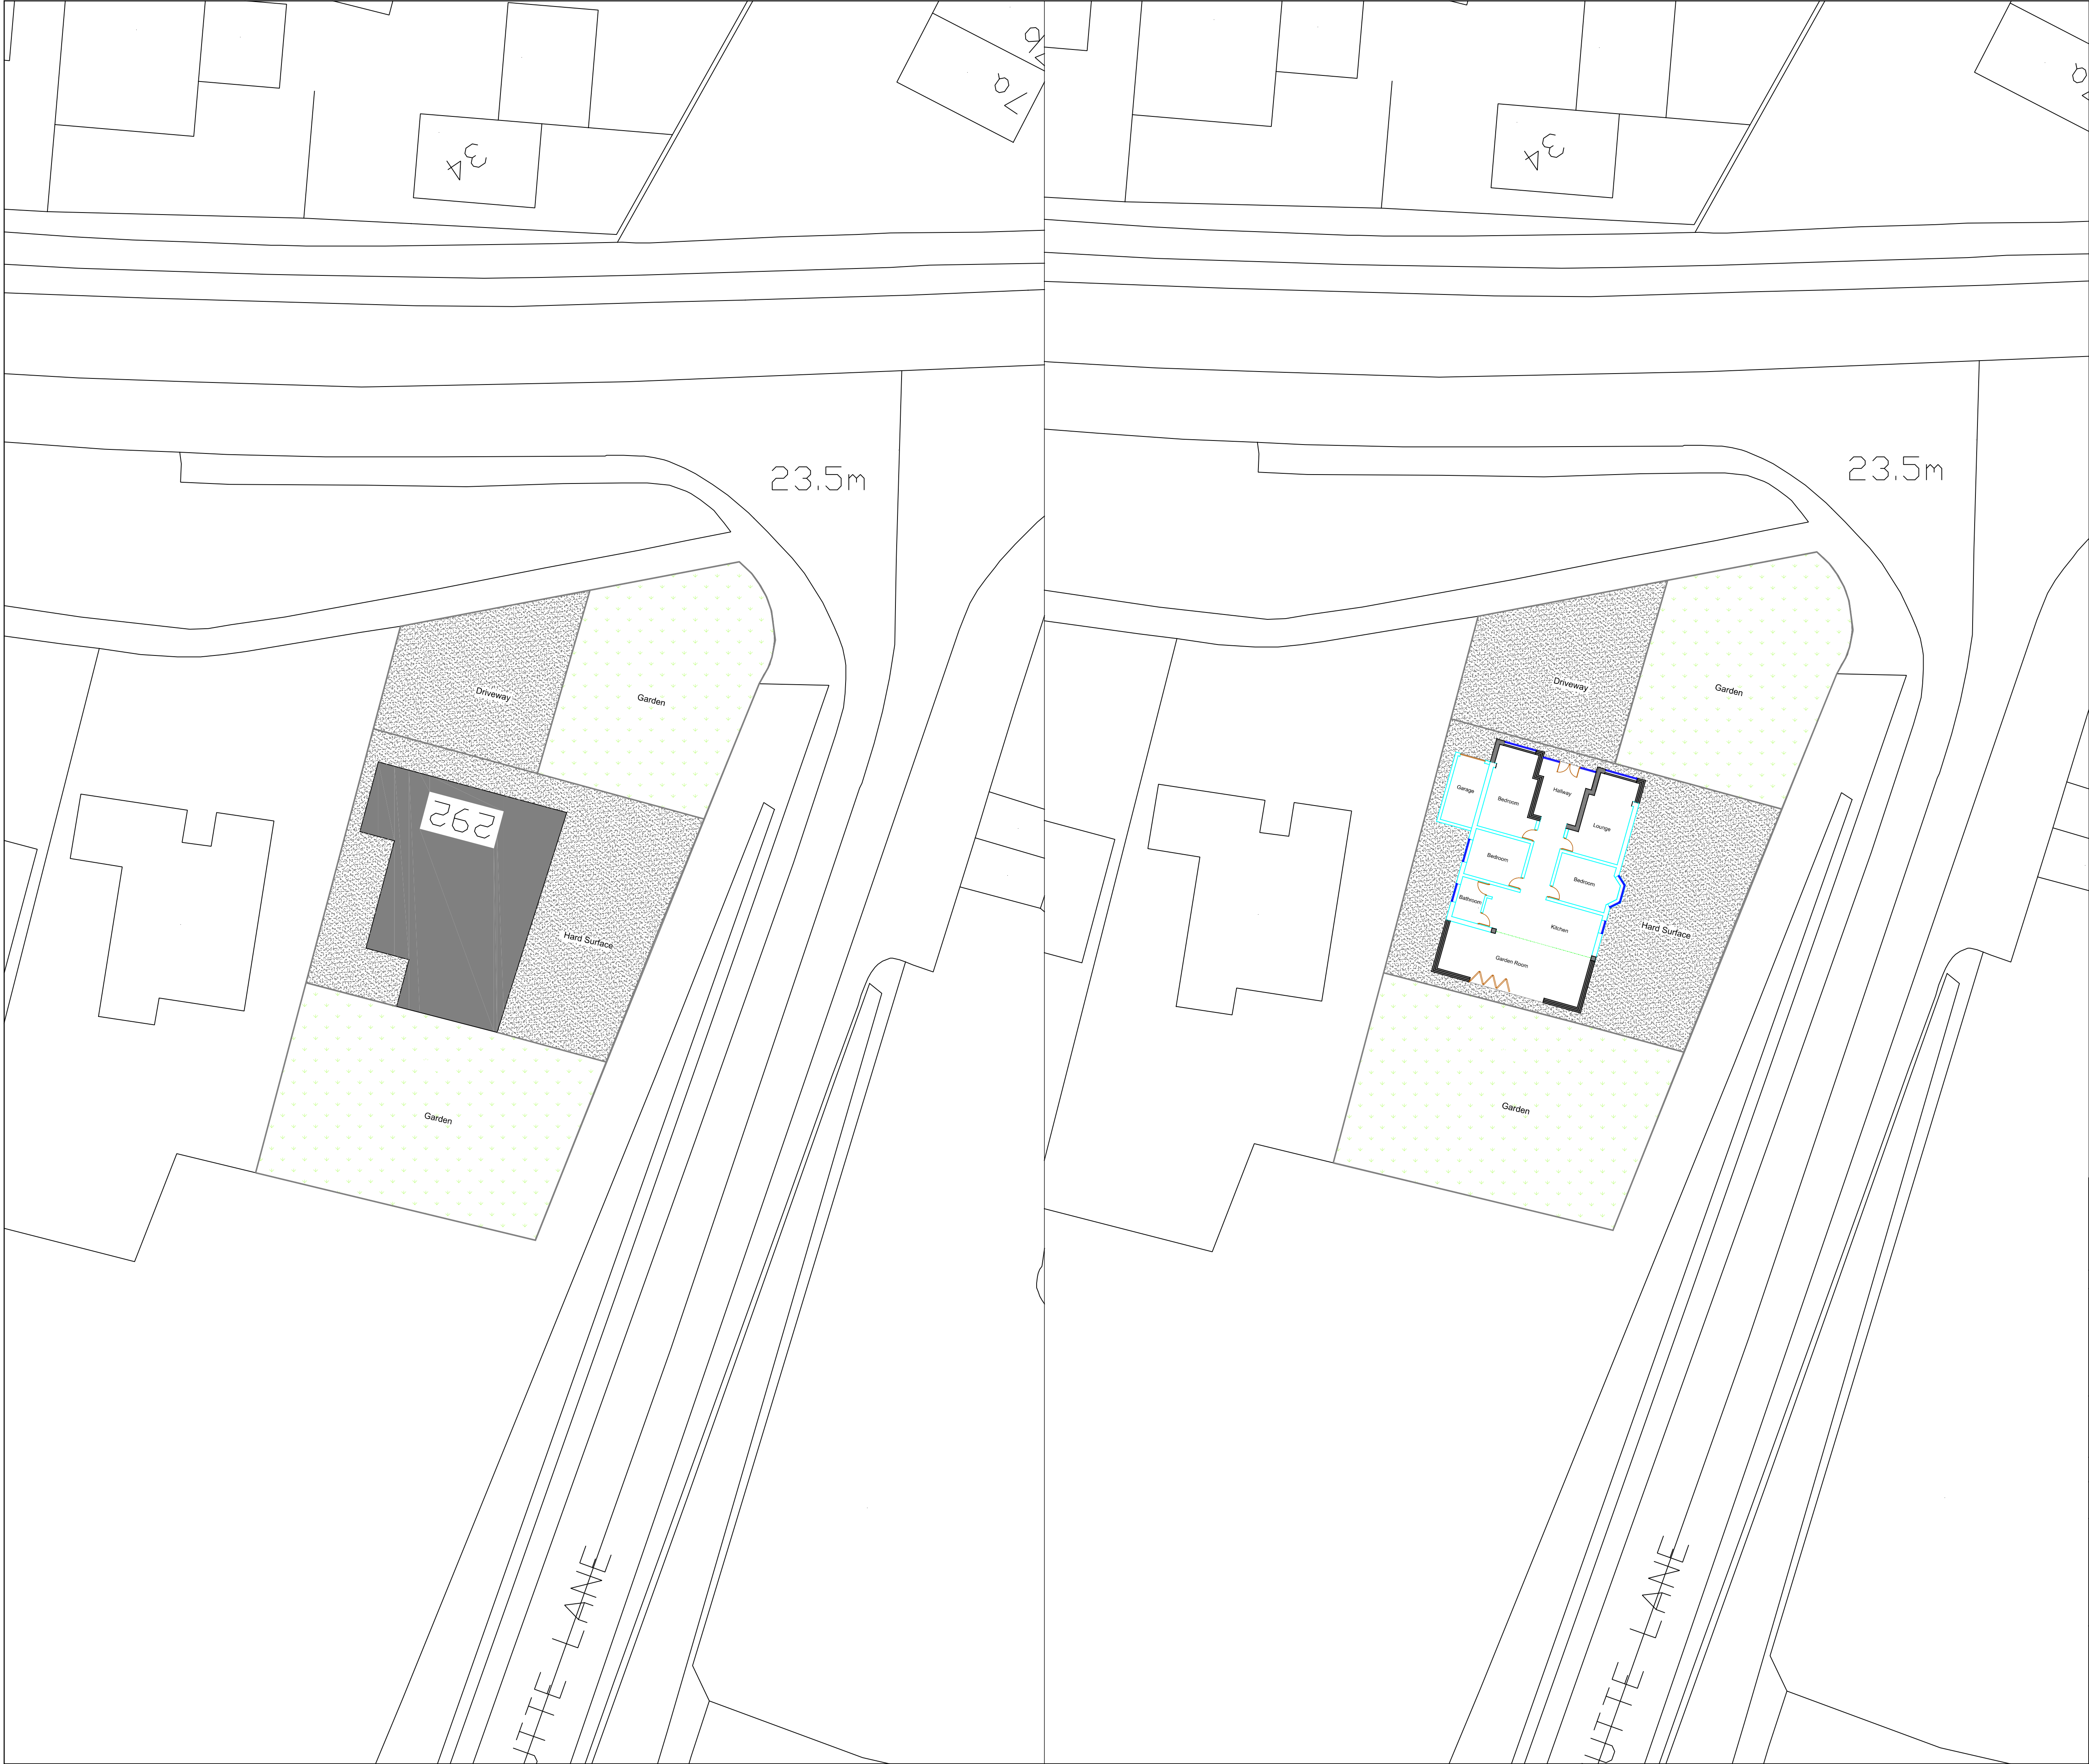

012345678910m1:100

012345678910m1:50

Rev	Description	Date			
Project SINGLE STOREY EXTENSIONS AND ASSOCIATED ROOF ALTERATIONS, ALONG WITH THE ERECTION OF A GARDEN BUILDING AT 292 HIGHER ROAD, SPEKE, LIVERPOOL. L26 9UF					
Client MR & MRS DORAN					
Contract. No.	Drg. No.	Revision	Scale	1:200	@ A1
	3		By	MCC	Date
			Chkd		APR 2026
Drawing Title EXISTING AND PROPOSED SITE PLANS					
MAT DESIGN LIMITED Town Planning & Building Control Consultants 17 BROOKSIDE AVE ECCLESTON ST. HELENS WA10 4RN Telephone:07850203448 E-mail:miketa@blueyonder.co.uk					