


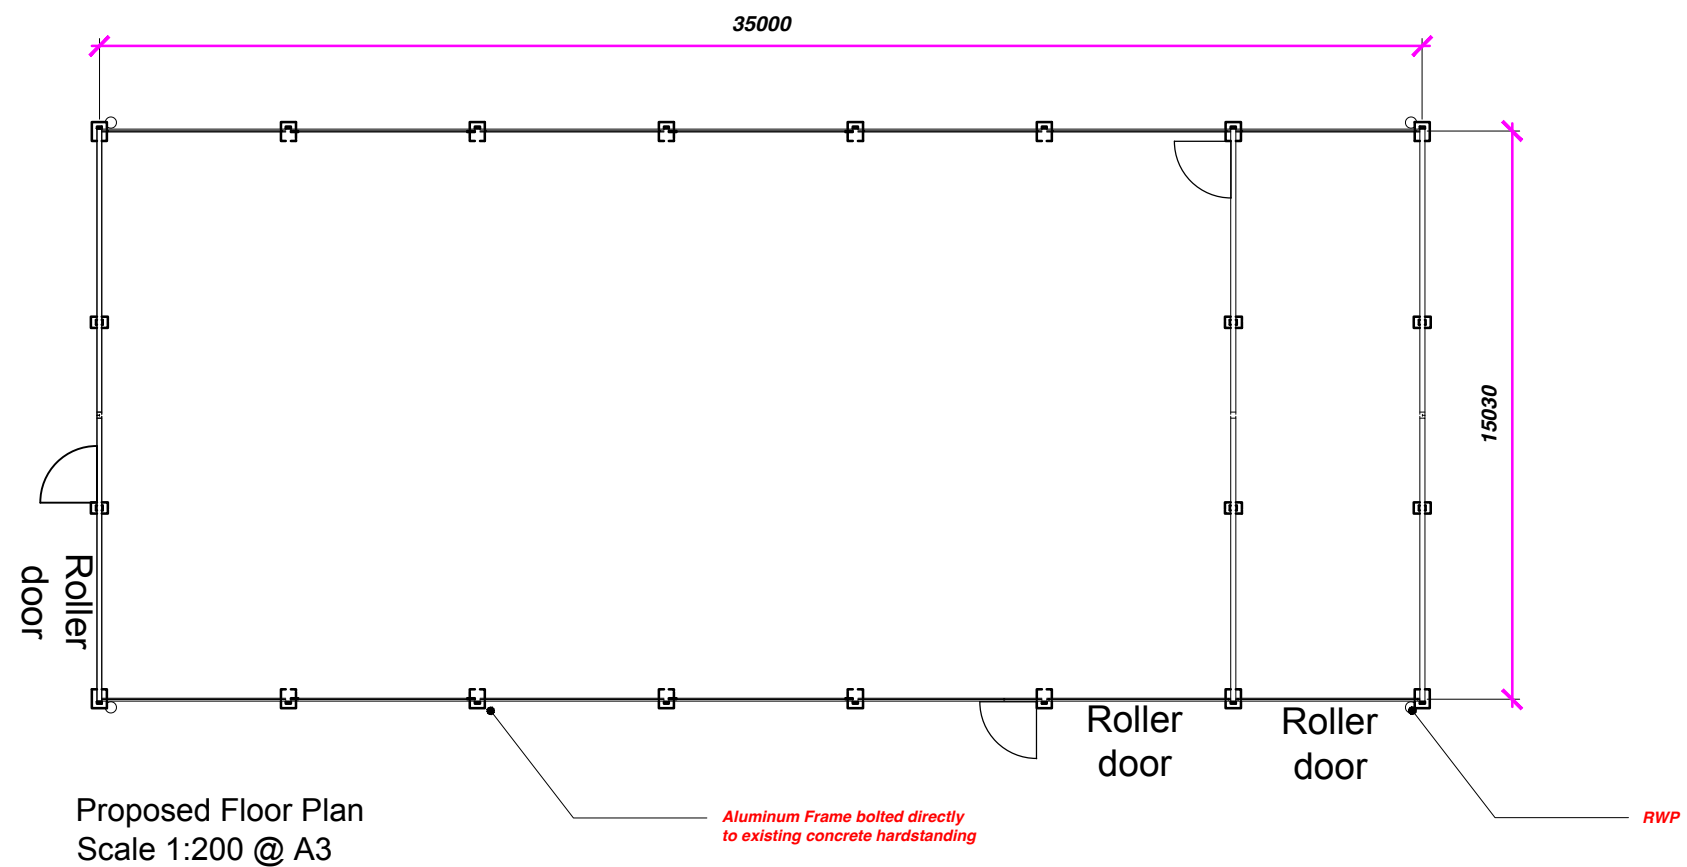

Project: DAWS
Title: Proposed Floor Plan

Drg No: P-10
Scale: 1:200 @ A3
Date: Jan 2026

Rev: -
Status: Planning



info@re-dsn.com

The contractor or manufacturer is responsible for checking all dimensions and querying any discrepancies.

