


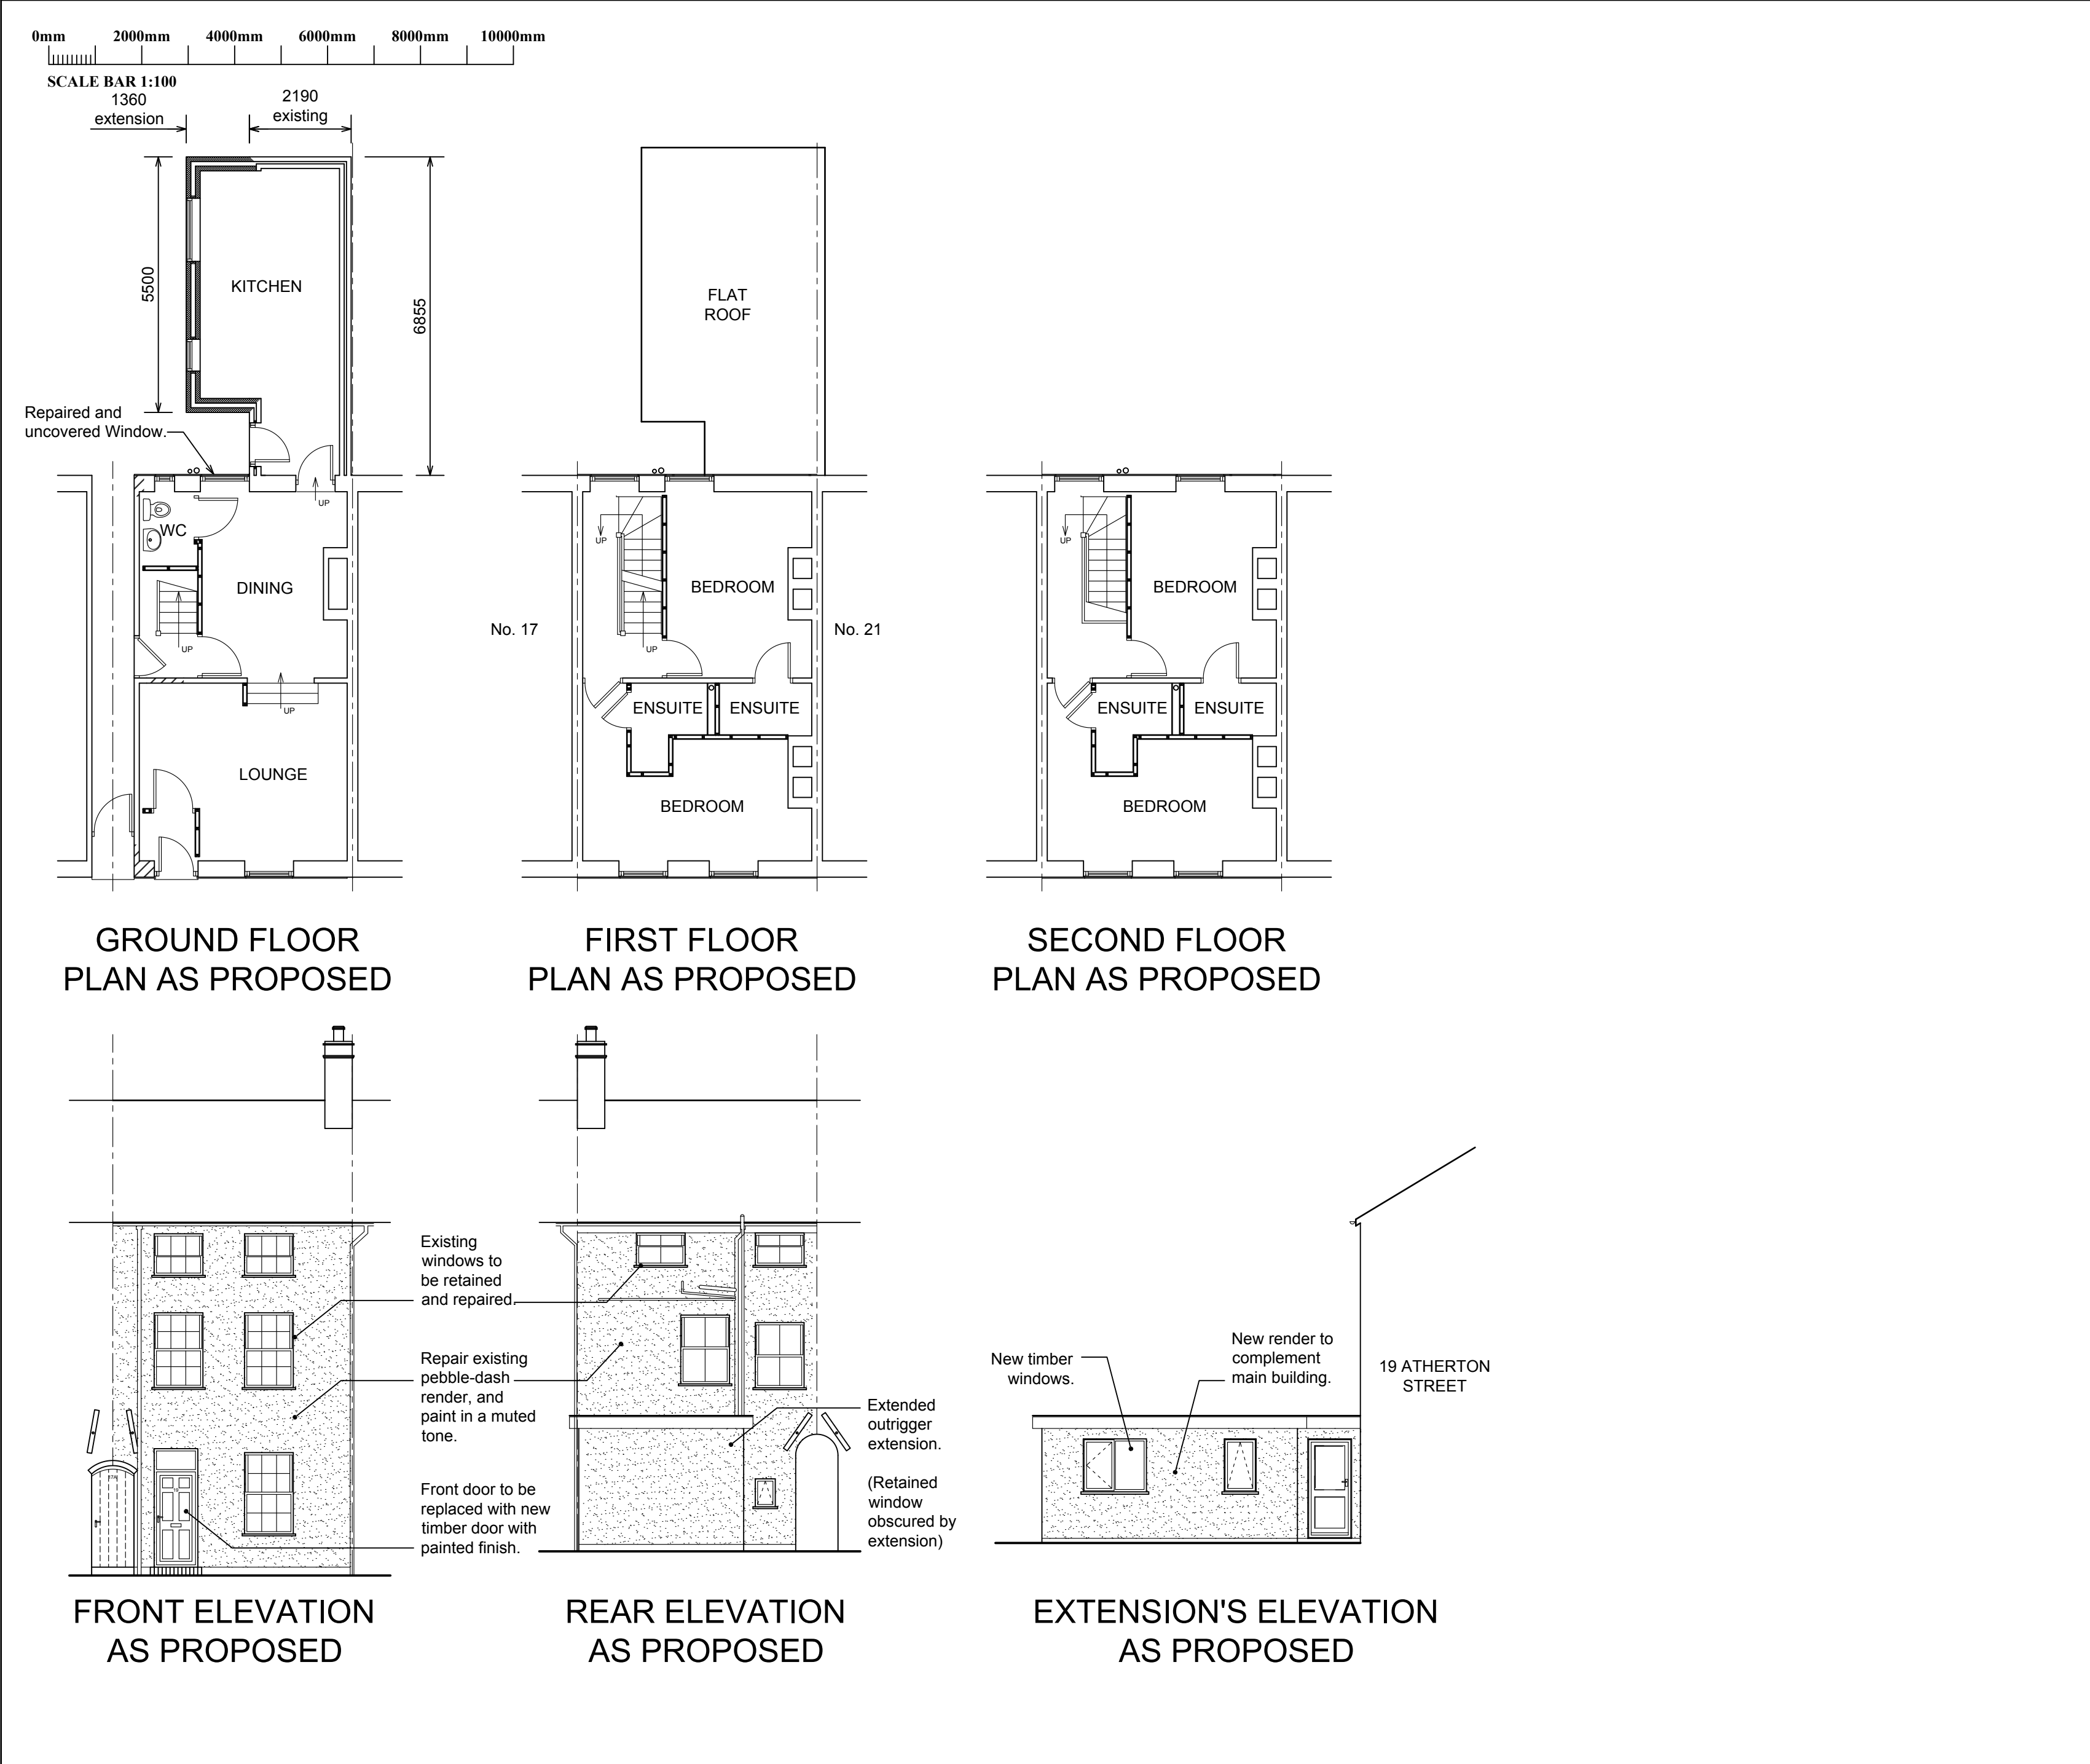

COPYRIGHT: The copyright of this drawing is vested in Lawrenson Associates Ltd. It shall not be used without permission for any purpose.
DO NOT SCALE FROM THIS DRAWING FOR CONSTRUCTION PURPOSES - WORK TO FIGURED DIMENSIONS ONLY.
ALL DIMENSIONS ARE IN MILLIMETRES UNLESS STATED OTHERWISE.

NOTES

1. This drawing to be read in conjunction with all Lawrenson Associates drawings and specification.

2. Existing timber windows to be retained, repaired, and painted. New windows in single-storey rear extension to be timber, painted to match existing building.

3. Existing pebble-dash render to be repaired and painted in a muted-white tone.

D	Render altered as per Client's request.	20/01/22
C	Notes added as per Planning Officer's comments.	14/01/22
B	Drawing updated for Conservation Officer's comments.	15/11/21
A	Extent of extension clarified.	17/09/21
Rev	Description	Date

Project

**19 ATHERTON STREET,
PRESCOT,
L34 5QN**

Client

MALVYA GROUP LTD.

Contract. No.	Drg. No.	Revision	Scale	1:100	@ A2
6115	103	D	By	BPM	Date
			Chkd	HTL	August 2021

Drawing Title

**PROPOSED FLOOR PLANS
AND ELEVATIONS.**

LAWRENSON ASSOCIATES

Consulting Structural Engineers

Planning & Development Consultants

Architectural Services

1 THE GLOBE

142 HARDSHAW ST. ST. HELENS

WA10 1JT

Telephone: (01744) 733446

www.lawrensonassociates.co.uk

E-mail: info@lawrensonassociates.co.uk