


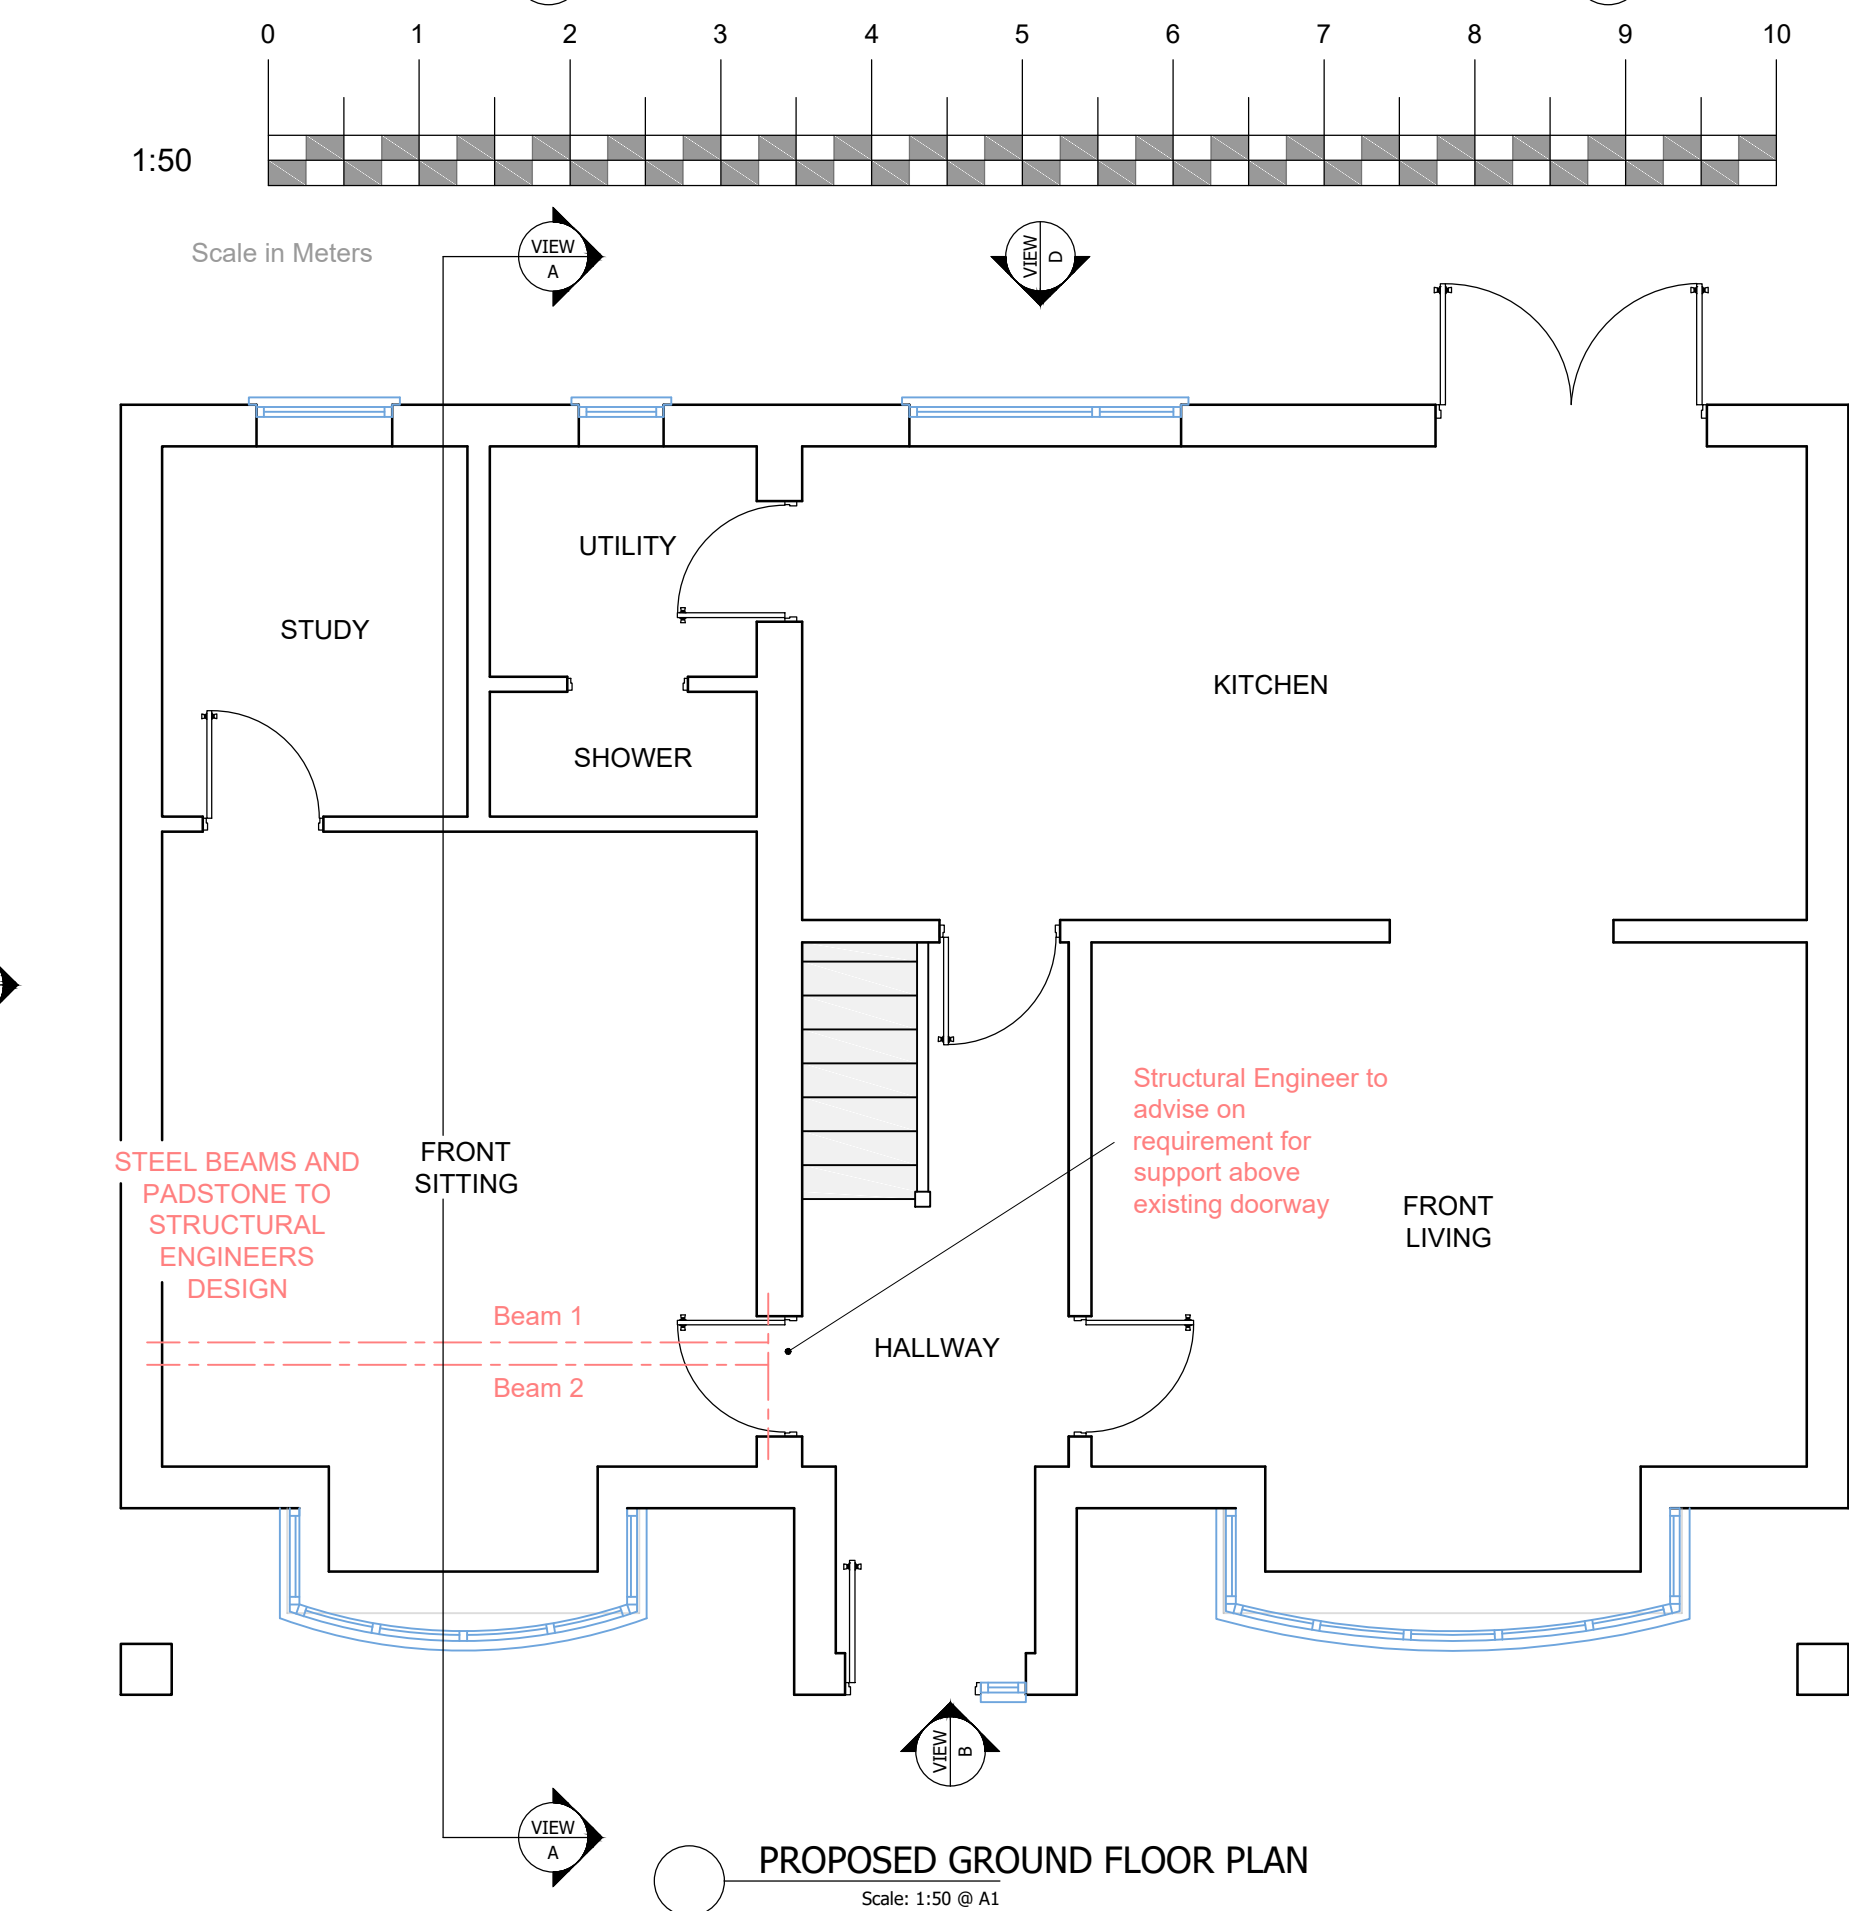
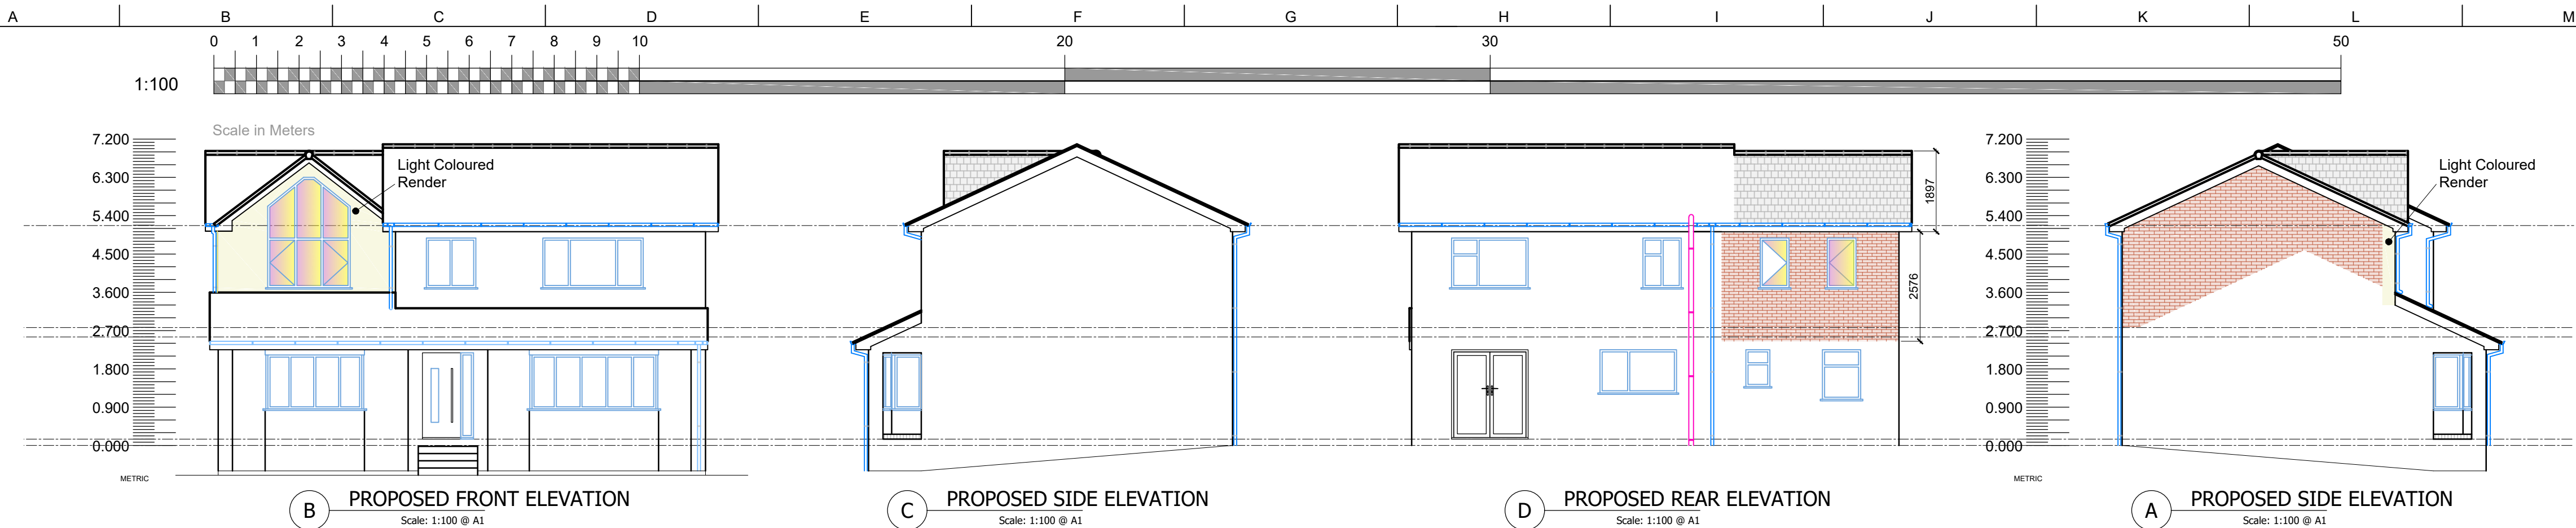
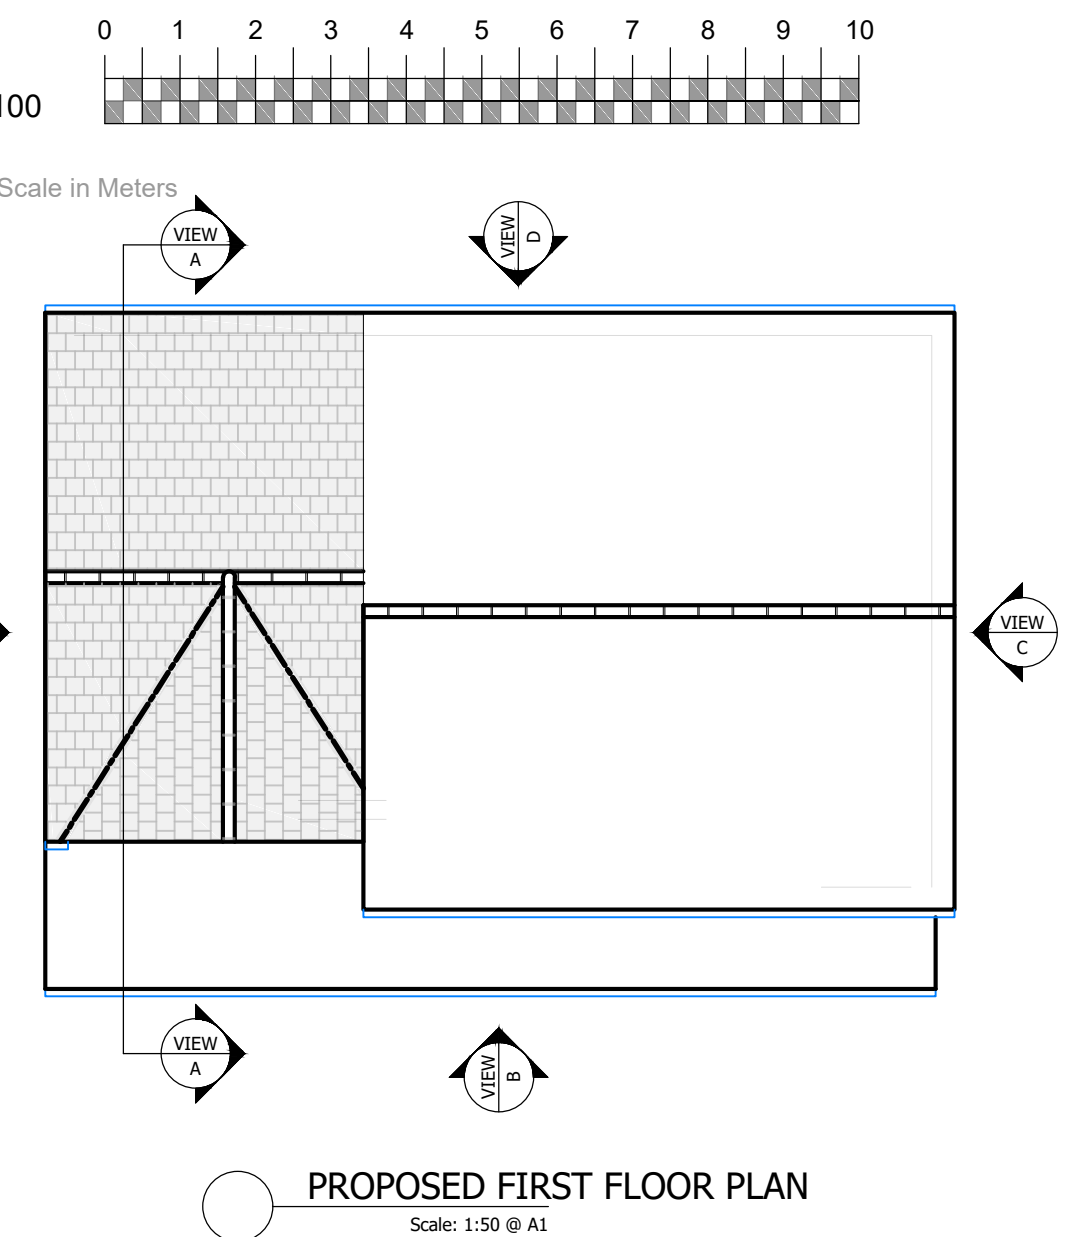


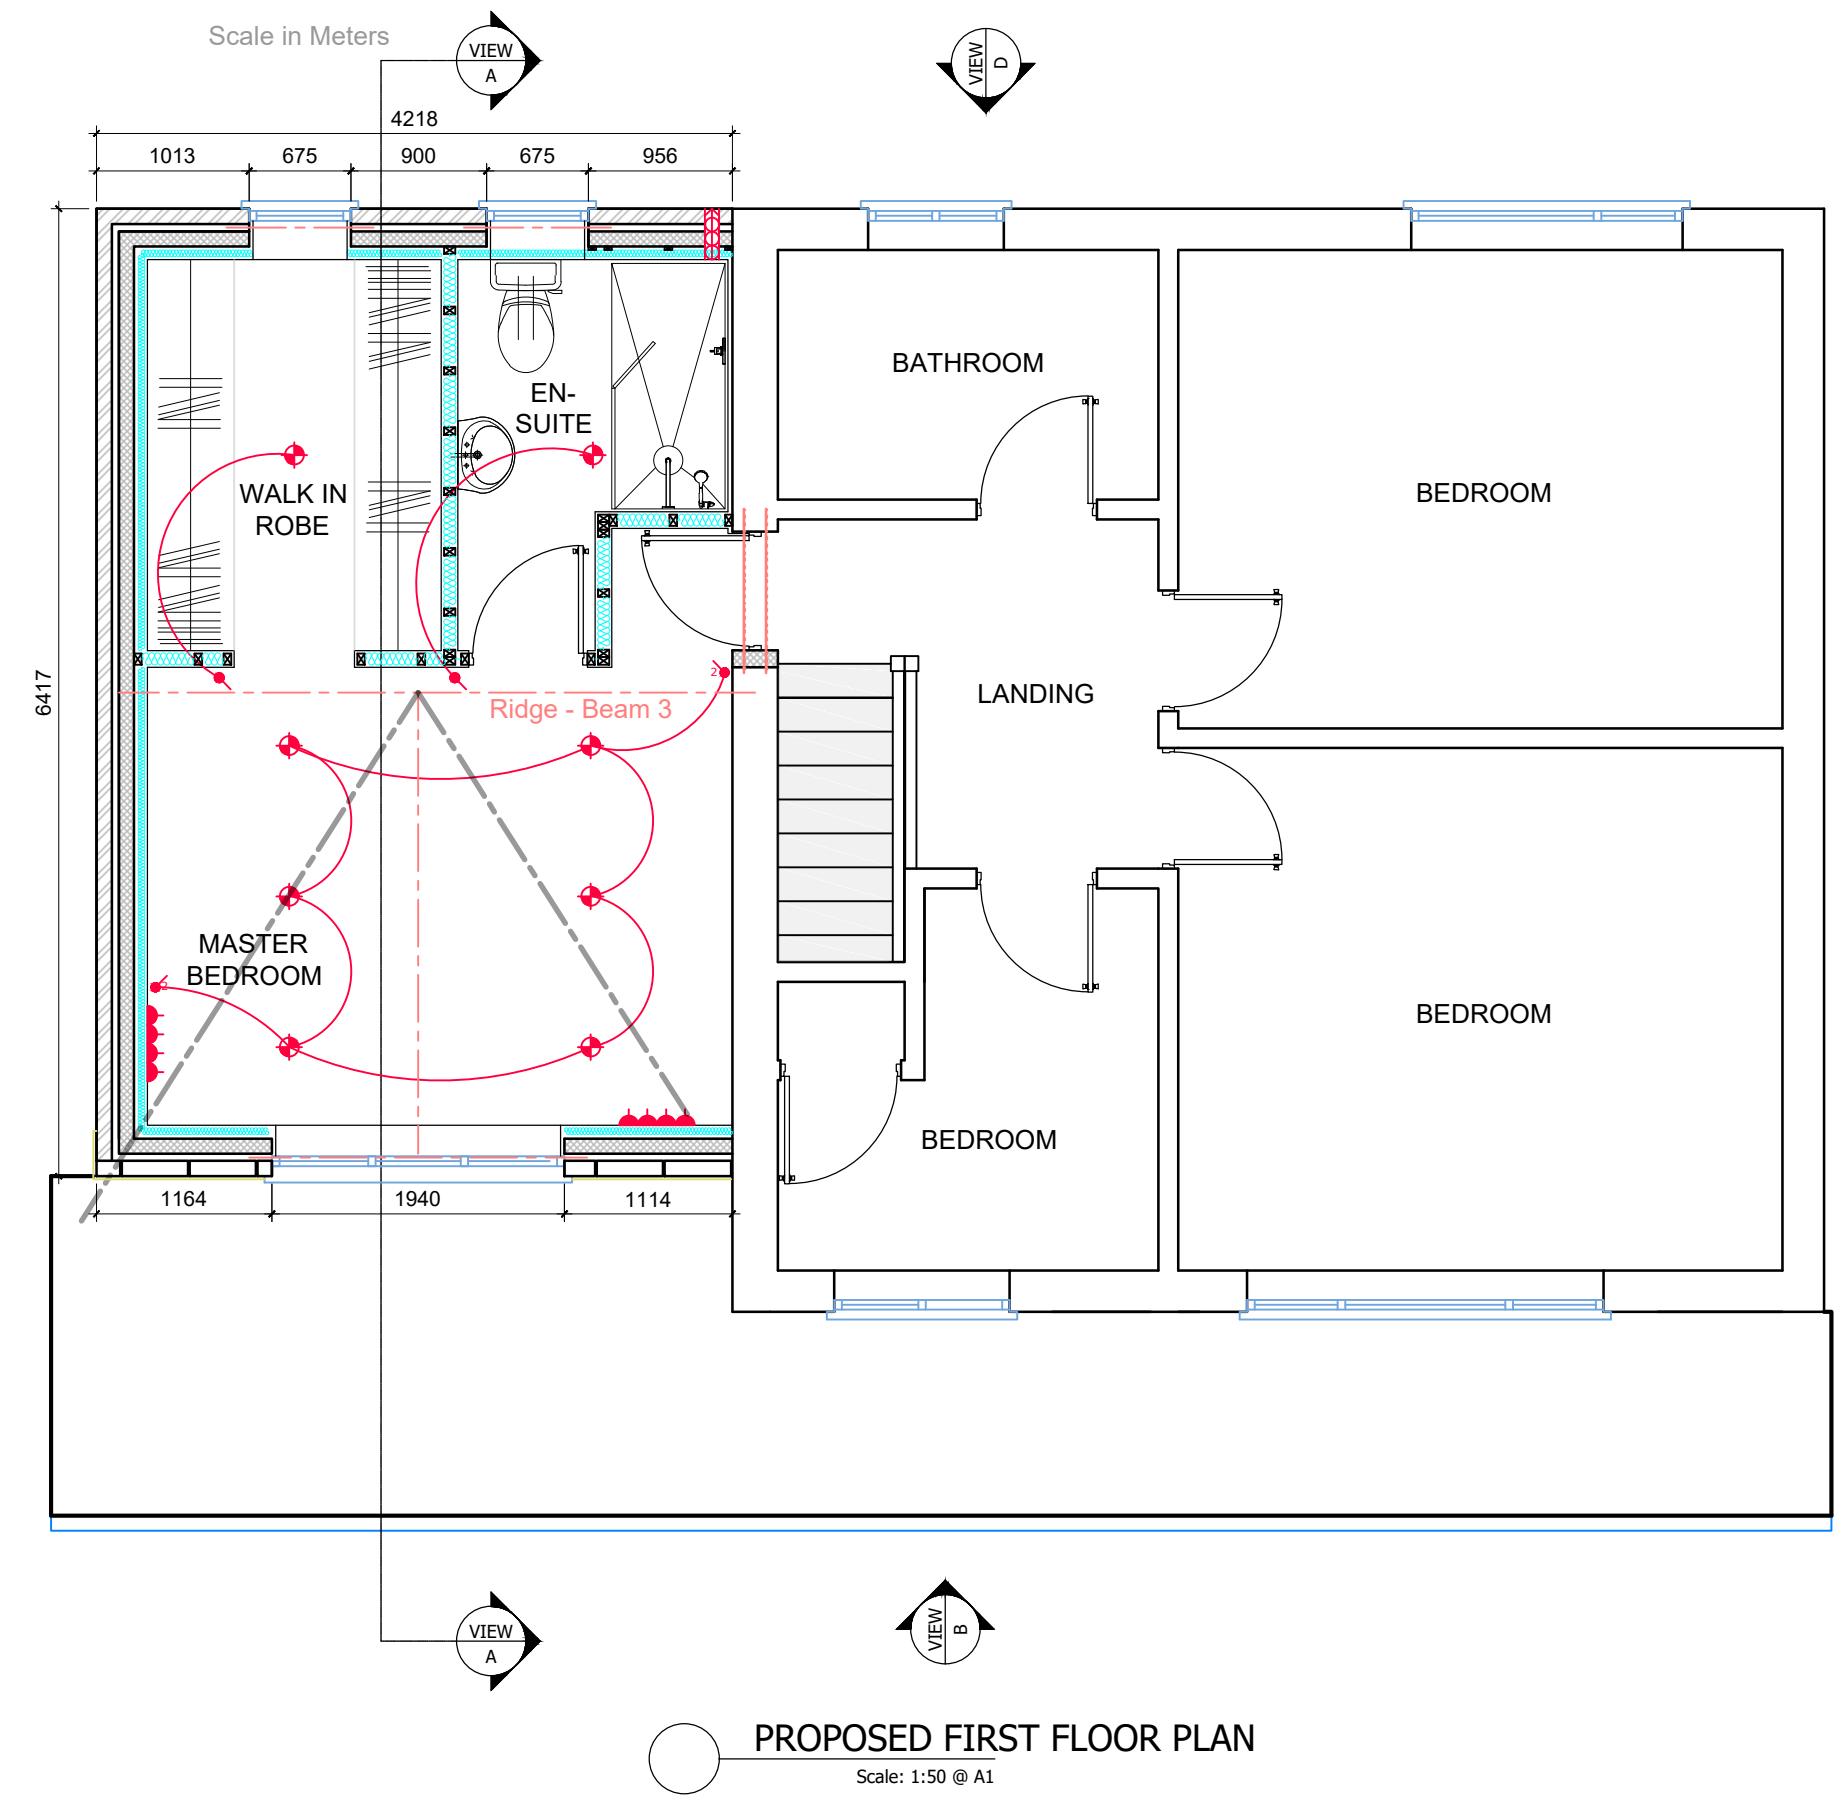


Target 'U' Values England April 2014	New Build	Ext to Exist	Refurbishment
Wall	0.16W/m²K	0.28W/m²K	0.30W/m²K
Floor	0.11W/m²K	0.22W/m²K	0.25W/m²K
Pitched Roof	0.11W/m²K	0.16W/m²K	0.16W/m²K
Pitched Roof Rafter Level	0.11W/m²K	0.18W/m²K	0.18W/m²K
Flat Roof	0.11W/m²K	0.18W/m²K	0.18W/m²K

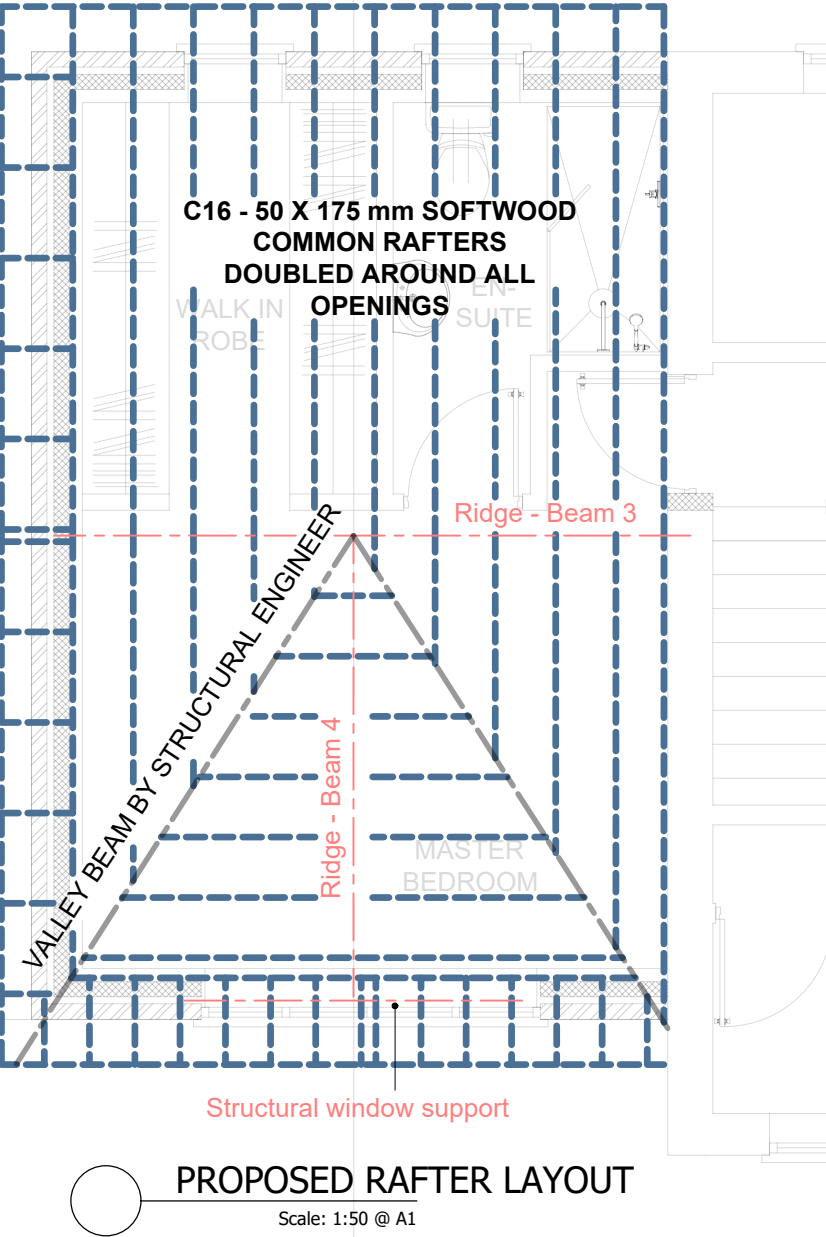

Electrics & Plumbing Key			
	Single low level 13 amp socket		T.V. point
	Double low level 13 amp socket		T.V. point
	Single high level 13 amp socket		Phone point
	Double high level 13 amp socket		Spot light/surface mounted
	13A switched spur		Wall light fitting
	Shaving point		Flourecent tube
	Kitchen Heat Detector		Smoke/Heat detector connected to mains electricity
	Light switch		Main electricity distribution board
	2 way light switch		Alarm sensor
	Cooker switch		Alarm key pad
	Wall mounted extractor vent		Radiator
	Ceiling mounted extractor vent		Heated towel rail

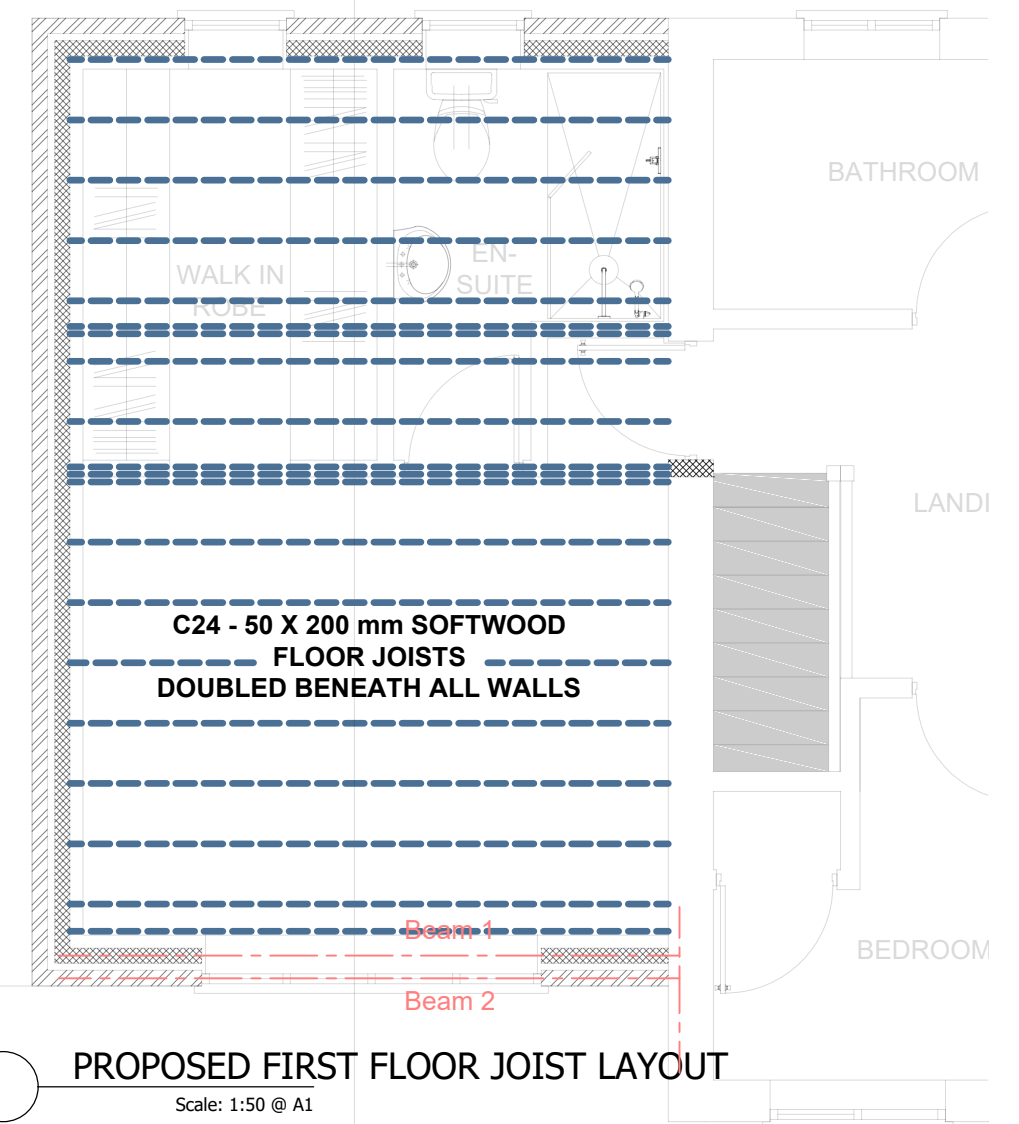

1. TO BE READ IN CONJUNCTION WITH ALL OTHER CONSULTANTS / SPECIALISTS DRAWINGS. REPORT ANY DISCREPANCIES BEFORE AFFECTED WORK COMMENCES
2. ALL SETTING OUT DIMENSIONS TO BE CHECKED ON SITE BY CONTRACTOR BEFORE WORK COMMENCES
3. CONTRACTORS ATTENTION IS DRAWN TO THEIR RESPONSIBILITY UNDER THE 2015 CDM REGULATIONS
4. BEFORE YOU PROCEED WITH YOUR LOFT CONVERSION PROJECT, YOU MAY NEED TO DRAW UP A PARTY WALL AGREEMENT. HENCE THE NEED FOR A PARTY WALL AGREEMENT LOFT CONVERSION AGREEMENT. THIS IS A LEGAL AGREEMENT WHICH HELPS MINIMISE THE IMPACT THAT THE WORK MAY HAVE ON YOUR NEIGHBOURS AND HELP PROTECT THE INTERESTS OF ALL PARTIES INVOLVED.

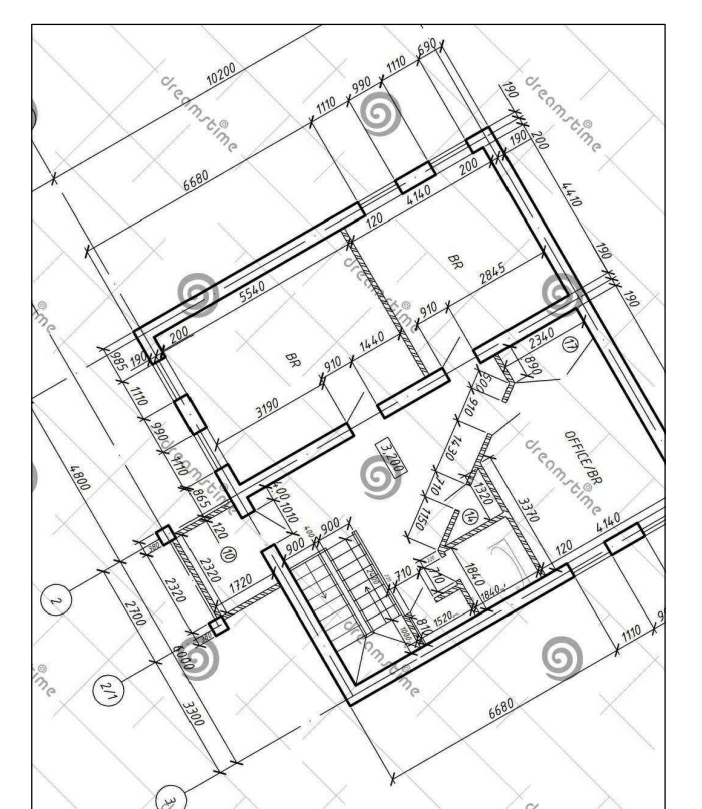

RJ DESIGN (NW) LTD
07734-911-515
robjones@rjdesignsnw.co.uk

client	John Holness 07811-973-281 j.holness@hotmail.co.uk
project	2a Alder Road Prescot Liverpool L34 2SQ
	PROPOSED FIRST FLOOR EXTENSION, FRONT ELEVATION AMENDMENT TO APPROVED APPLICATION 19/00625/FUL - Proposed First Floor Extension 23.5m² PROPOSED ELEVATIONS & PLANS.
drawing title	
drawing number	0001-02a
revision	*
drawing status	Planning - Building
scale	1:100, 1:50 - @ A1
date	Nov 2019 - Jan 2022
drawn by	RJ
checked by	RJ