




1 Existing South East Elevation
Scale @ 1 : 200

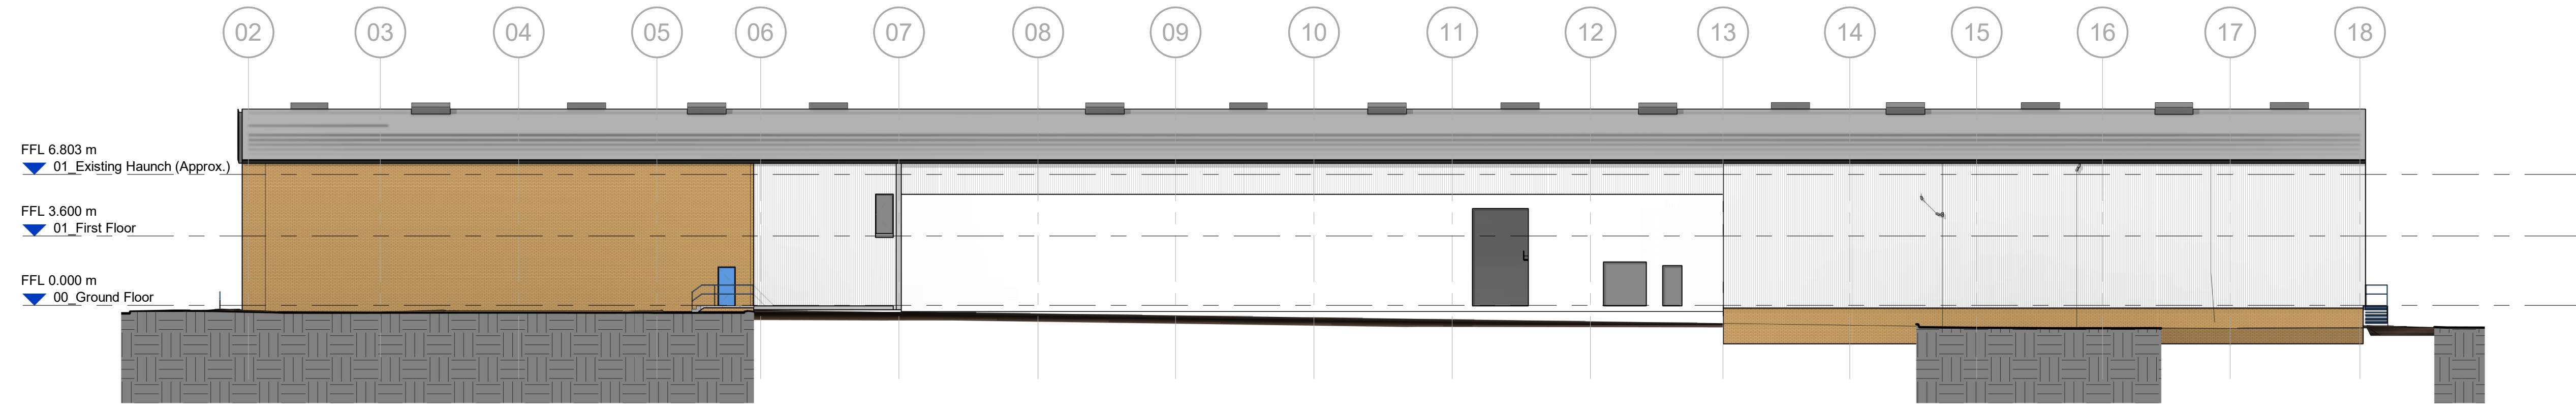

2 Existing North West Elevation
Scale @ 1 : 200

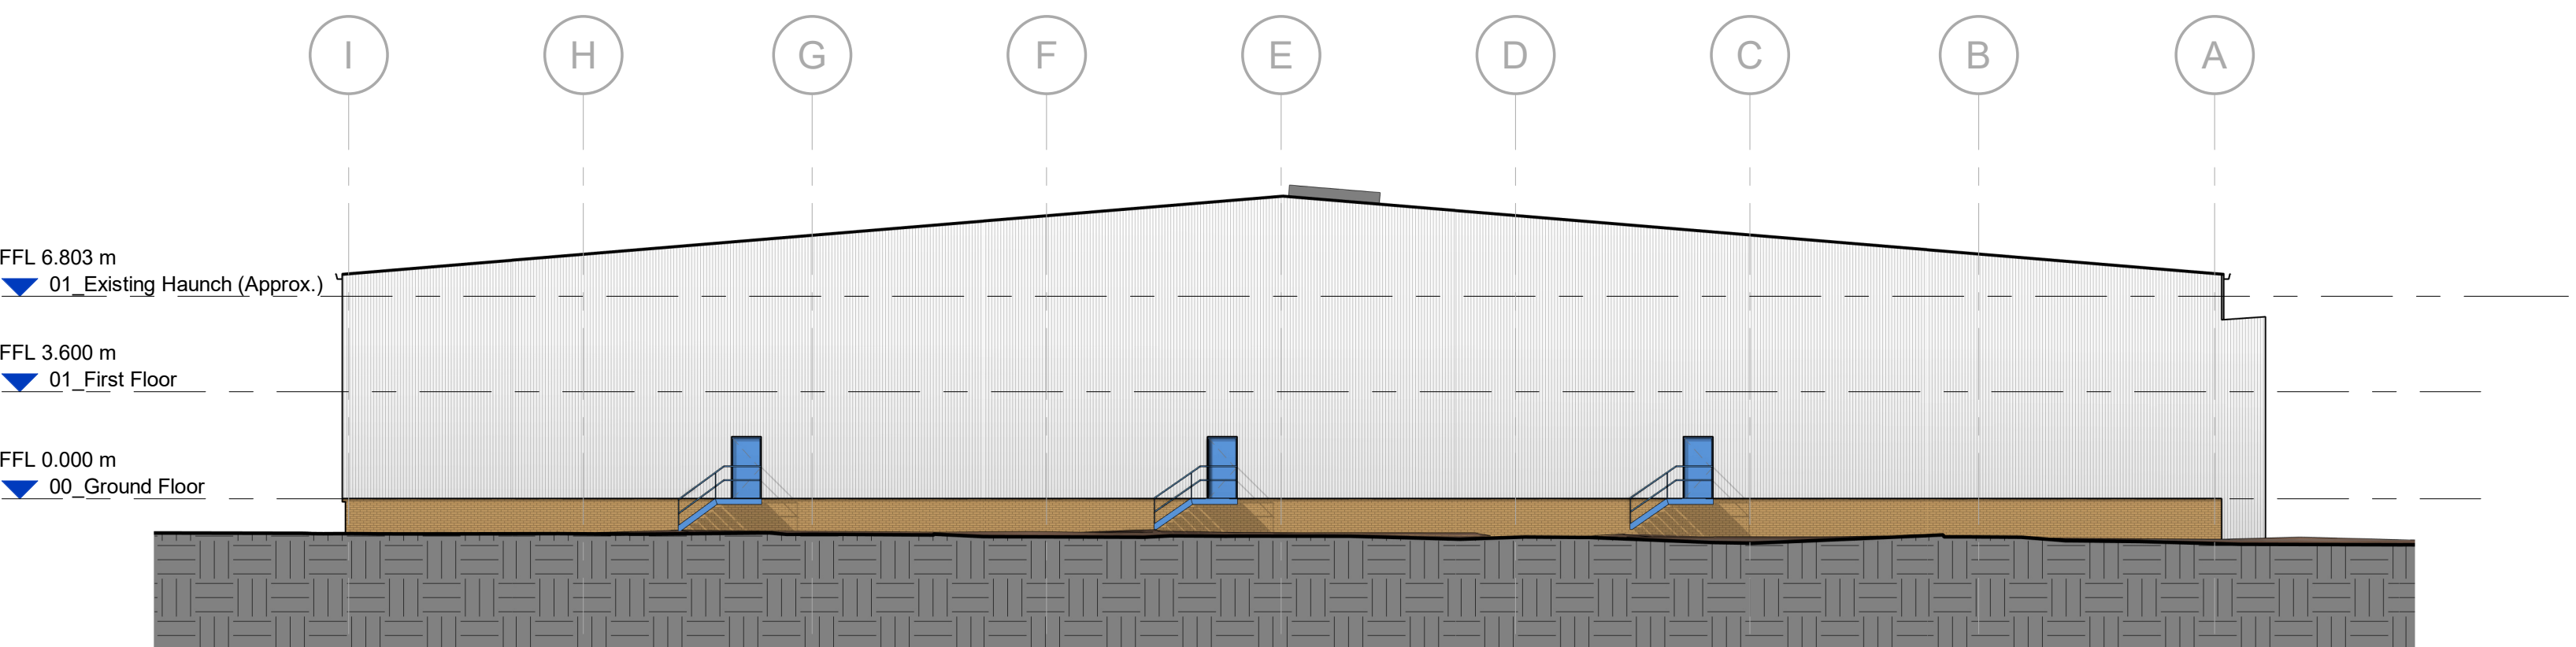

3 Existing South West Elevation
Scale @ 1 : 200

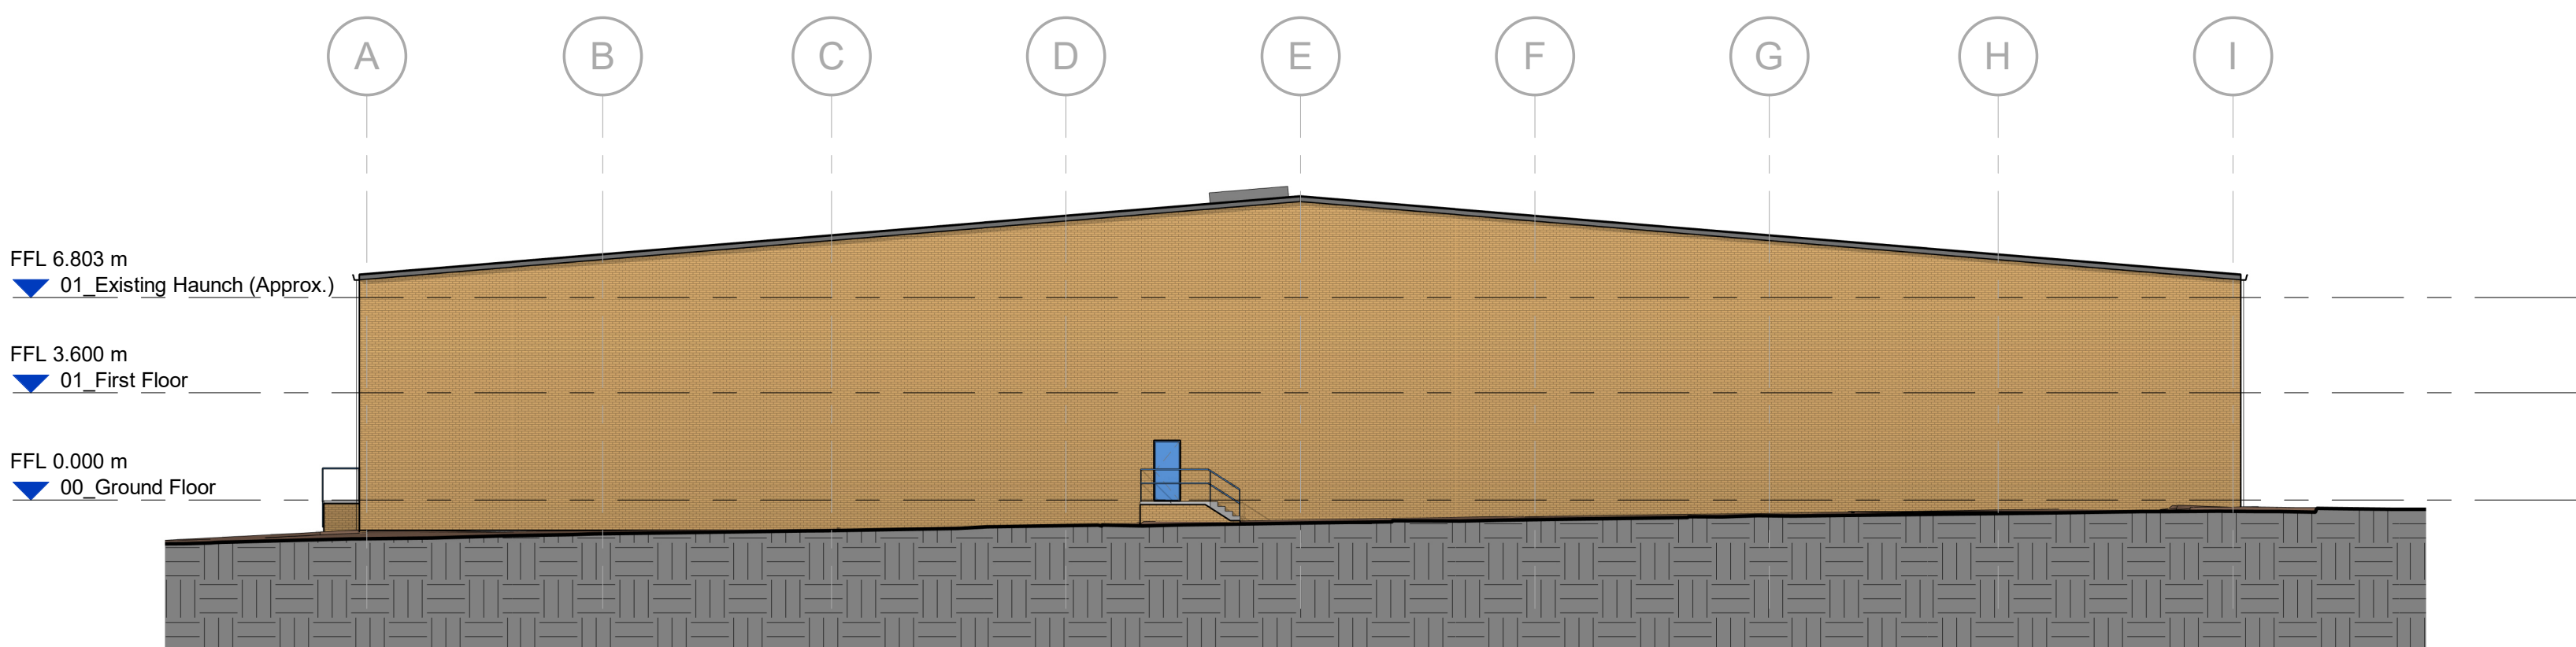

4 Existing North East Elevation
Scale @ 1 : 200

Scale Bars		TO BE USED ONLY AS GUIDANCE			
1:500	mm	0	100	200	300
1:200	mm	0	100	200	300
1:100	m	0	10	20	30
1:1250	m	0	10	20	30

NOTES

- All dimensions and levels are to be checked on site.
 - Any discrepancies are to be reported to the architect before any work commences.
 - This drawing shall not be scaled to ascertain any dimensions. Work to figured dimensions only.
 - This drawing shall not be reproduced without express written permission from AEW.
 - Title overlay drawings and ownership boundaries are produced using all reasonable endeavours. AEW cannot be responsible for the accuracy or scale discrepancy of base plans supplied to them.
 - All works are to be undertaken in accordance with Building Regulations and the latest British Standards.
 - All proprietary materials and products are to be used strictly in accordance with the manufacturers recommendations.
- This drawing contains the following model files: -
- 12211-AEW-BC-XX-M3-A-0003

CDM 2015

Client notified of duties: 14/06/21

Principal Designer: Nationwide CDM

Unless noted below, all known hazards have been highlighted on the drawing.

PO4	17/05/22	General Update	CF	DRS
PO3	20/03/22	Scale bar added to title sheet	DUS	DRS
PO2	11/03/22	Planning Issue	CF	DRS
PO1	16/01/22	Initial Issue	CF	DRS
Rev	Date	Description	Drawn By	Checked By

Status	Purpose of Issue
S2	For Information

drawing stage: Planning

client:

Network Space Land Limited

project:

Sovereign Business Park, Huyton

drawing title:

Unit C - Existing GA Elevations

date: Jan 2022 drawn: CF
scale @ A0: 1 : 200 checked: DRS

Rev

P04

Drawn By

12211-AEW-BC-XX-DR-A-0533

project

Sovereign Business Park, Huyton

drawing title

Unit C - Existing GA Elevations

date

Jan 2022

drawn

CF

scale @ A0

1 : 200

checked

DRS

aew architects

0161 214 4370

www.aewarchitects.com

aew