
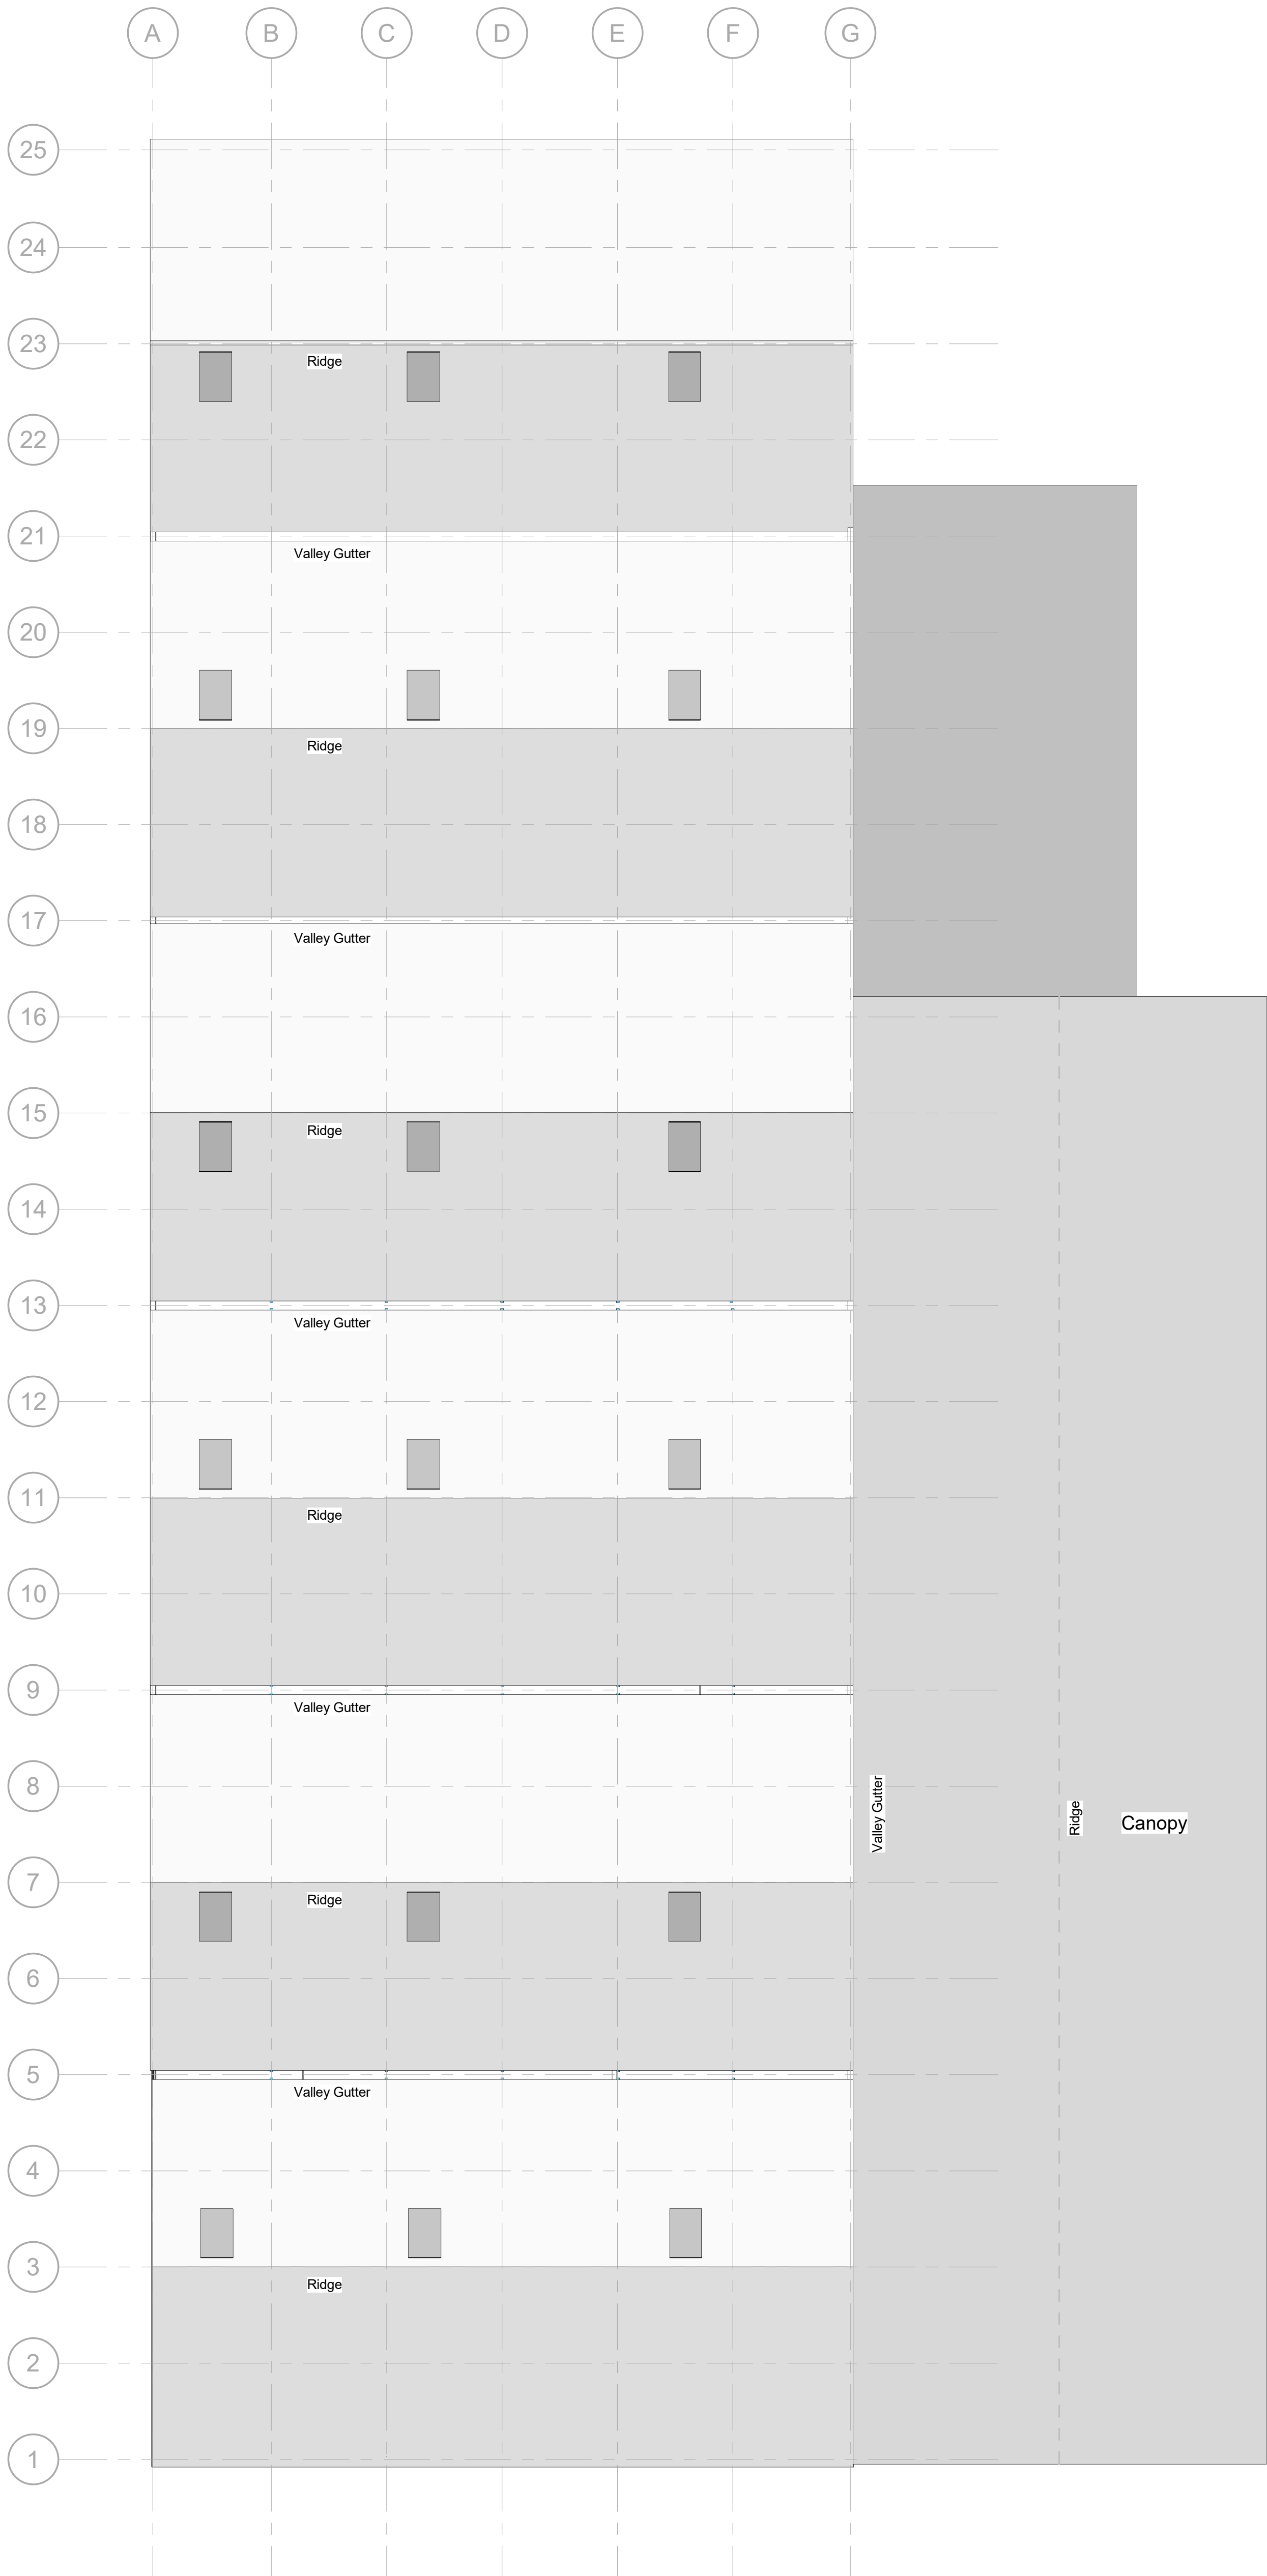


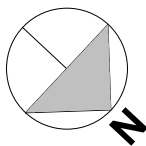

Roof Plan
Scale @ 1 : 200

Scale Bars									
TO BE USED ONLY AS GUIDANCE									
1:100	mm	0	100	200	300	400	500	600	700
1:200	mm	0	100	200	300	400	500	600	700
1:500	m	0	10	20	30	40	50	60	70
1:1250	m	0	10	20	30	40	50	60	70

- NOTES
- All dimensions and levels are to be checked on site.
 - Any discrepancies are to be reported to the architect before any work commences.
 - This drawing shall not be scaled to ascertain any dimensions. Work to figured dimensions only.
 - This drawing shall not be reproduced without express written permission from AEW.
 - Title overlay drawings and ownership boundaries are produced using all reasonable endeavors. AEW cannot be responsible for the accuracy or scale discrepancy of base plans supplied to them.
 - All works are to be undertaken in accordance with Building Regulations and the latest British Standards.
 - All proprietary materials and products are to be used strictly in accordance with the manufacturers recommendations.
- This drawing contains the following model files: -
- 12211-AEW-BF-XX-M3-A-0005

CDM 2015

Client notified of duties: **14/06/21**
Principal Designer: **Nationwide CDM**
Unless noted below, all known hazards have been highlighted on the drawing.

P03	17/05/22	General Update	DRS	DRS
P02	11/03/22	Planning Issue	CF	DRS
P01	22/12/21	Initial Issue	CF	CF
Rev	Date	Description	Drawn By	Checked By
Status	Purpose of Issue			
S2	For Information			

drawing stage: **Planning**

client:

Network Space Land Limited

project:

Sovereign Business Park, Huyton

drawing title:

Unit F - Existing GA Roof Plan

date	08/12/21	drawn	EF
scale @ A0	1 : 200	checked	CF

Rev

P03

Drawn By

12211-AEW-BF-RF-DR-A-0552

project

Sovereign Business Park, Huyton

drawing title

Unit F - Existing GA Roof Plan

date

08/12/21

scale @ A0

1 : 200

drawn

EF

checked

CF

drawn

EF

checked

CF

