

Scale Bars									
TO BE USED ONLY AS GUIDANCE									
1:100	m	0	10	20	30	40	50	60	70
1:200	m	0	10	20	30	40	50	60	70
1:500	m	0	10	20	30	40	50	60	70
1:1,250	m	0	10	20	30	40	50	60	70

NOTES

- All dimensions and levels are to be checked on site.
 - Any discrepancies are to be reported to the architect before any work commences.
 - This drawing shall not be scaled to ascertain any dimensions. Work to figured dimensions only.
 - This drawing shall not be reproduced without express written permission from AEW.
 - Title overlay drawings and ownership boundaries are produced using all reasonable endeavours. AEW cannot be responsible for the accuracy or scale discrepancy of base plans supplied to them.
 - All works are to be undertaken in accordance with Building Regulations and the latest British Standards.
 - All proprietary materials and products are to be used strictly in accordance with the manufacturers recommendations.
- This drawing contains the following model files: -
12211-AEW-BF-XX-M3-A-0005

CDM 2015

Client notified of duties: **14/06/21**
Principal Designer: **Nationwide CDM**
Unless noted below, all known hazards have been highlighted on the drawing.

- Drainage
- Gully
- IC
- Raised Plinths to be removed and make good to slab
- Existing Services to be removed

P03	17/05/22	General Update	IGS	DRS
P02	11/03/22	Planning Issue	CF	DRS
P01	23/12/21	Initial Issue	GF	CF
Rev	Date	Description	Drawn By	Checked By

Status: S2
Purpose of Issue: For Information

drawing stage: **Planning**

client:

Network Space Land Limited

project:

Sovereign Business Park, Huyton

drawing title:

Unit F - Existing GA Floor Plans


date: 08/12/21
scale @ A0: As Indicated
drawn: EF
checked: CF

Rev


12211-AEW-BF-ZZ-DR-A-0551

aei architects
0161 214 4370
www.aeiarchitects.com

aei

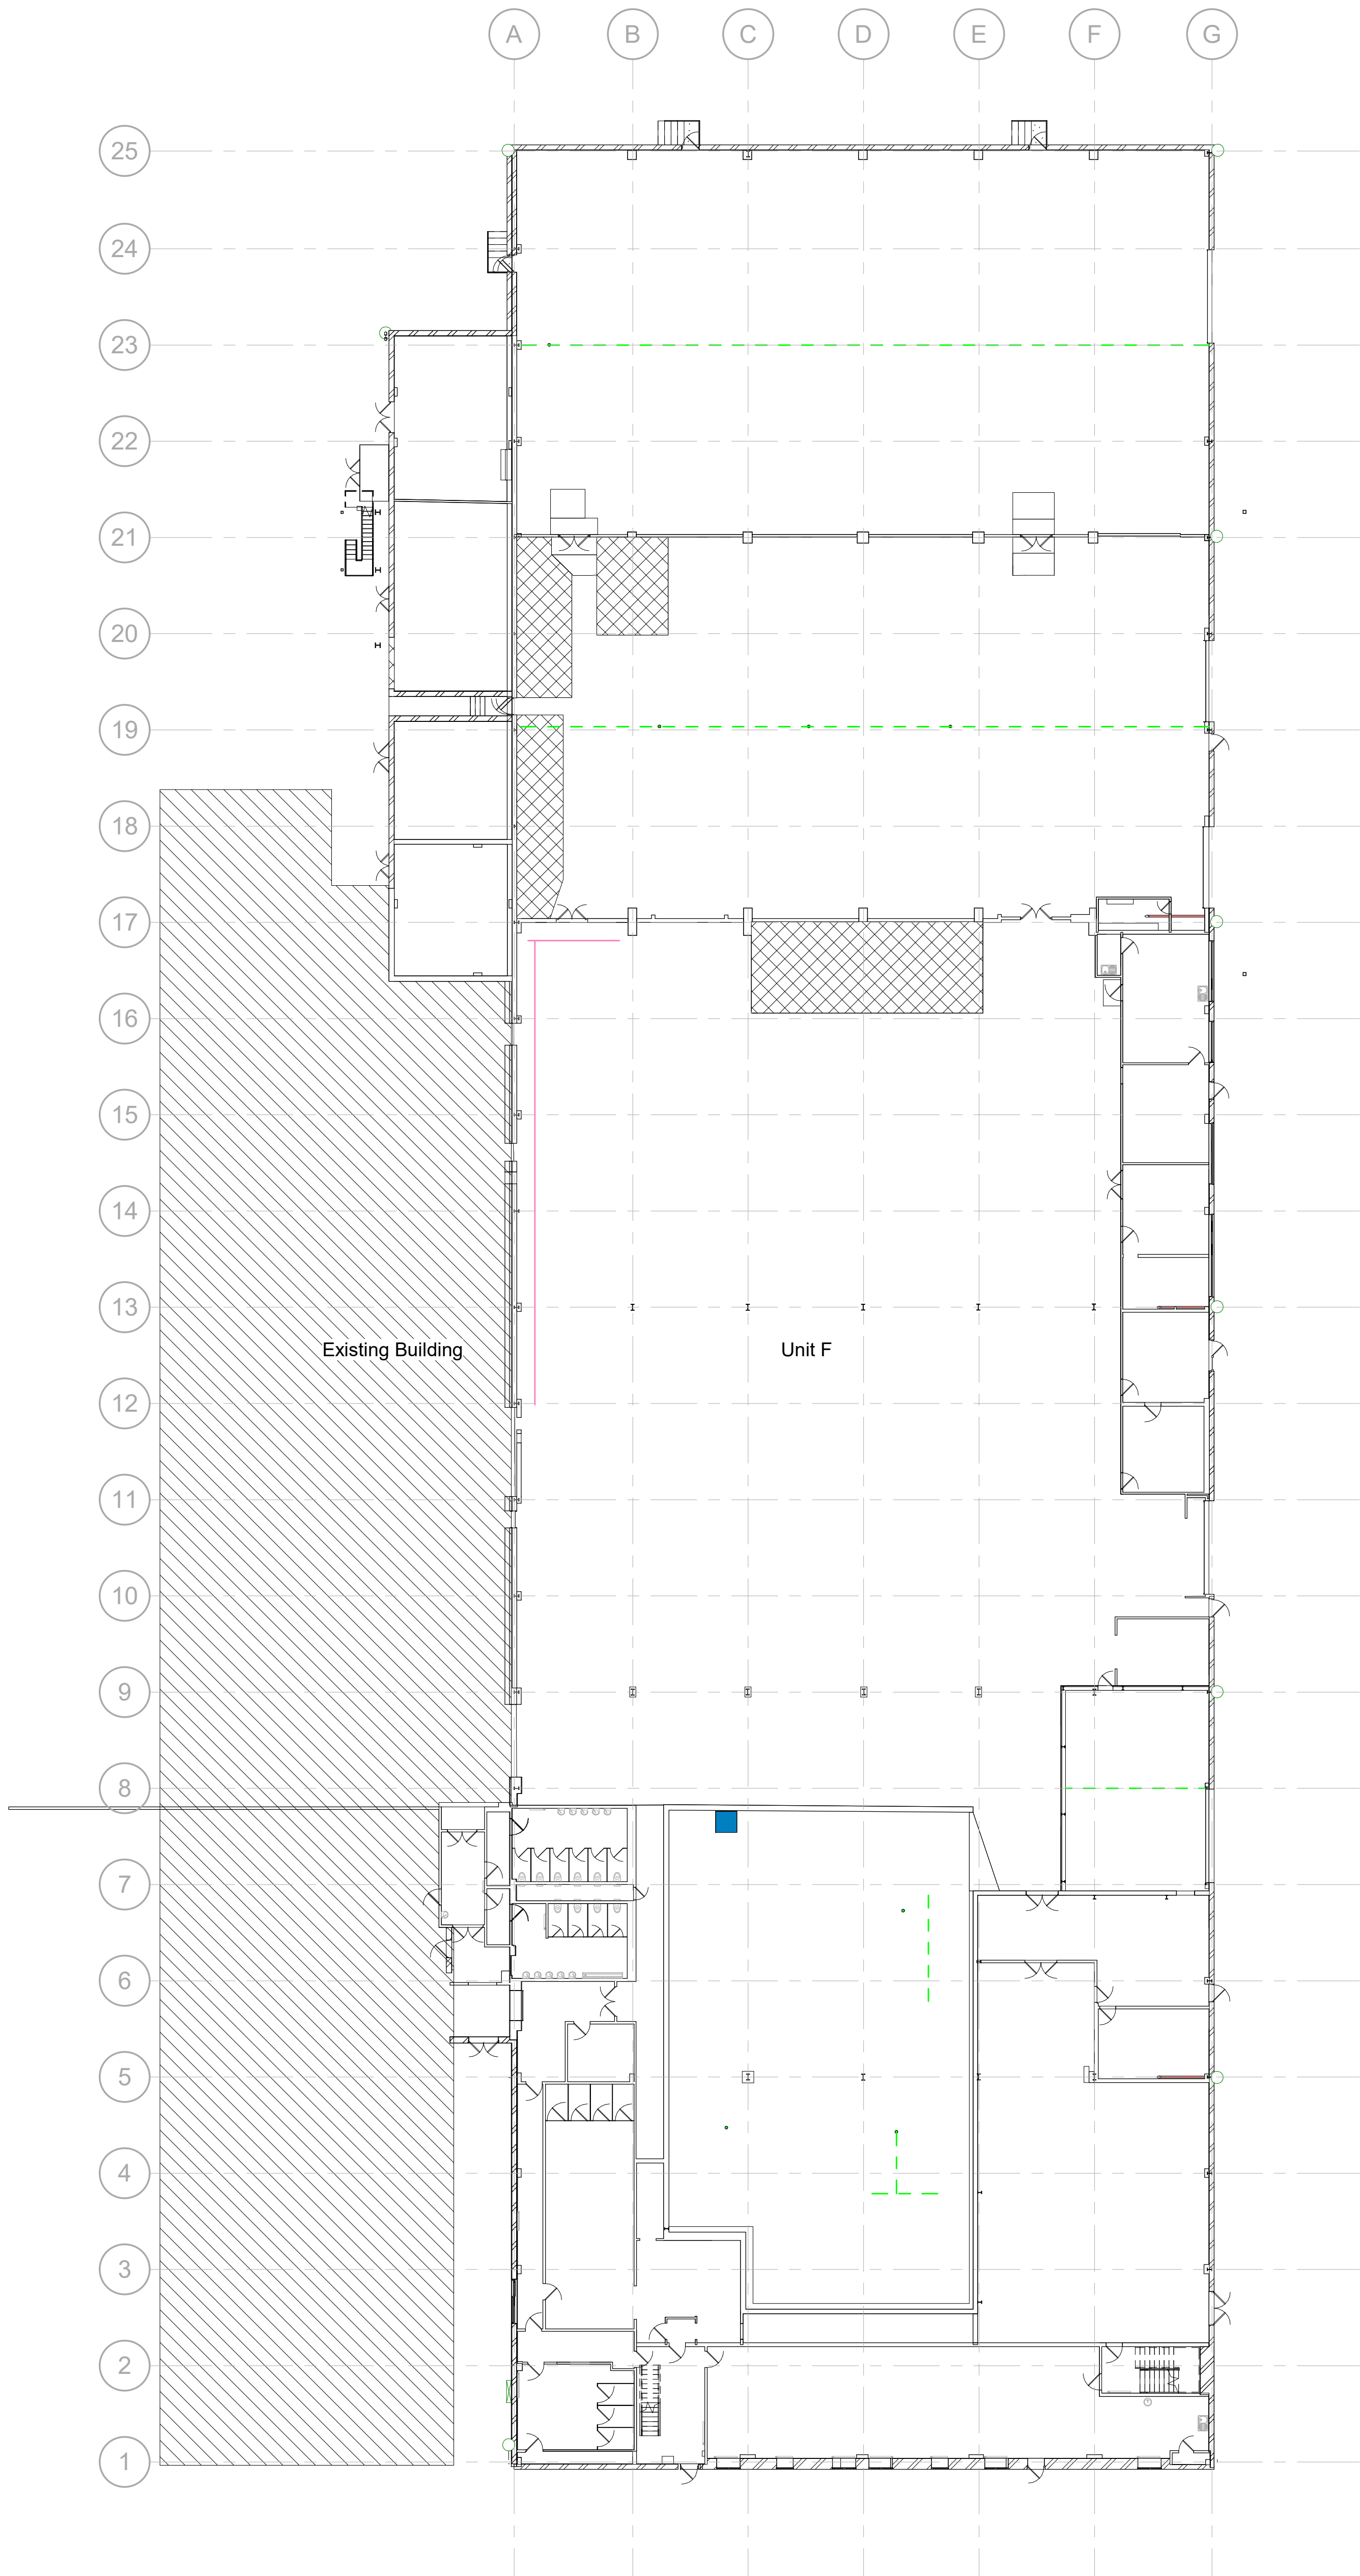

Ground Floor Plan
Scale @ 1:200

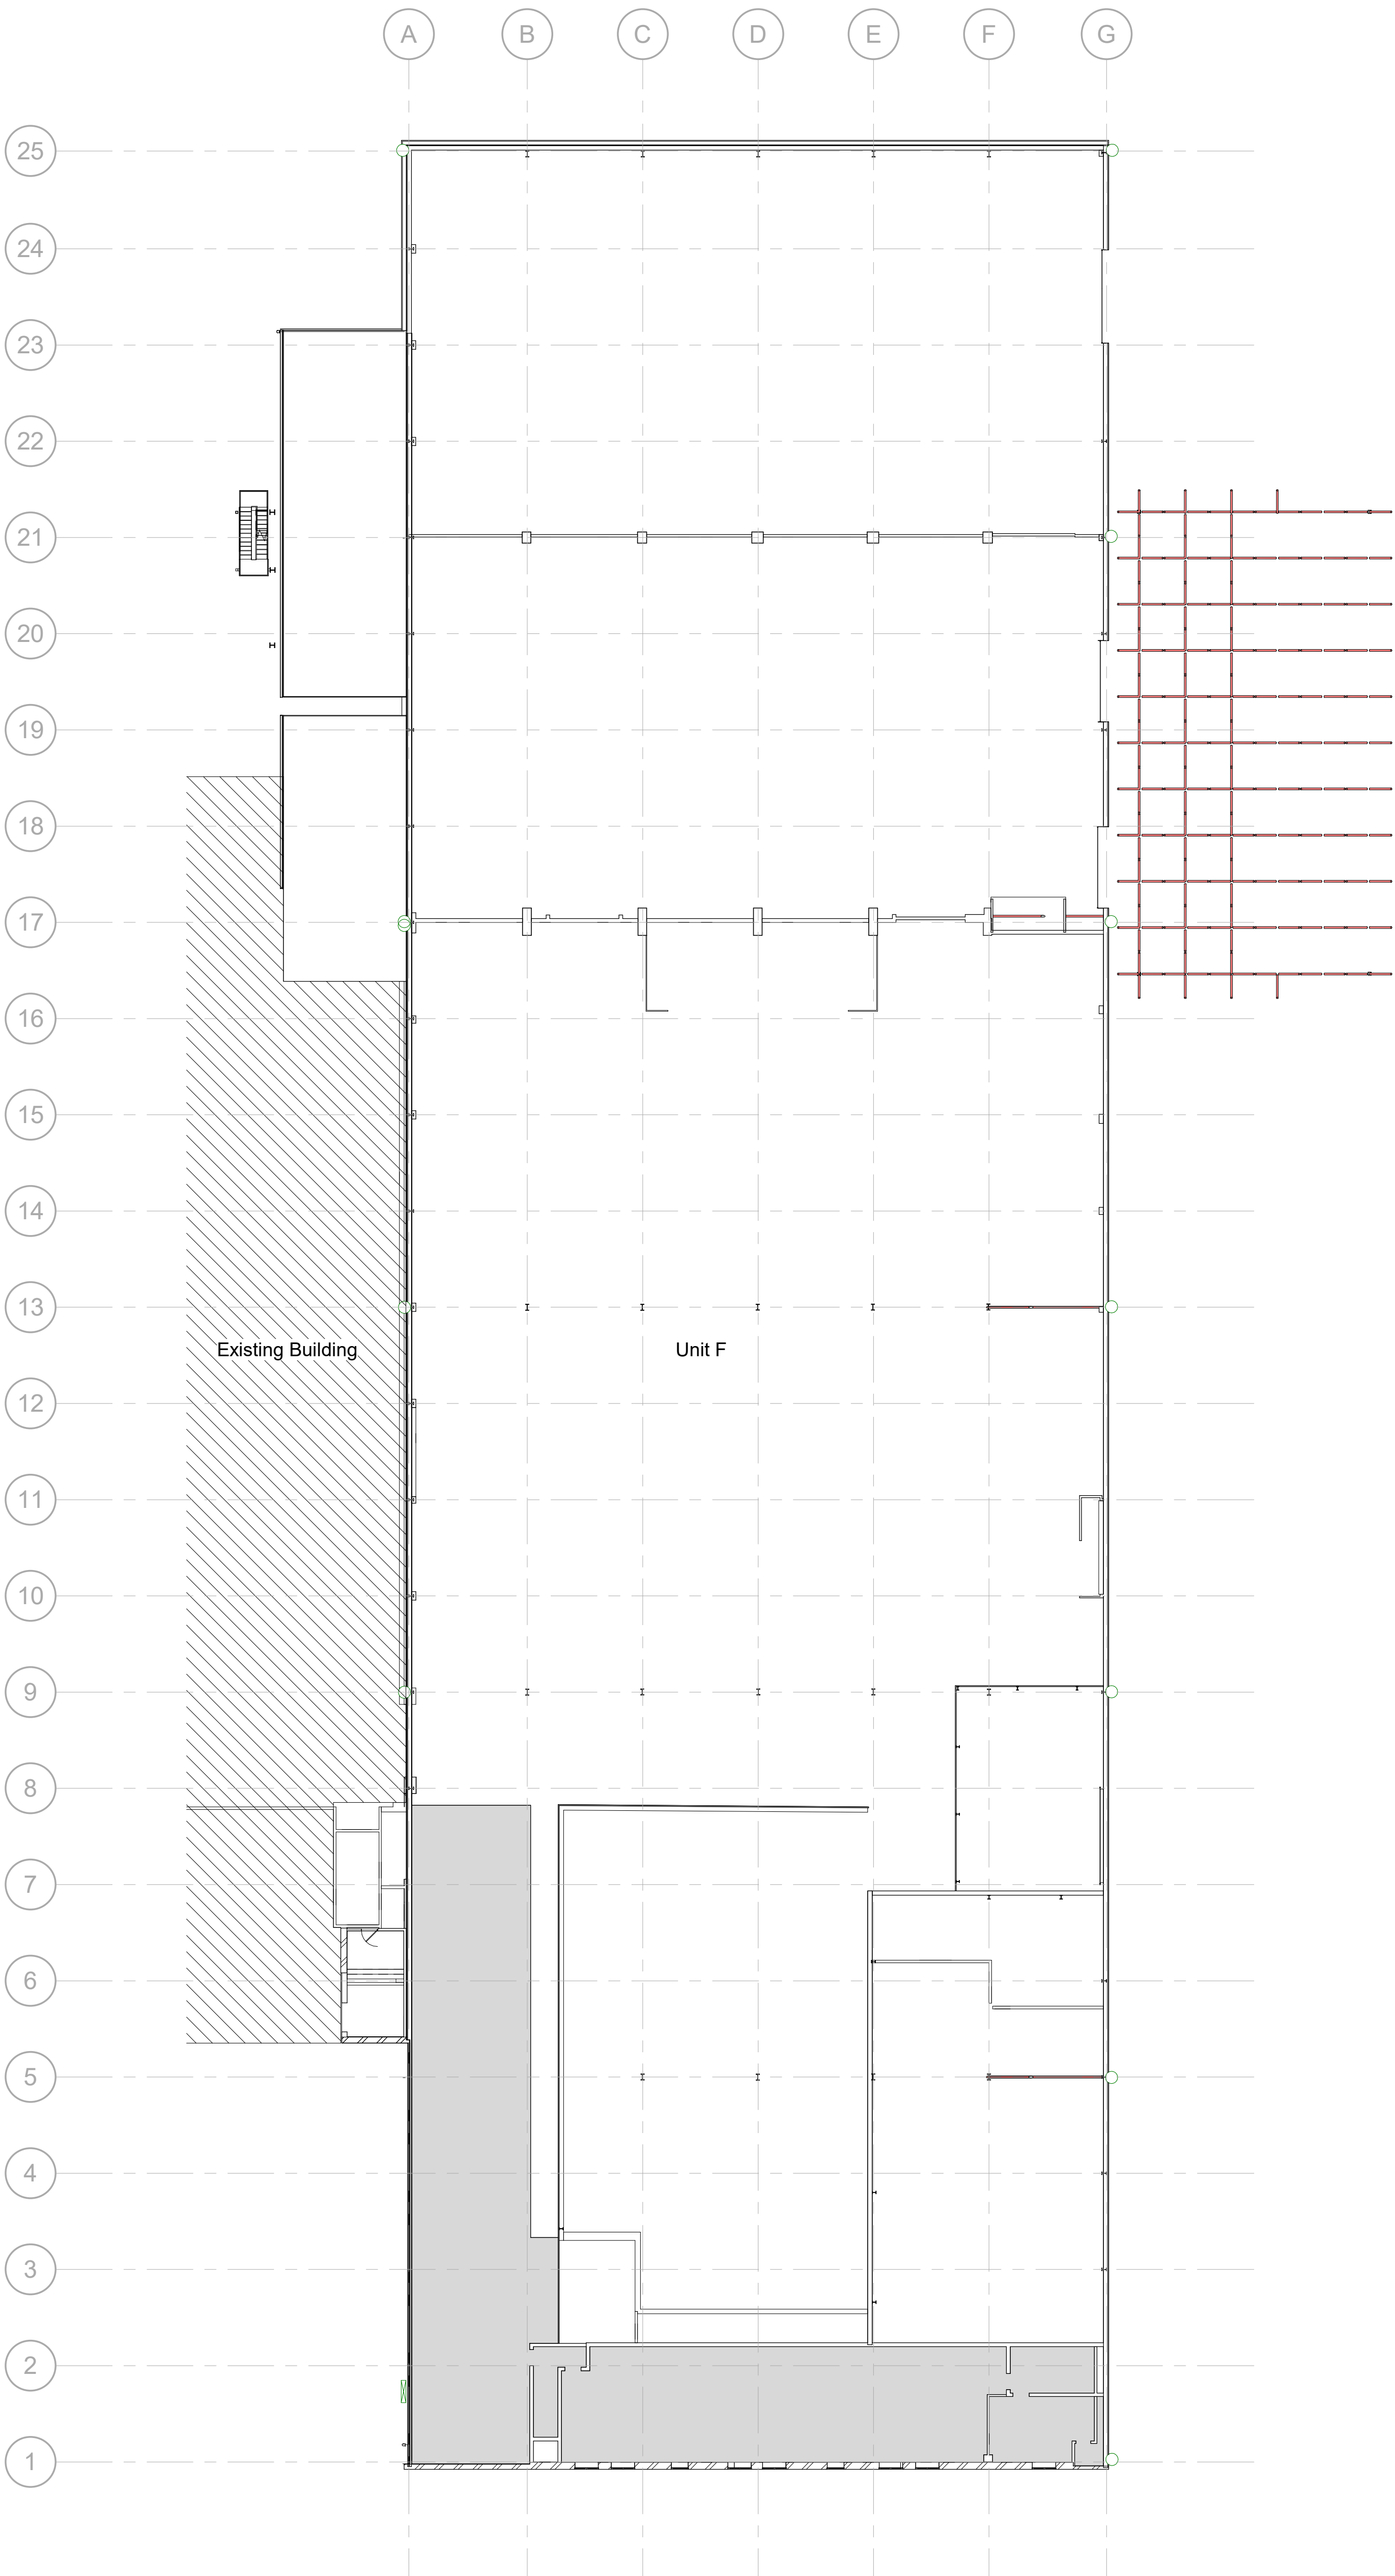

First Floor Plan
Scale @ 1:200