




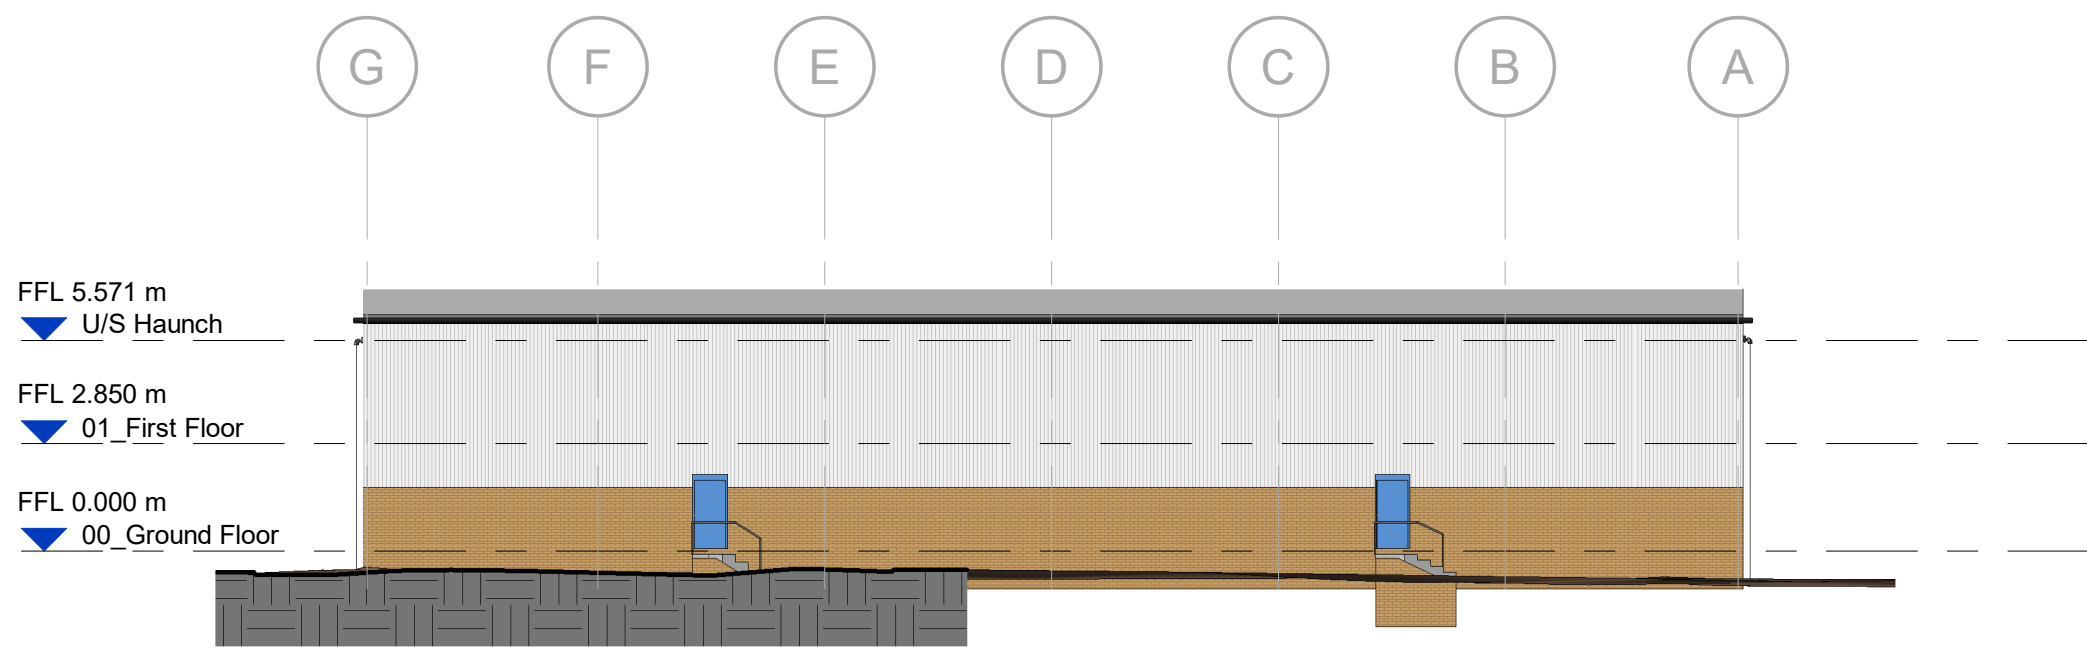


Existing South West Elevation
Scale @ 1 : 200

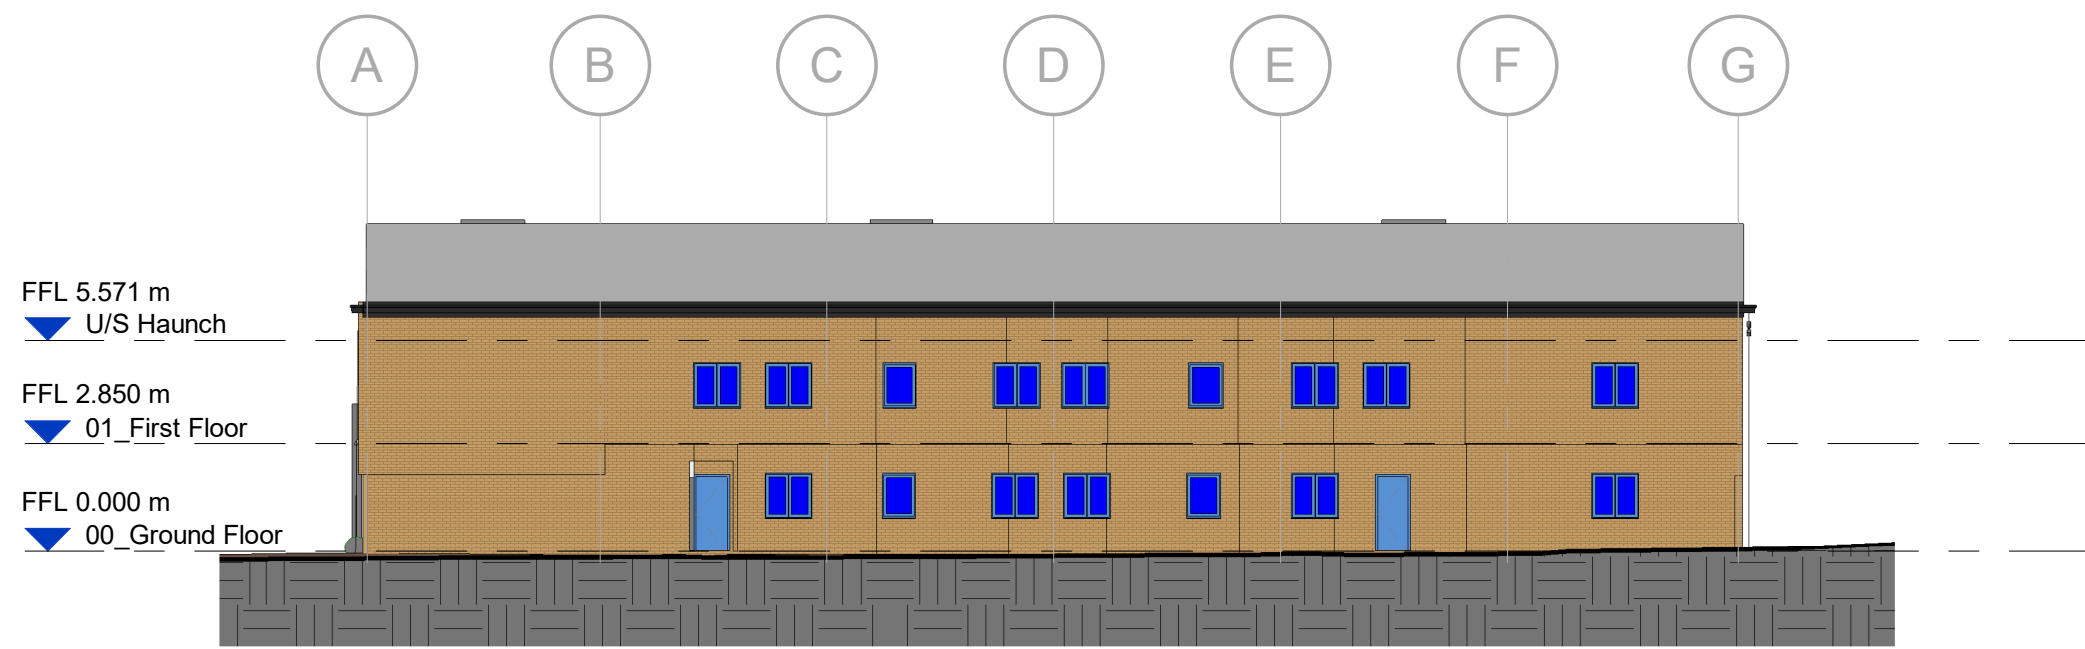

Existing North East Elevation
Scale @ 1 : 200

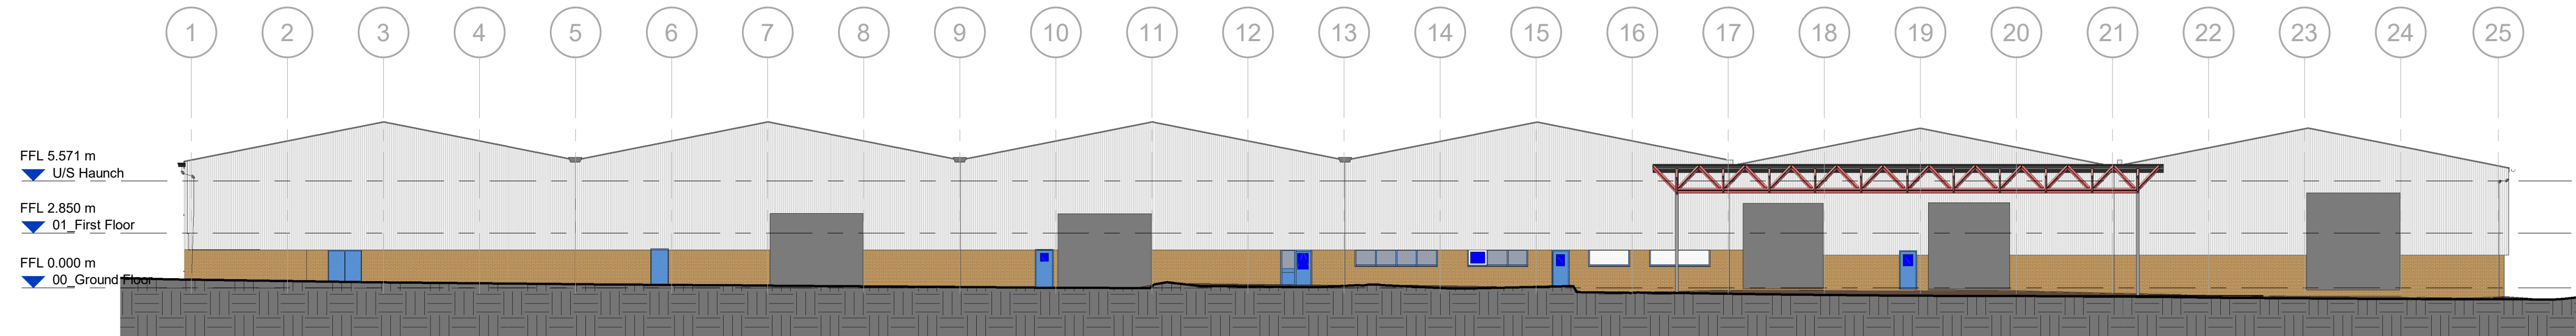

Existing North West Elevation
Scale @ 1 : 200

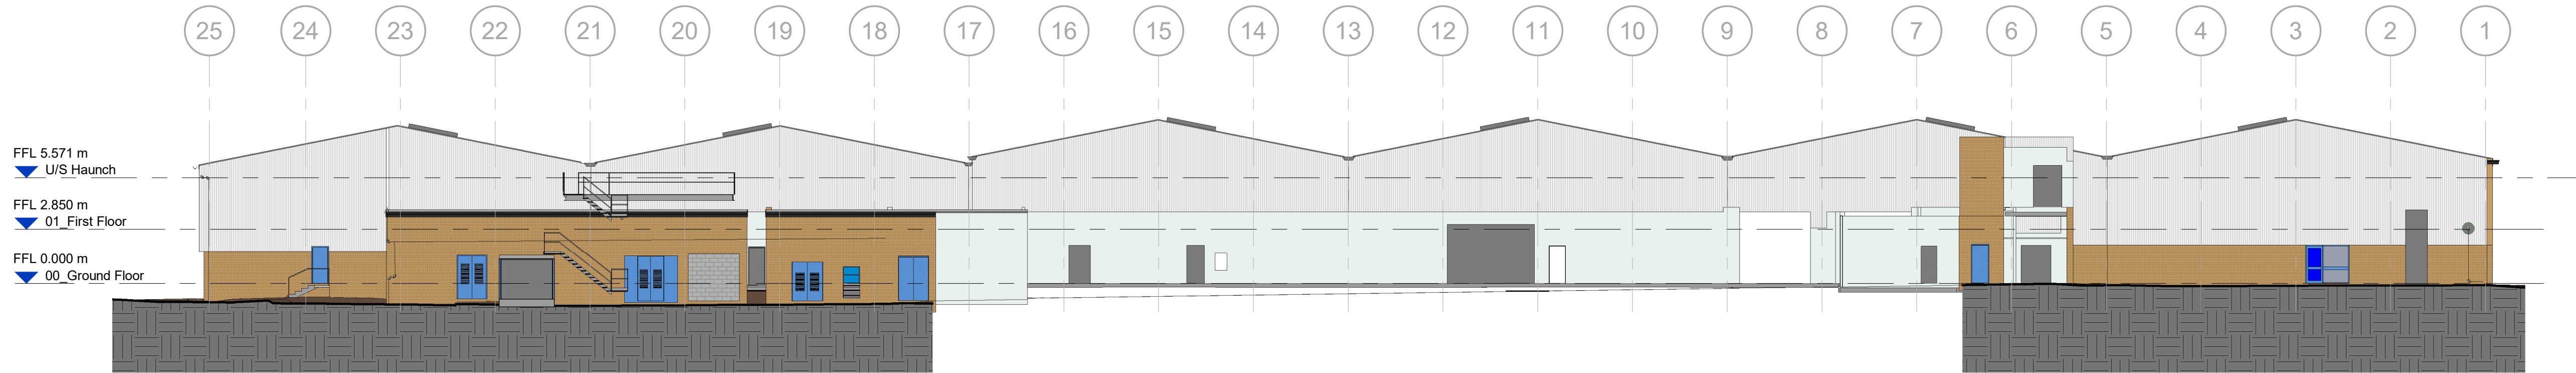

Existing South East Elevation
Scale @ 1 : 200

Scale Bars		TO BE USED ONLY AS GUIDANCE			
1:100	mm	0	1000	2000	5000
1:200	mm	0	500	1000	25
1:500	M	0	5	10	25
1:1250	M	0	10	30	70

NOTES

- All dimensions and levels are to be checked on site.
- Any discrepancies are to be reported to the architect before any work commences
- This drawing shall not be scaled to ascertain any dimensions. Work to figured dimensions only.
- This drawing shall not be reproduced without express written permission from AEW.
- Title overlay drawings and ownership boundaries are produced using all reasonable endeavors. AEW cannot be responsible for the accuracy or scale discrepancy of base plans supplied to them.
- All works are to be undertaken in accordance with Building Regulations and the latest British Standards.
- All proprietary materials and products are to be used strictly in accordance with the manufacturers recommendations.

This drawing contains the following model files: -
12211-AEW-BF-XX-M3-A-0005

CDM 2015

Client notified of duties: 14/06/21
Principal Designer: Nationwide CDM

Unless noted below, all known hazards have been highlighted on the drawing.

P03	17/05/22	General Update	DJS	DRS
P02	11/02/22	Planning Issue	CF	DRS
P01	23/12/21	Initial Issue	EF	CF
Rev	Date	Description	Drawn by	Checked By

Status	Purpose of Issue
S2	For Information

drawing stage **Planning**

client

Network Space Land Limited

project

Sovereign Business Park, Huyton

drawing title

Unit F - Existing GA Elevations

date Dec 21 drawn EF
scale @ A1 1 : 200 checked CF

Rev
P03

Draw No
12211-AEW-BF-ZZ-DR-A-0553

aew architects
0161 214 4370
www.aewarchitects.com
aew