

Scale Bars		TO BE USED ONLY AS GUIDANCE	
1:500	mm	1:1000	mm
1:1000	m	1:2000	m
1:2000	m	1:4000	m
1:4000	m	1:8000	m
1:8000	m	1:16000	m


NOTES

- All dimensions and levels are to be checked on site.
 - Any discrepancies are to be reported to the architect before any work commences.
 - This drawing shall not be scaled to ascertain any dimensions. Work to figured dimensions only.
 - This drawing shall not be reproduced without express written permission from AEW.
 - Title overlay drawings and ownership boundaries are produced using all reasonable endeavours. AEW cannot be responsible for the accuracy or scale discrepancy of base plans supplied to them.
 - All works are to be undertaken in accordance with Building Regulations and the latest British Standards.
 - All proprietary materials and products are to be used strictly in accordance with the manufacturers recommendations.
- This drawing contains the following model files: -
- 12211-AEW-BF-XX-M3-A-0005


CDM 2015

Client notified of duties: 14/06/21
Principal Designer: Nationwide CDM

Unless noted below, all known hazards have been highlighted on the drawing.

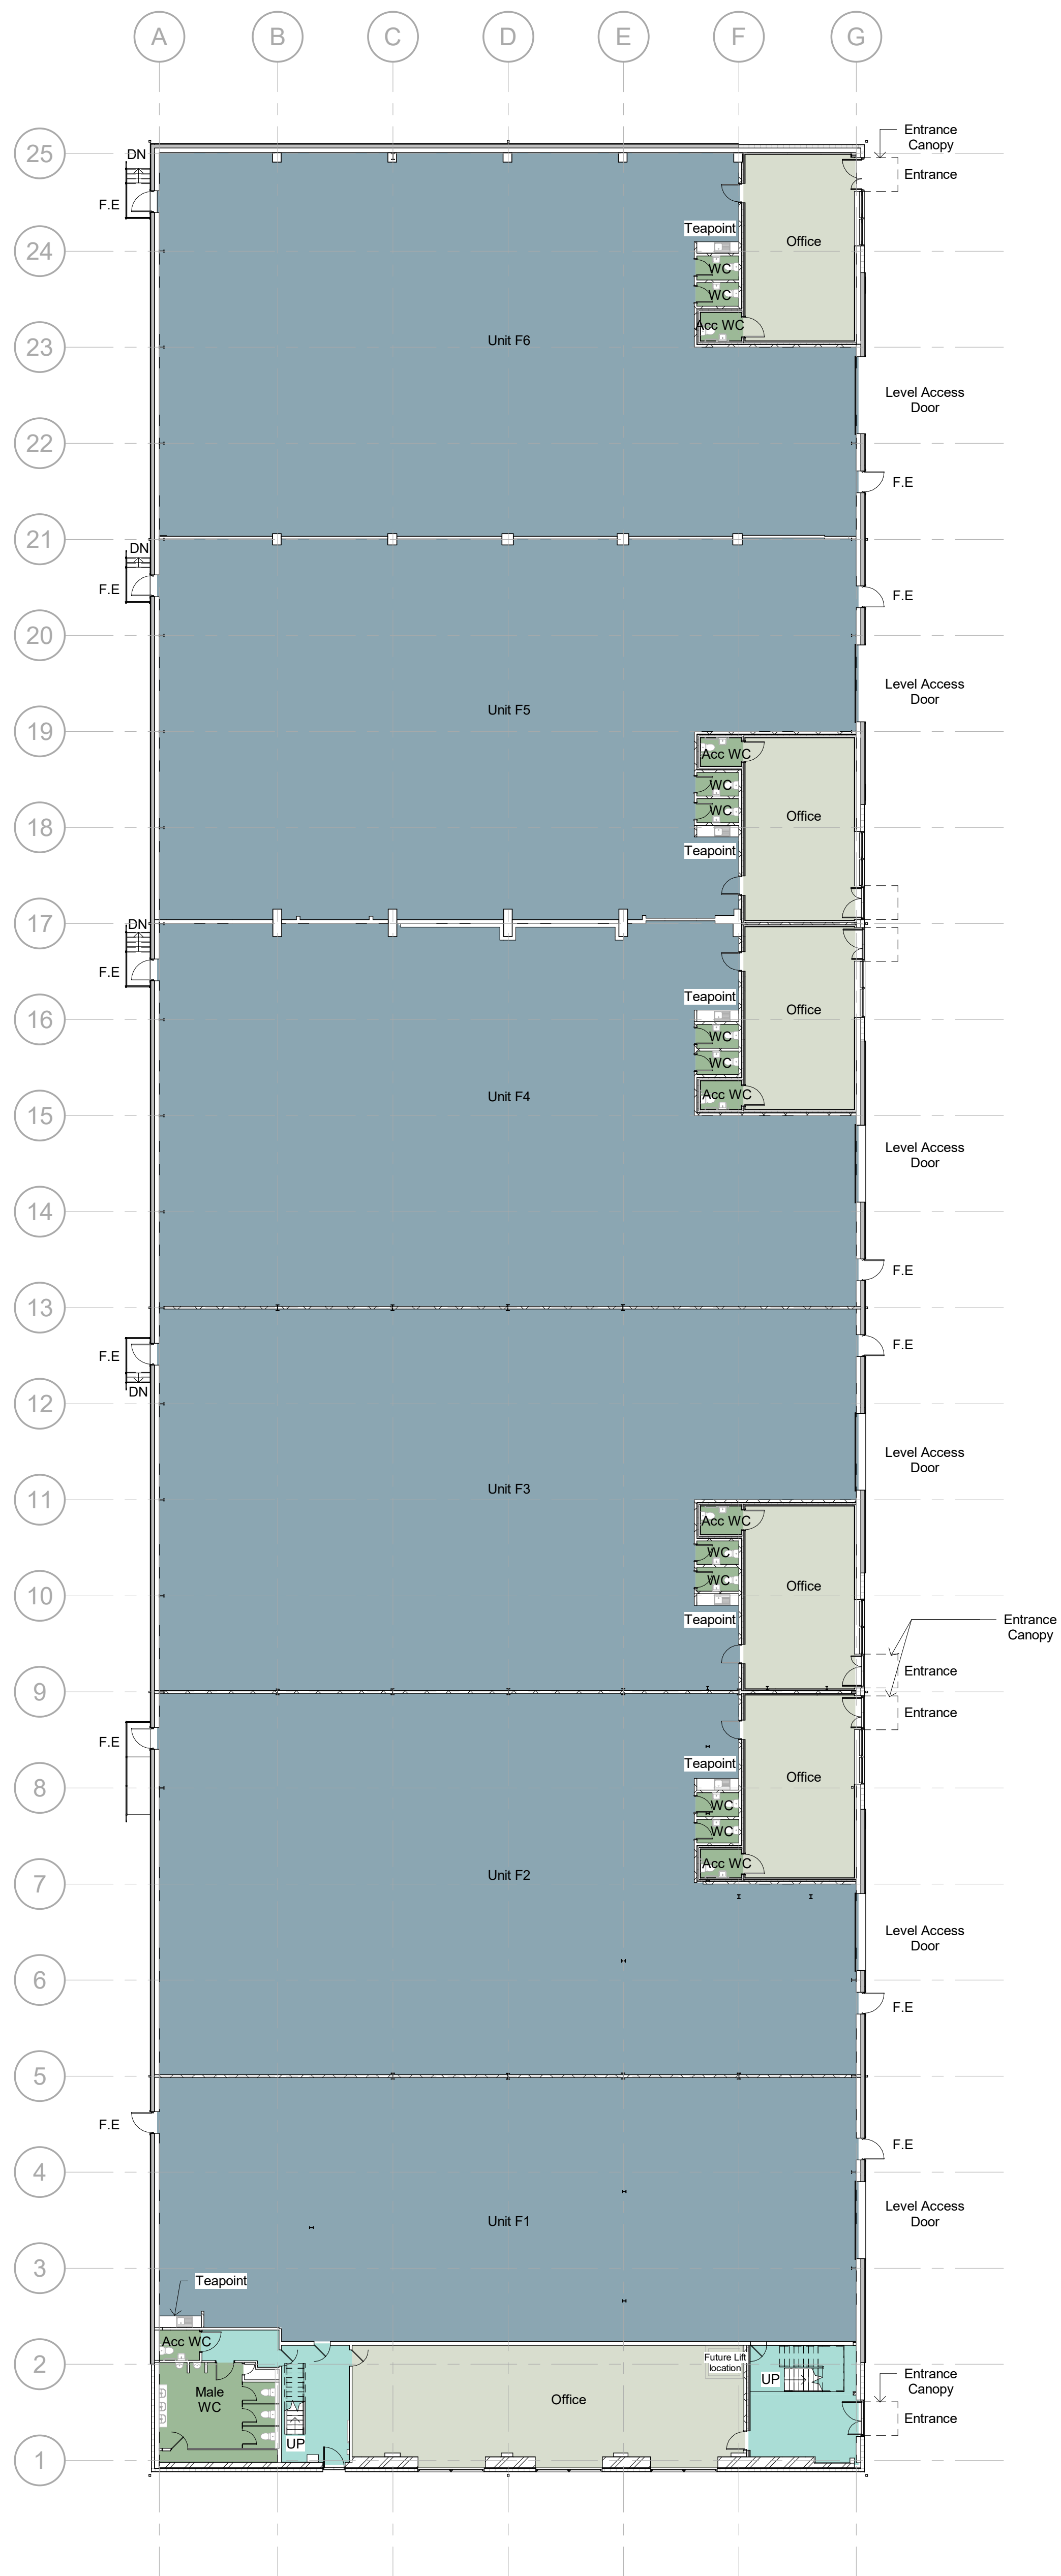

Ground Floor Plan
Scale @ 1 : 200

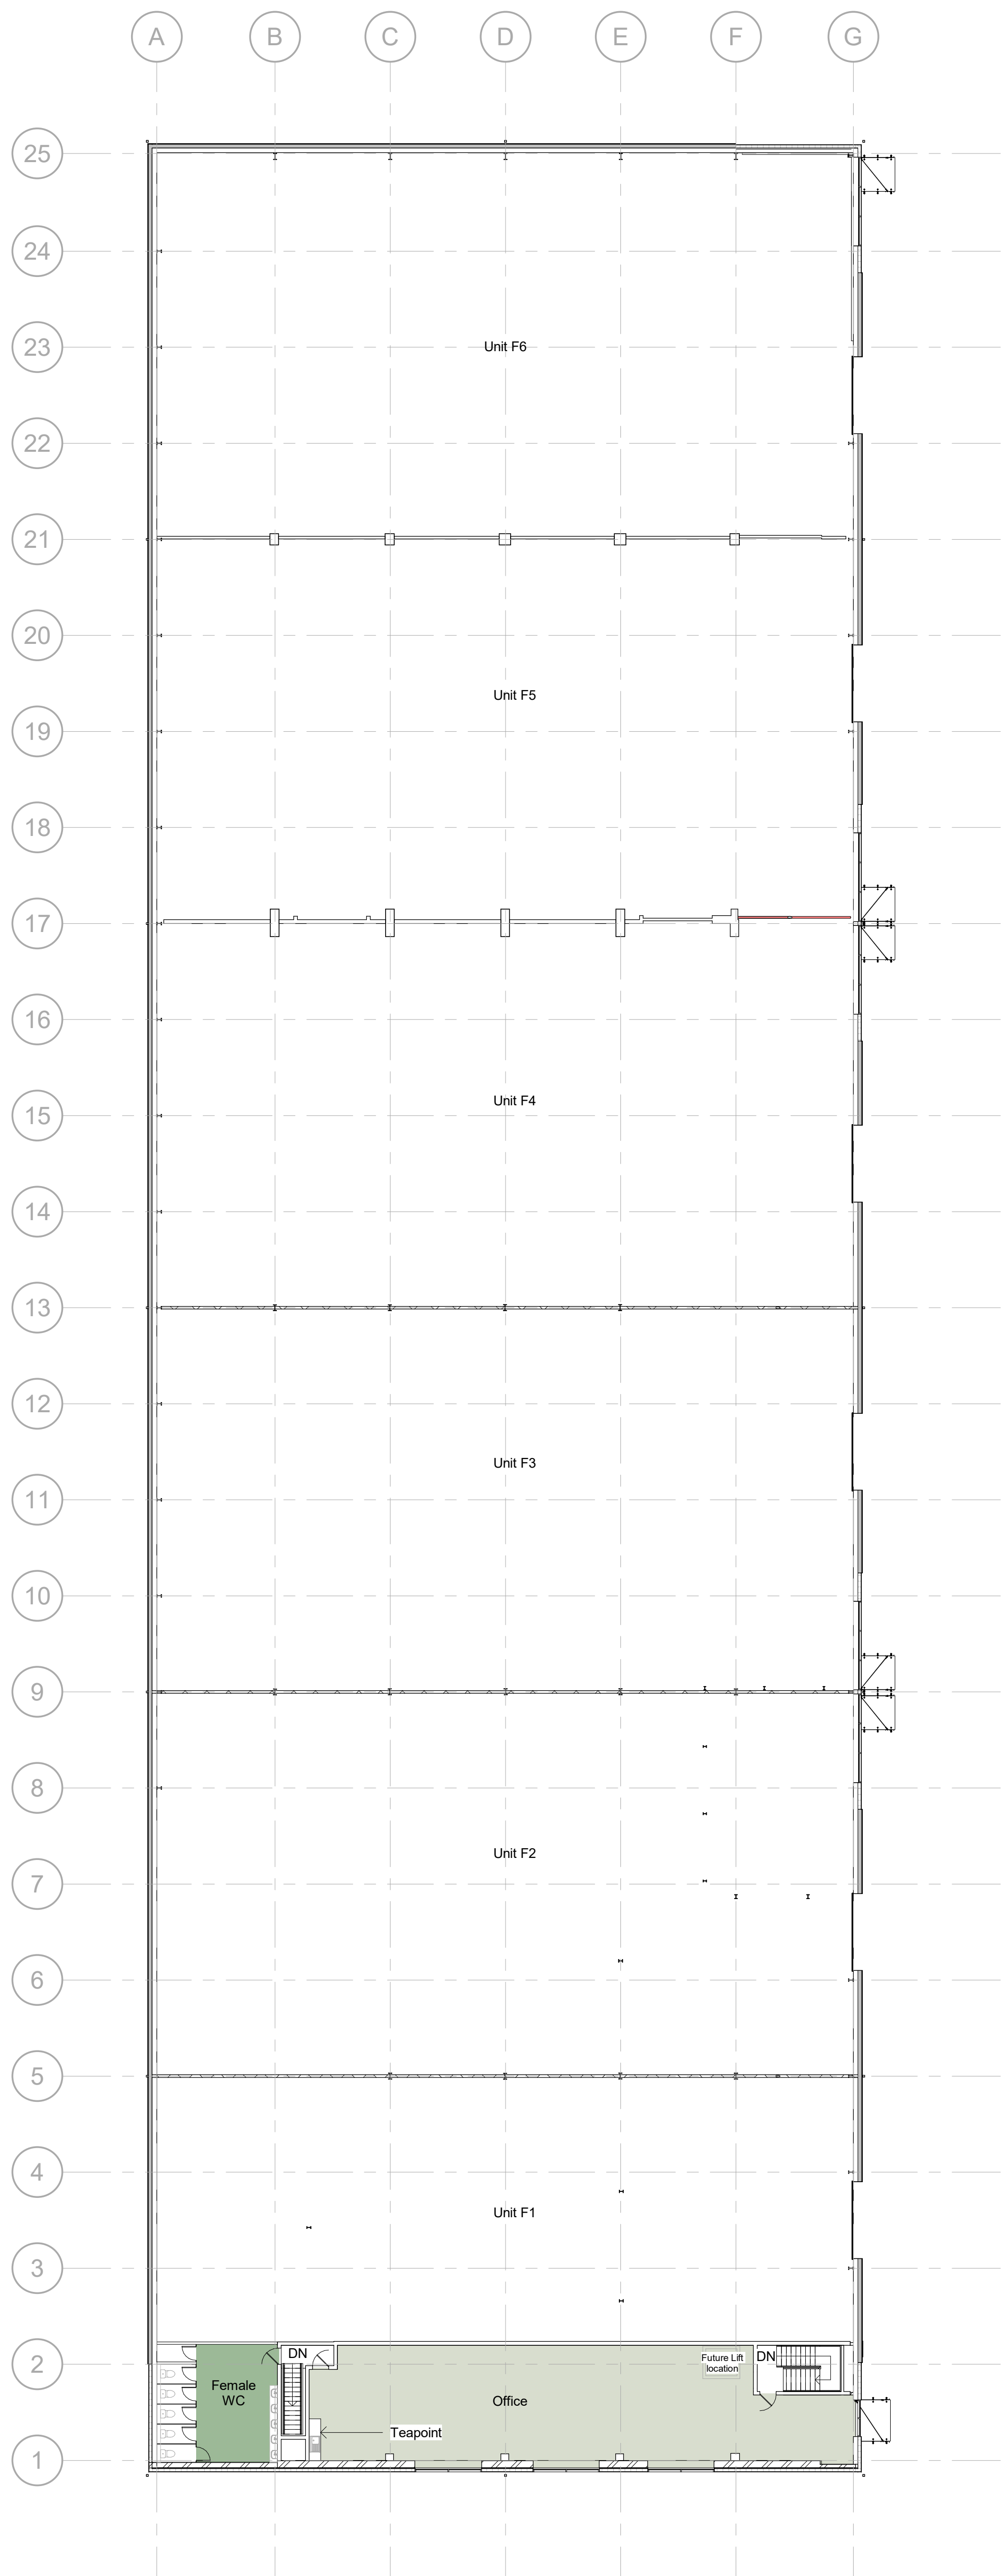

First Floor Plan
Scale @ 1 : 200

Rev	Date	Description	Drawn By	Checked By
P04	17/05/22	General Update	DJS	DRS
P03	20/05/22	General Update	DJS	DRS
P02	11/05/22	Planning Issue	CF	DRS
P01	22/12/21	Initial Issue	CF	CF

Status: S2
Purpose of Issue: For Information

drawing stage: Planning

client:

Network Space Land Limited

project:

Sovereign Business Park, Huyton

drawing title:

Unit F - Proposed GA Floor Plans

date: Dec 21
scale: A0 1 : 200
drawn: EF
checked: CF

Rev

P04

12211-AEW-BF-ZZ-DR-A-0555

Drawn By

project

drawing title

date

scale

drawn

checked

EF

CF

AEW