


NOTE:

- Proposed site sections are indicative only, subject to Civil Engineer's design.
- FFL's are indicative only, subject to Structural Engineer's design.
- Drawing subject to receipt of cut and fill information provided by others.

- Indicative line of existing site section
- Existing Building
- New Building

Site Plan 1:1000 @A0

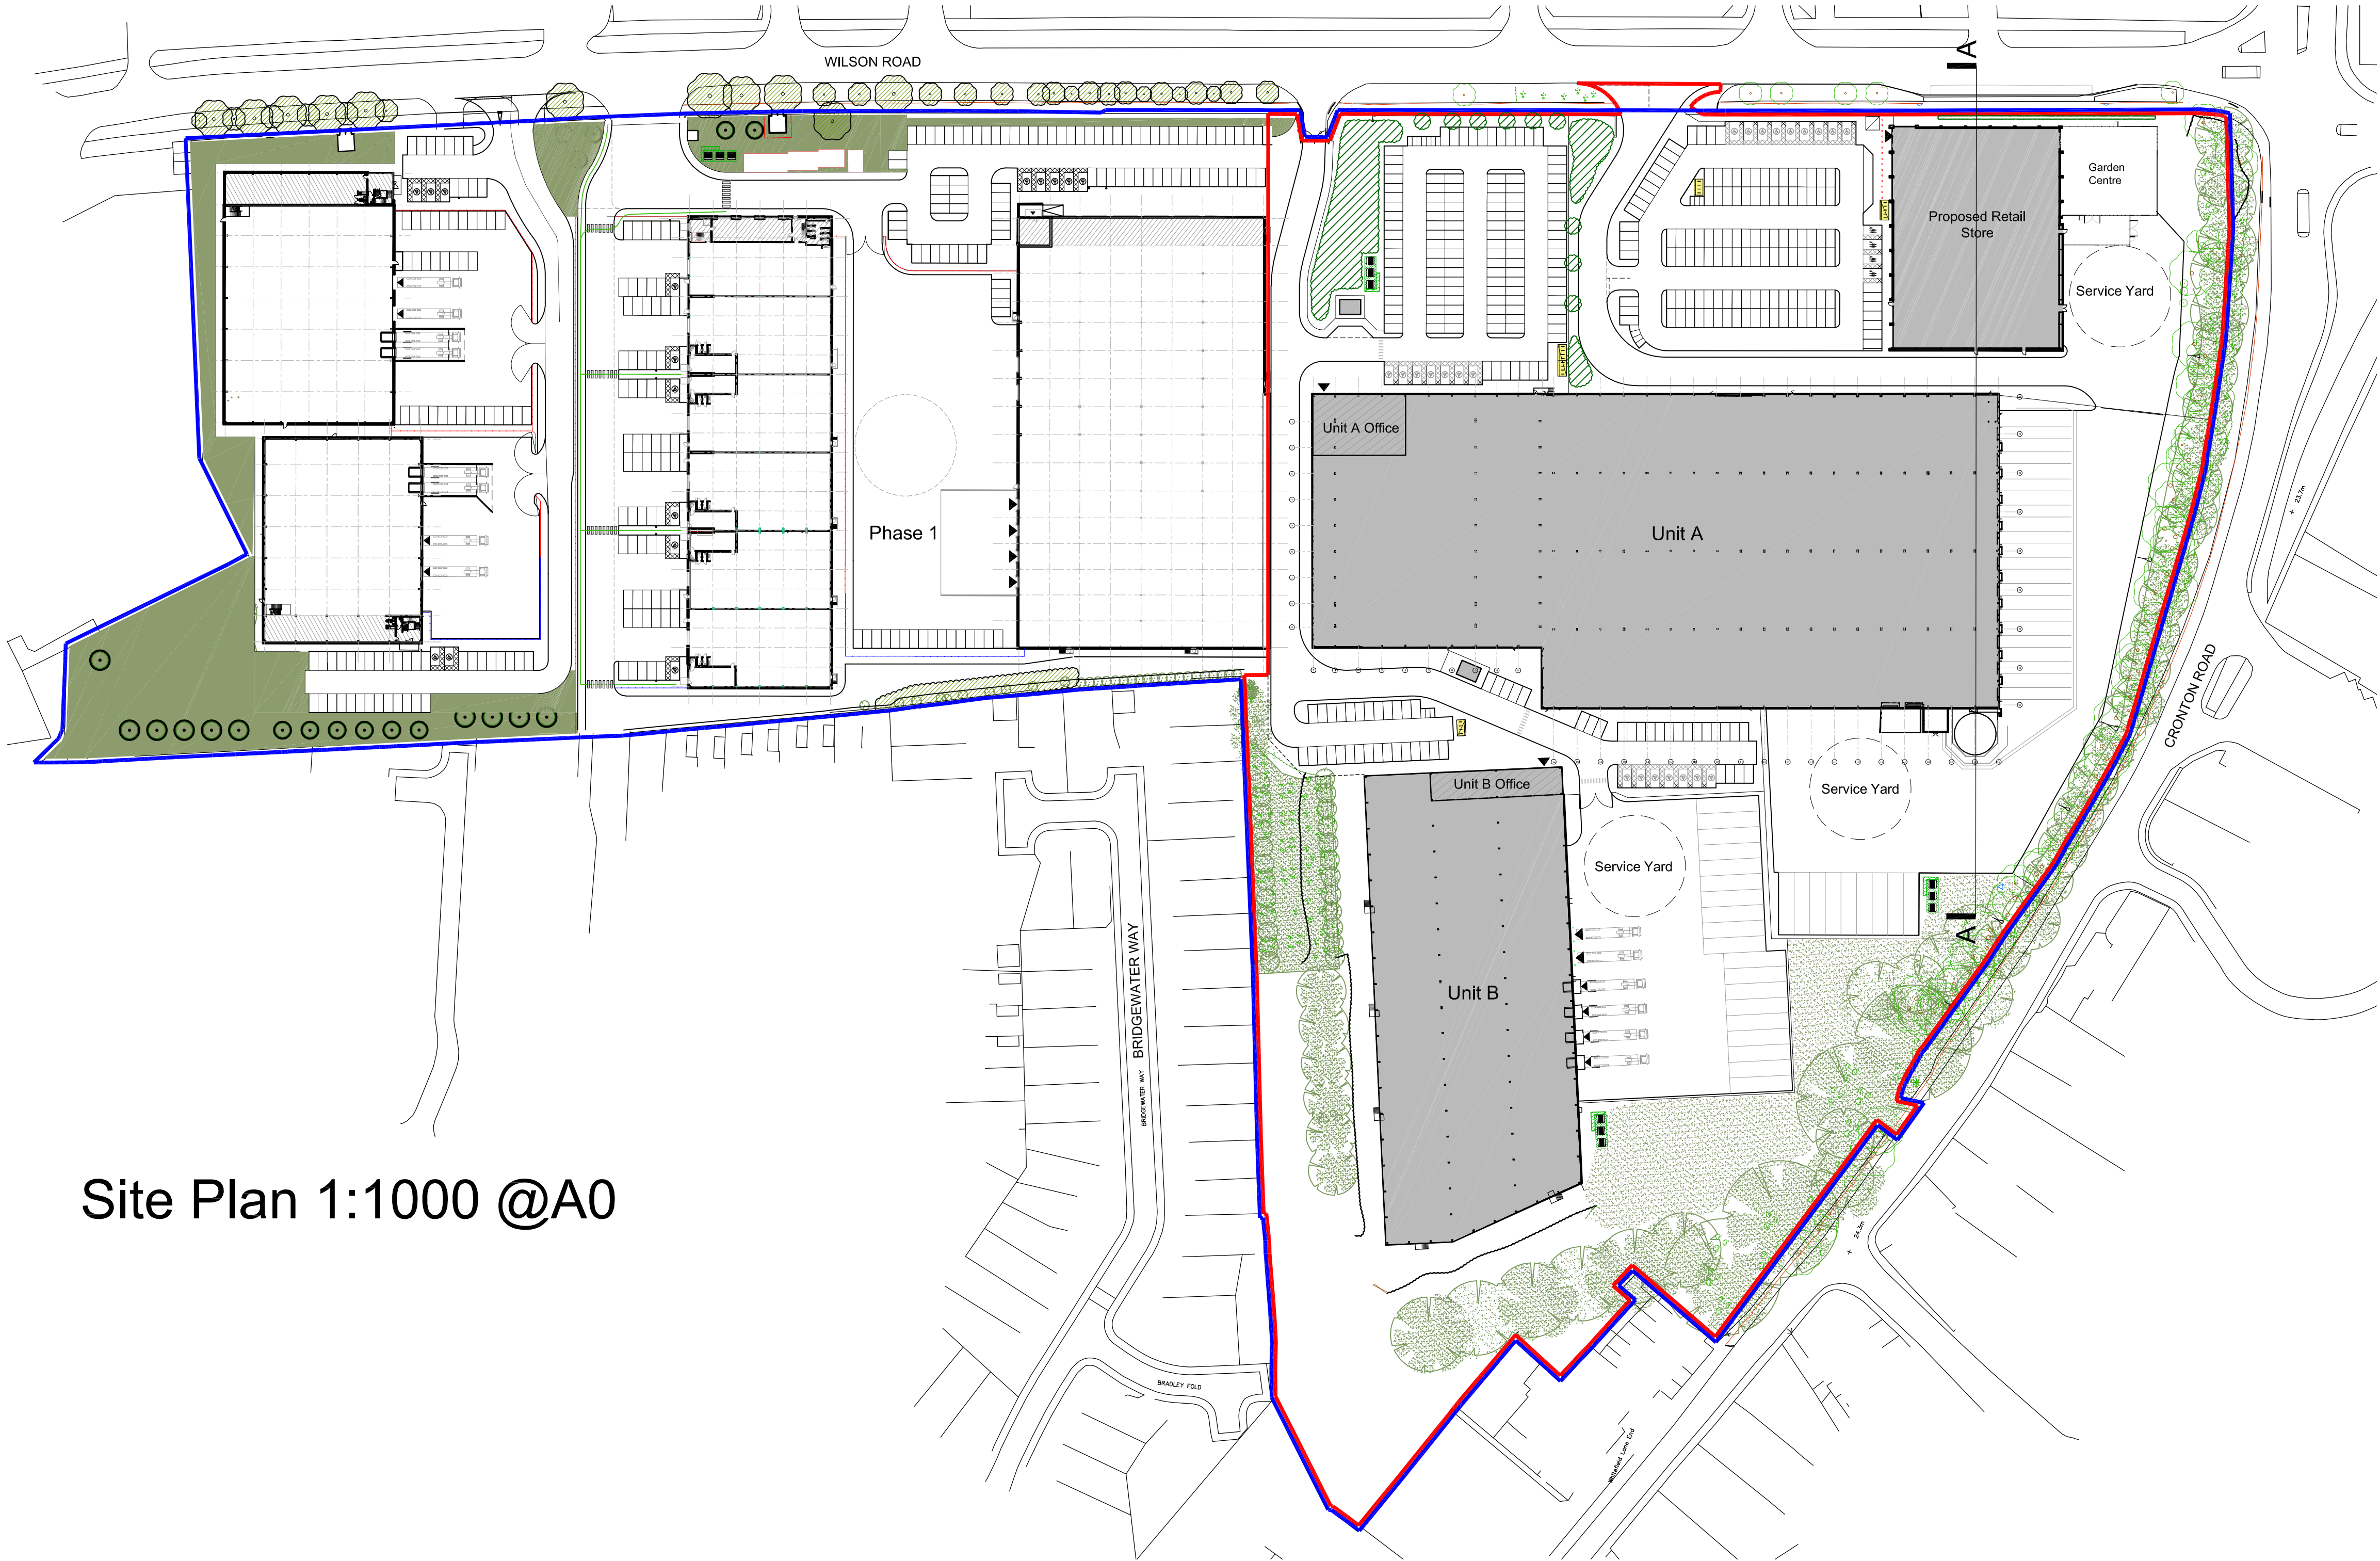

NOTES


AEWTP033B

- All dimensions and levels are to be checked on site.
- Any discrepancies are to be reported to the architect before any work commences.
- This drawing shall not be scaled to ascertain any dimensions. Work to ground dimensions only.
- This drawing shall not be reproduced without express written permission from AEW.
- Title overlay drawings and ownership boundaries are produced using all reasonable endeavours. AEW cannot be responsible for the accuracy or scale discrepancy of base plans supplied to them.
- All works are to be undertaken in accordance with Building Regulations and the latest British Standards.
- All proprietary materials and products are to be used strictly in accordance with the manufacturers recommendations.

CDM 2015

Client method of duties: 27/1/20  
Principal Designer: Client  
Unless noted below, all known hazards have been highlighted on the drawing:

Sections based on Topographical survey information provided by Greenhatch.  
Drawing ref: 40493\_T\_REV0 dated 20.06.21

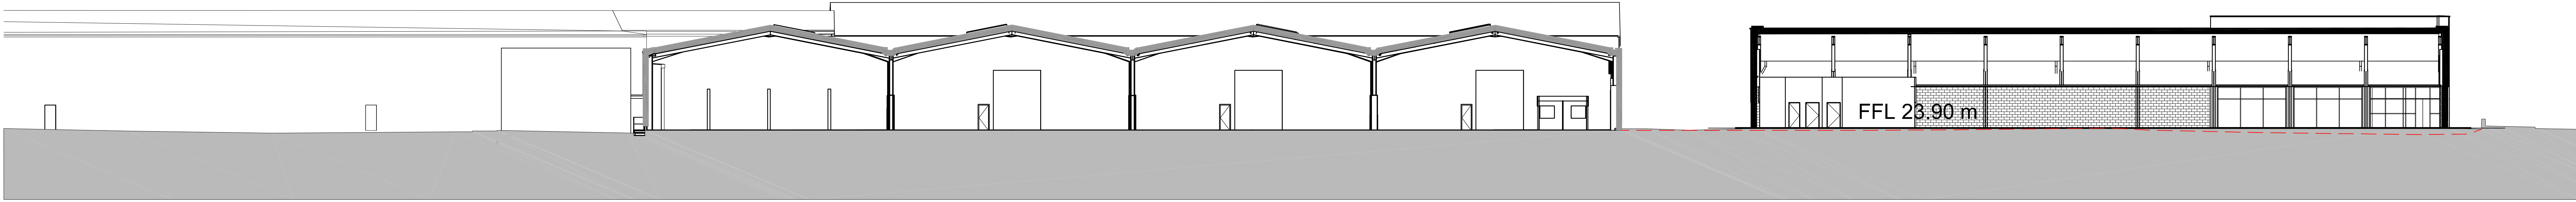

Landscape Yard Sprinkler Tank / Access New partly reclaimed Unit A Road / Pavement Proposed Retail Store Retaining wall / Pavement

Section A - A 1:200 @A0

|               |                              |                 |              |
|---------------|------------------------------|-----------------|--------------|
| P01           | 29/02/24                     | DW              | DRS          |
| Initial Issue |                              |                 |              |
| REV           | Date                         | Drawn by -      | Checked by - |
| S2            |                              | For Information |              |
| drawing stage | Stage 3 Spatial Coordination |                 |              |
| client        | Davos Industrial Ltd.        |                 |              |
| project       | Sovereign Distillery Huyton  |                 |              |
| drawing title | Proposed Site Section A - A  |                 |              |
| date          | Feb 2024                     | drawn           | DW           |
| scale@A0      | 1:200 / 1000                 | checked         | DRS          |