


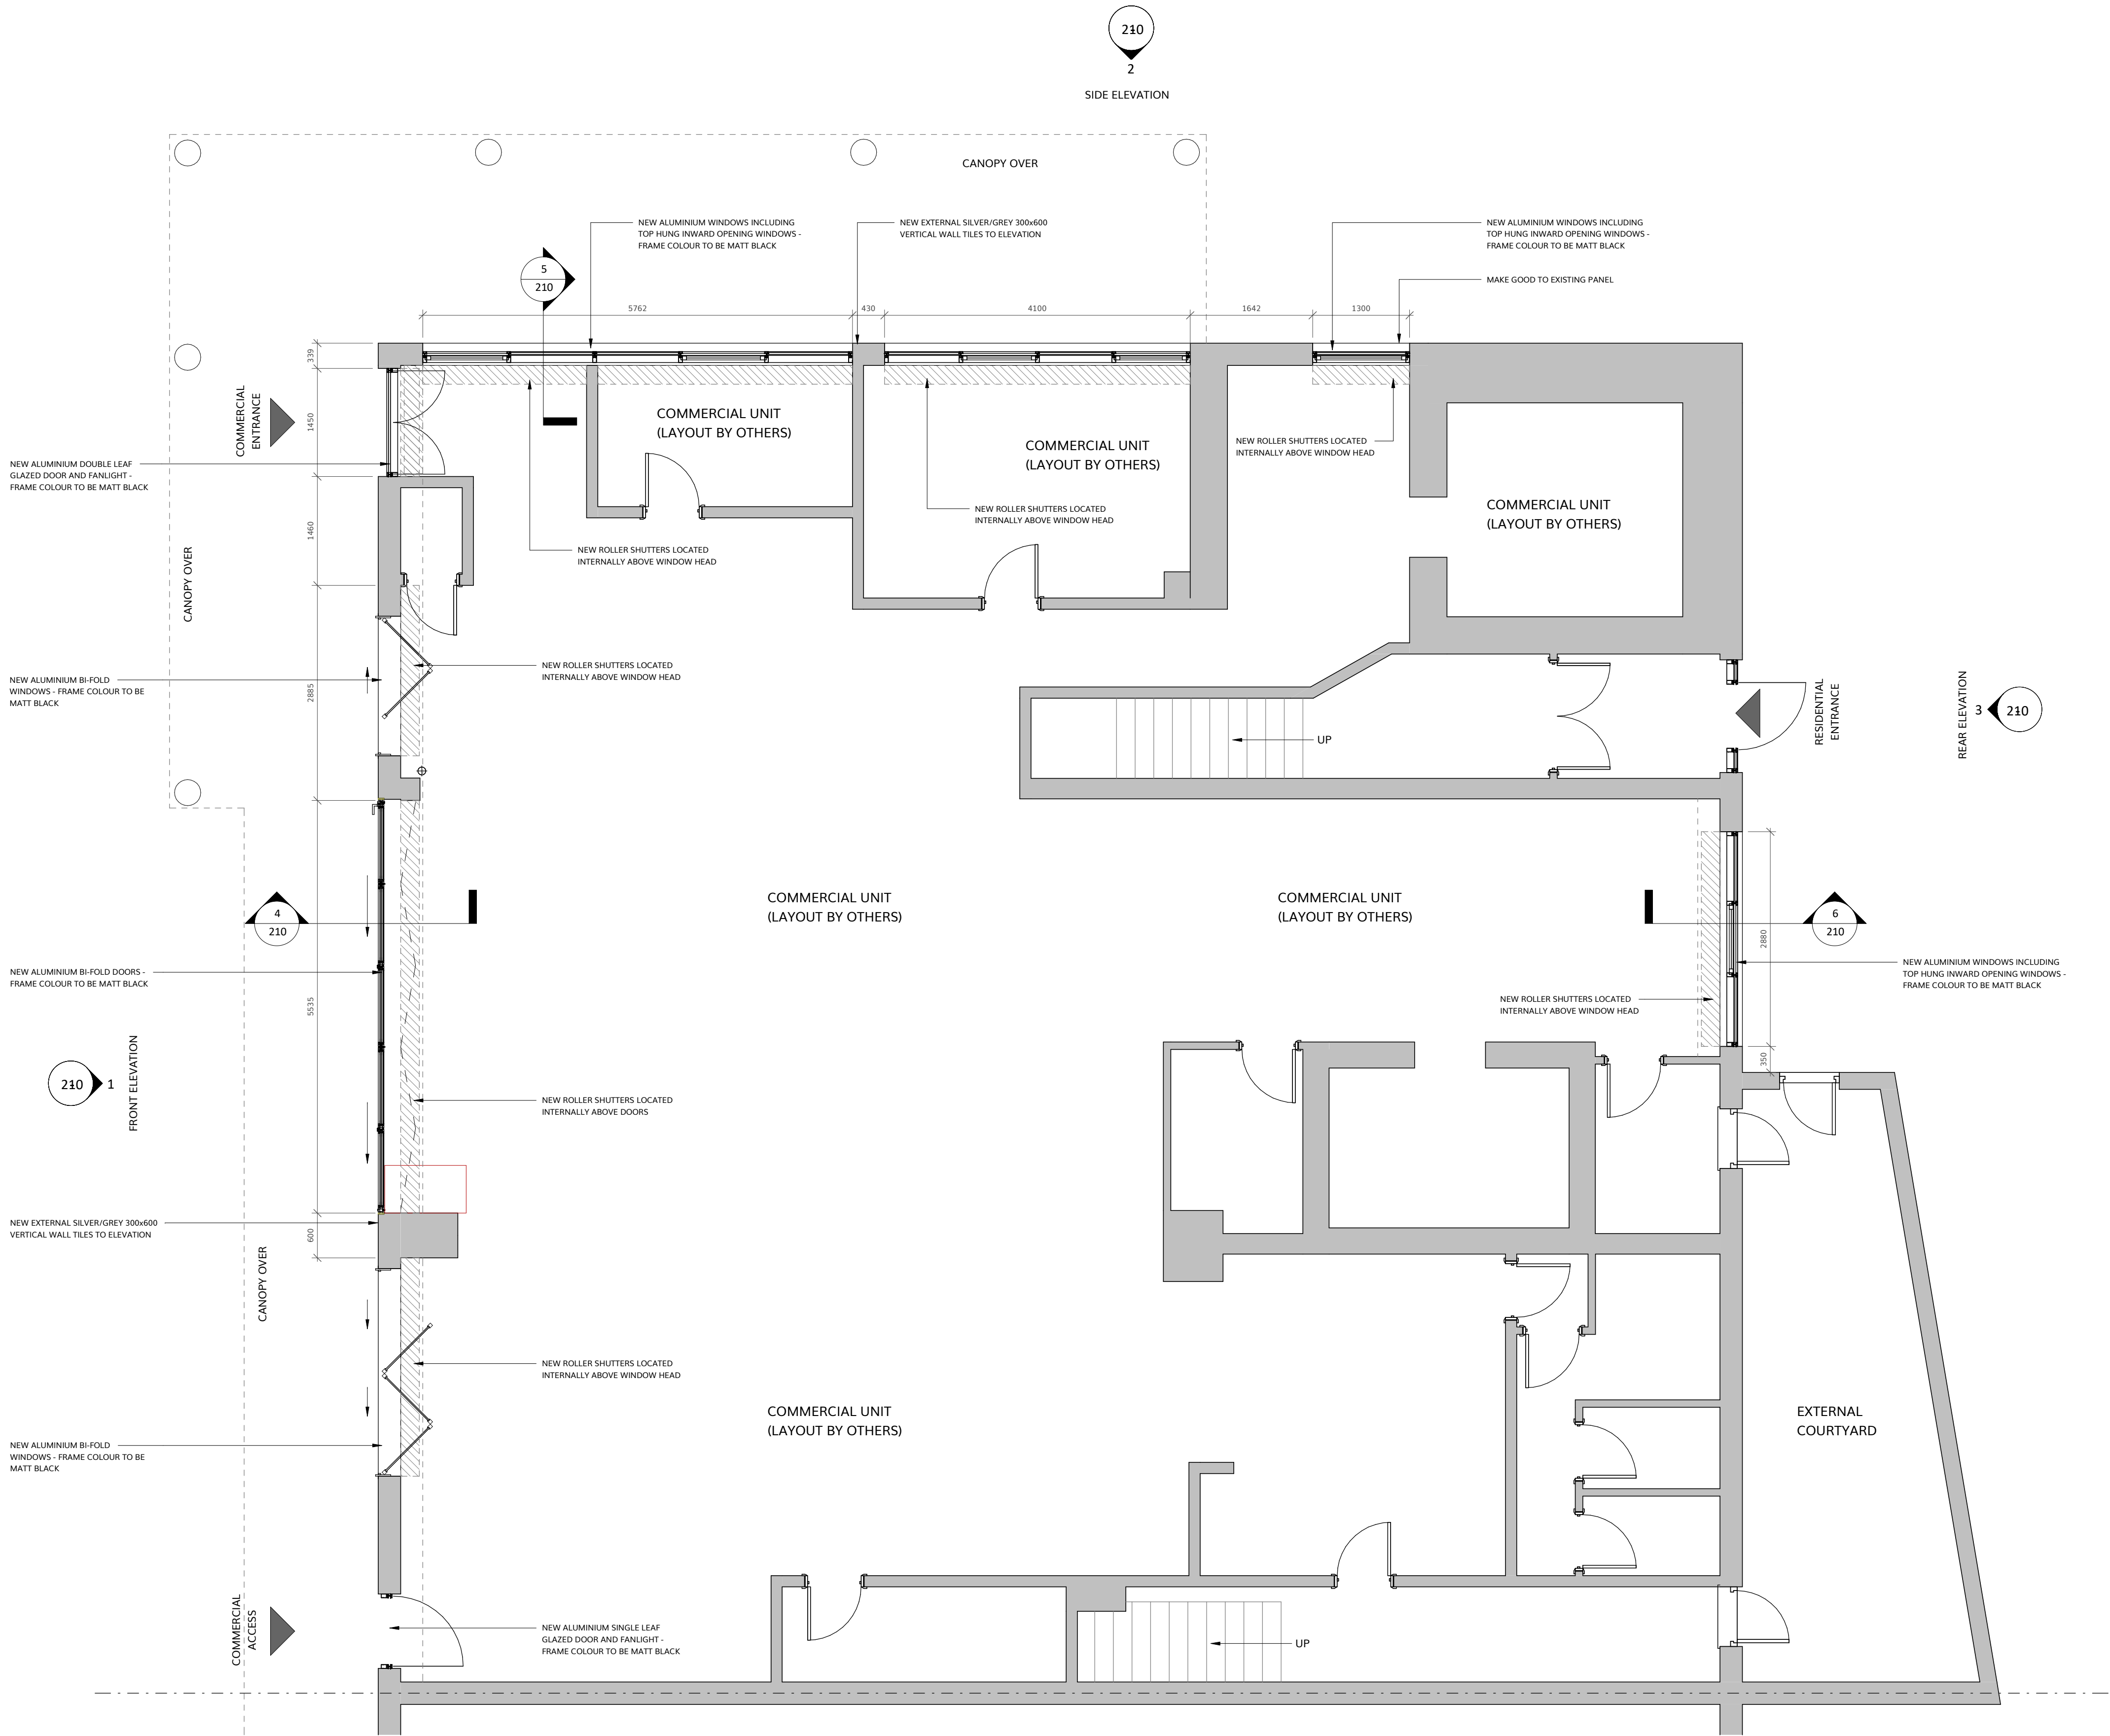


1

00 - PROPOSED GROUND FLOOR PLAN

SCALE: 1 : 50

NOTE: INTERNAL FLOOR PLAN LAYOUT NOT SURVEYED AND BASED UPON EXISTING DRAWINGS RECEIVED FROM KNOWSLY COUNCIL. ALL DIMENSIONS TO BE CHECKED AND CONFIRMED ON SITE. ANY DISCREPANCIES ARE TO BE REPORTED TO THE ARCHITECT IMMEDIATELY.

 

VISUAL SCALE 1:50 @ A1

A		BI-FOLD WINDOWS AND DOOR ADDED TO FRONT ELEVATION	19.05.25	JG
REV	DESCRIPTION	DATE	BY	

THIS DRAWING IS THE COPYRIGHT OF AINSLEY GOMMON ARCHITECTS. CHECK ALL DIMENSIONS ON SITE. DISCREPANCIES TO BE NOTIFIED TO ARCHITECT. ELEMENTS OF STRUCTURE SHOWN ARE INDICATIVE AND FOR GUIDANCE. FINAL DESIGN TO BE AS STRUCTURAL ENGINEERS DETAILS AND SPECIFICATION.

PROJECT

24 NEWTOWN GARDENS,
KIRKBY
for KNOWSLY COUNCIL

DRAWING TITLE

PLANNING - PROPOSED
FLOOR PLAN

SCALE	DATE	DRAWN	CHECKED
1 : 50 @A1	25/03/25	TM	PL
DRAWING STATUS	PLANNING		
JOB No	DRAWING No	REVISION	
2390	110	A	



THE OLD POLICE STATION, 15 GLYNNE WAY, HAWARDEN, CH5 3NS
Tel: 01244 537 100 | wales@agarchitects.co.uk | www.agarchitects.co.uk
Ainsley Gommon Architects Ltd. Registered in England & Wales No. 4187948
Registered Office: 1 Price Street, Hamilton Square, Birkenhead CH41 6JN

PRINTED: 19/05/2025 08:52:41