




1 | FRONT ELEVATION
SCALE: 1 : 50




2 | SIDE ELEVATION
SCALE: 1 : 50




3 | REAR ELEVATION
SCALE: 1 : 50

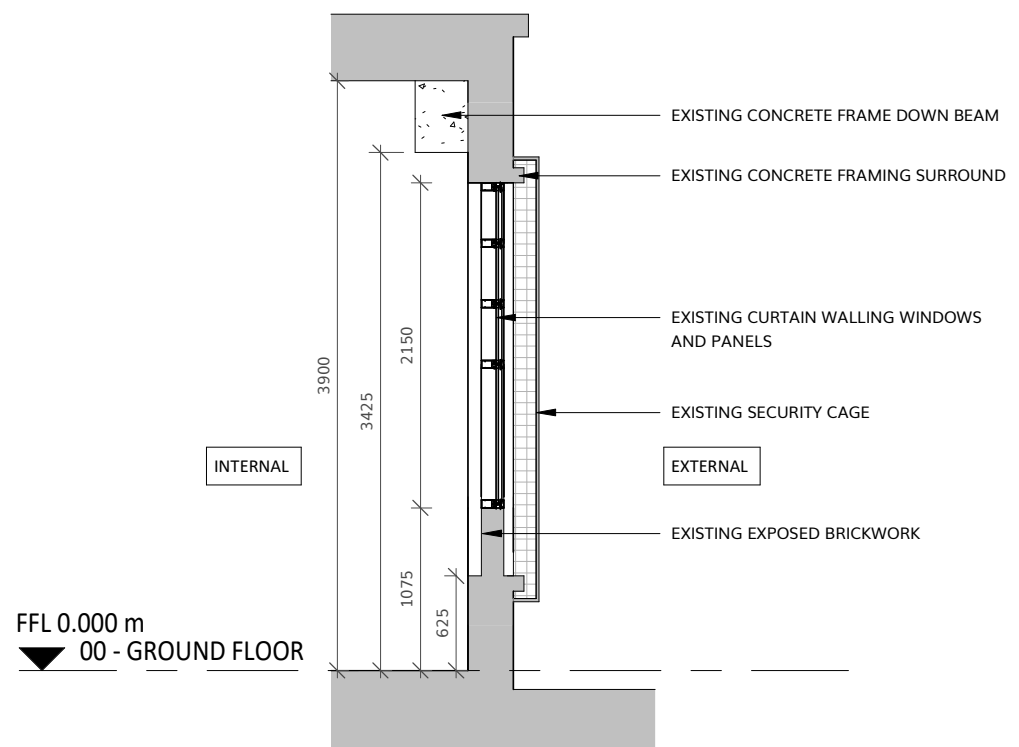



6 | SECTION 03
SCALE: 1 : 50

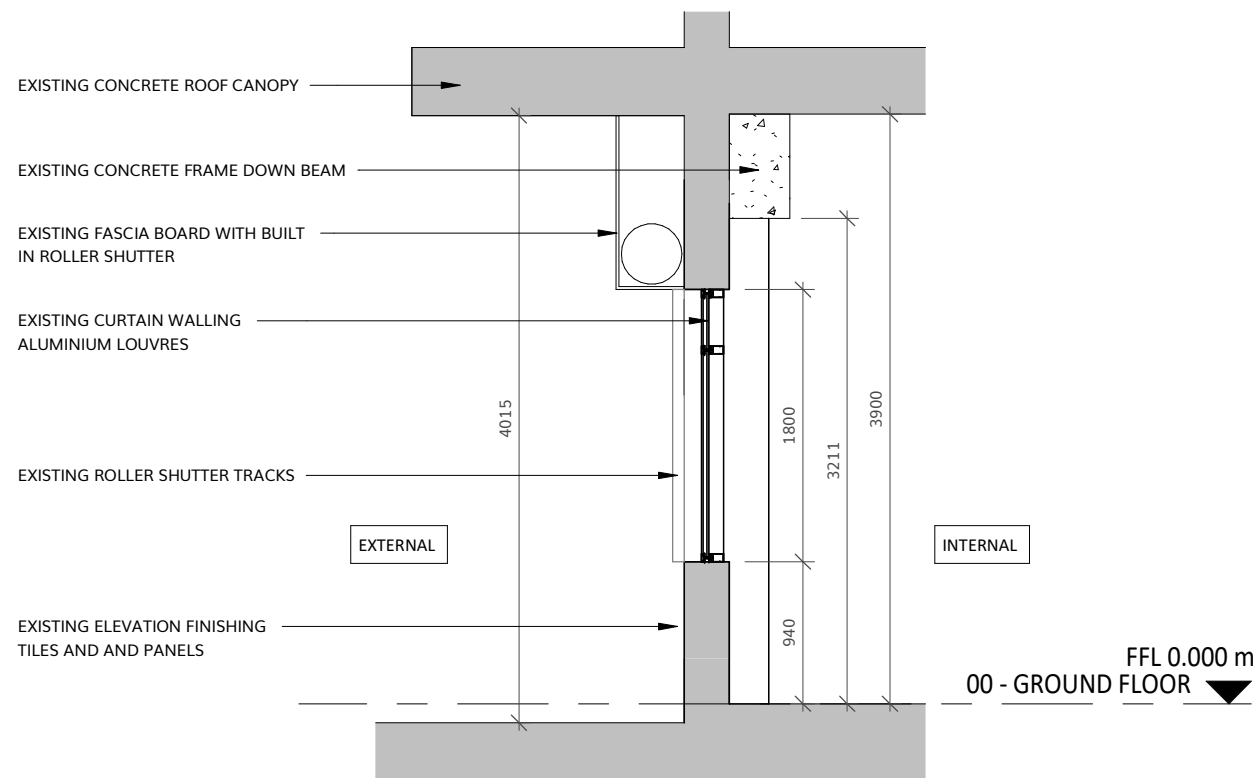

4 | SECTION 01
SCALE: 1 : 50

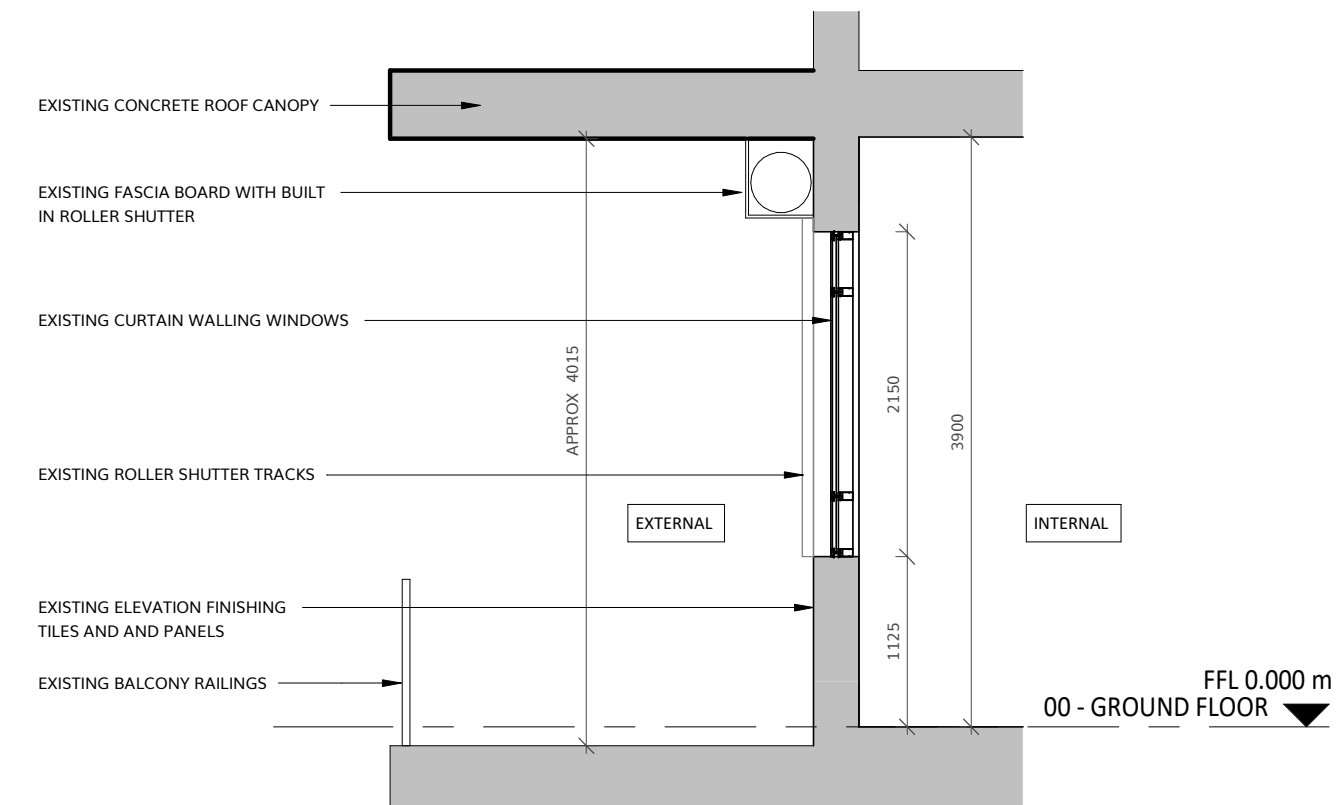

5 | SECTION 02
SCALE: 1 : 50

 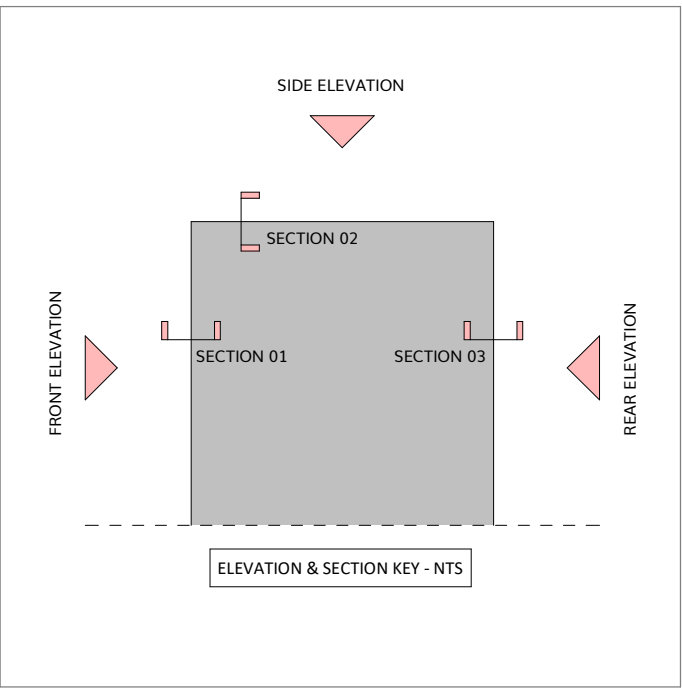

VISUAL SCALE 1:50 @ A1

REV	DESCRIPTION	DATE	BY

THIS DRAWING IS THE COPYRIGHT OF AINSLEY GOMMON ARCHITECTS. CHECK ALL DIMENSIONS ON SITE. DISCREPANCIES TO BE NOTIFIED TO ARCHITECT. ELEMENTS OF STRUCTURE SHOWN ARE INDICATIVE AND FOR GUIDANCE. FINAL DESIGN TO BE AS STRUCTURAL ENGINEERS DETAILS AND SPECIFICATION.

PROJECT
24 NEWTOWN GARDENS,
KIRKBY
for KNOWSLEY COUNCIL

DRAWING TITLE
PLANNING - EXISTING
ELEVATIONS & SECTIONS

SCALE	DATE	DRAWN	CHECKED
1 : 50 @ A1	27/03/25	TM	PL
DRAWING STATUS	PLANNING	JOB No	REVISION
2390	201		



THE OLD POLICE STATION, 15 GLYNNIE WAY, HAWARDEN, CH15 3NS
Tel: 01244 537 100 | wales@agarchitects.co.uk | www.agarchitects.co.uk
Ainsley Gommon Architects Ltd. Registered in England & Wales No. 4187948
Registered Office: 1 Price Street, Hamilton Square, Birkenhead CH41 6JN