



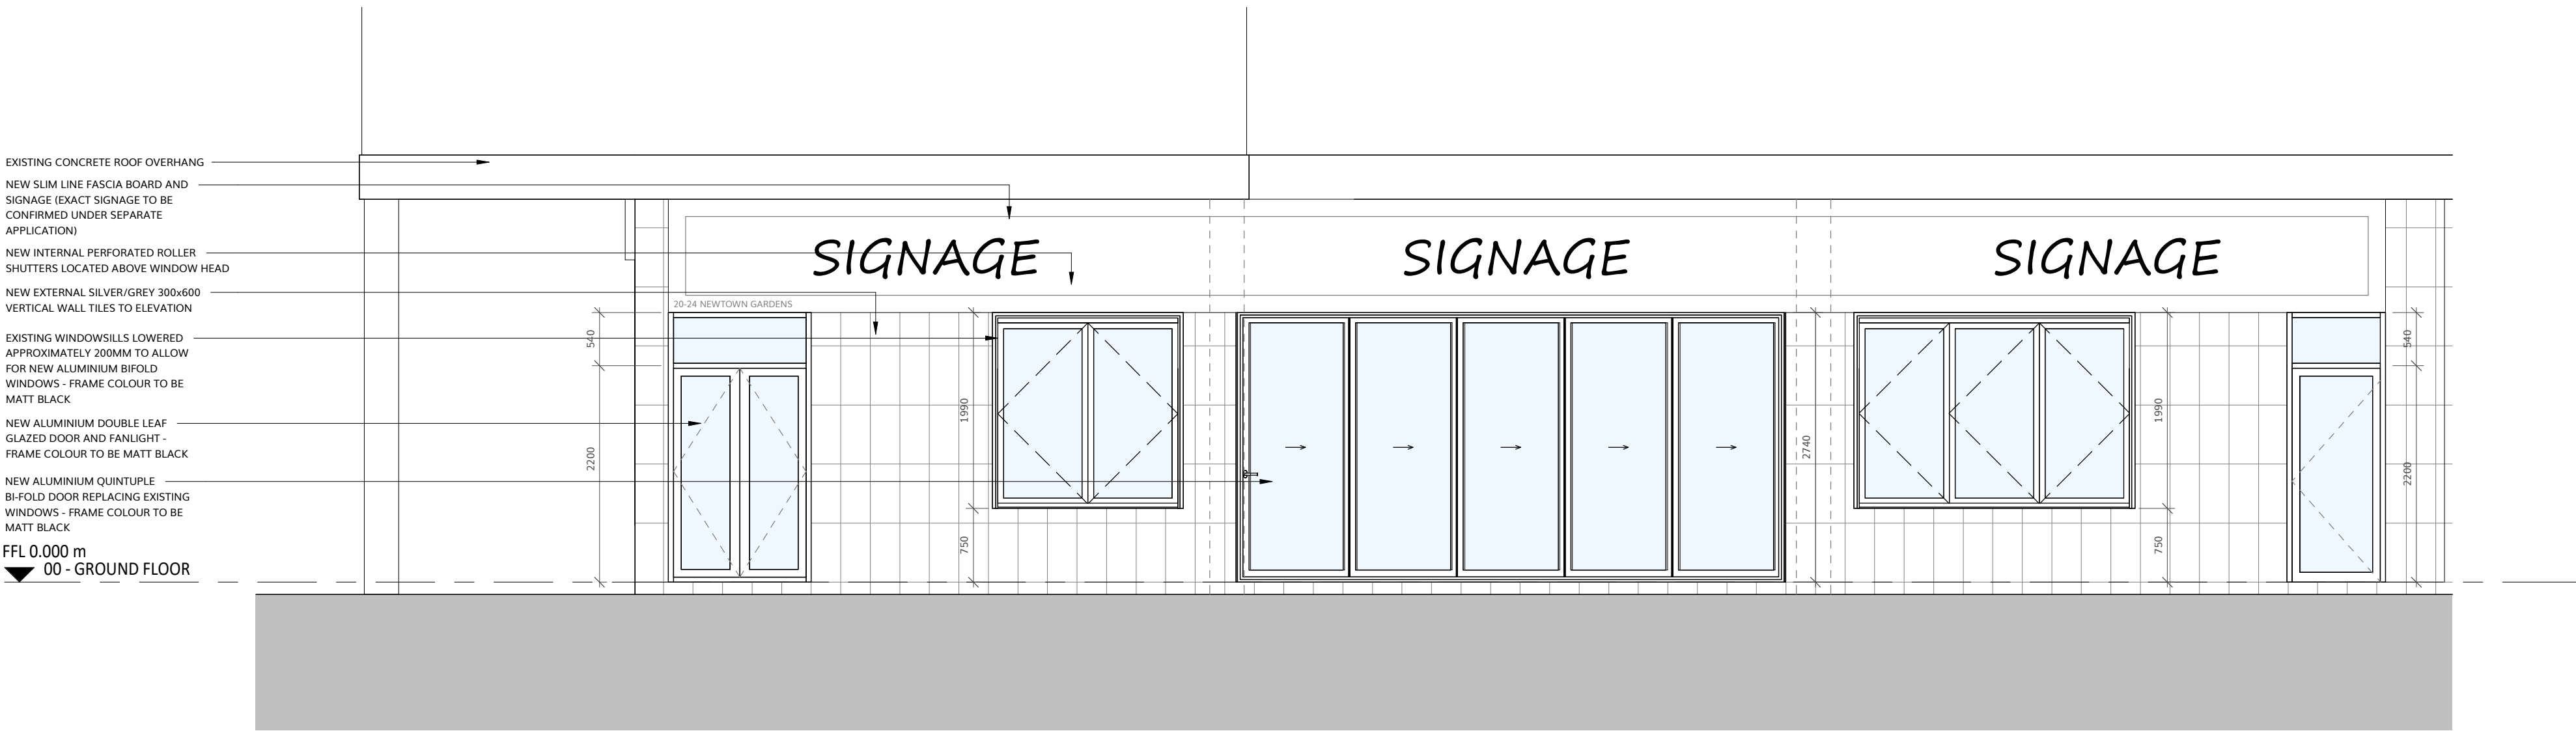


1 | PROPOSED FRONT ELEVATION

SCALE: 1:50

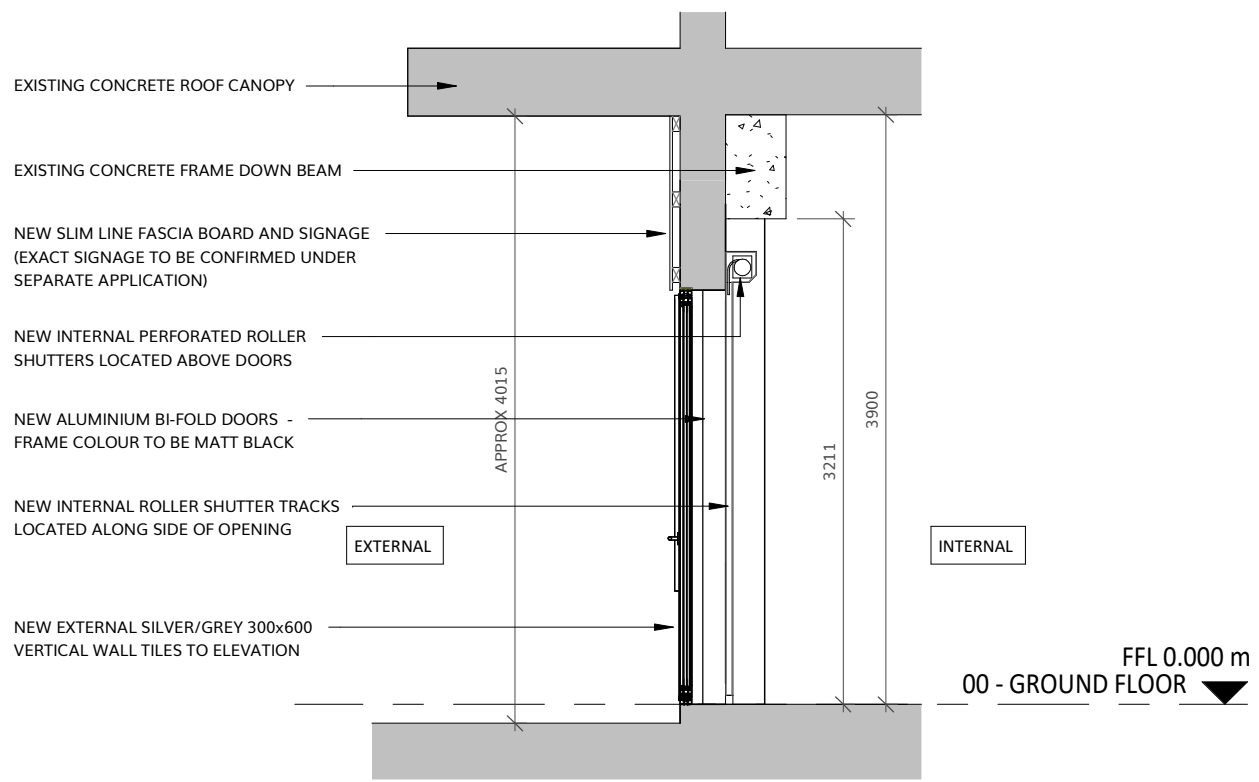


4 | SECTION 01

SCALE: 1:50

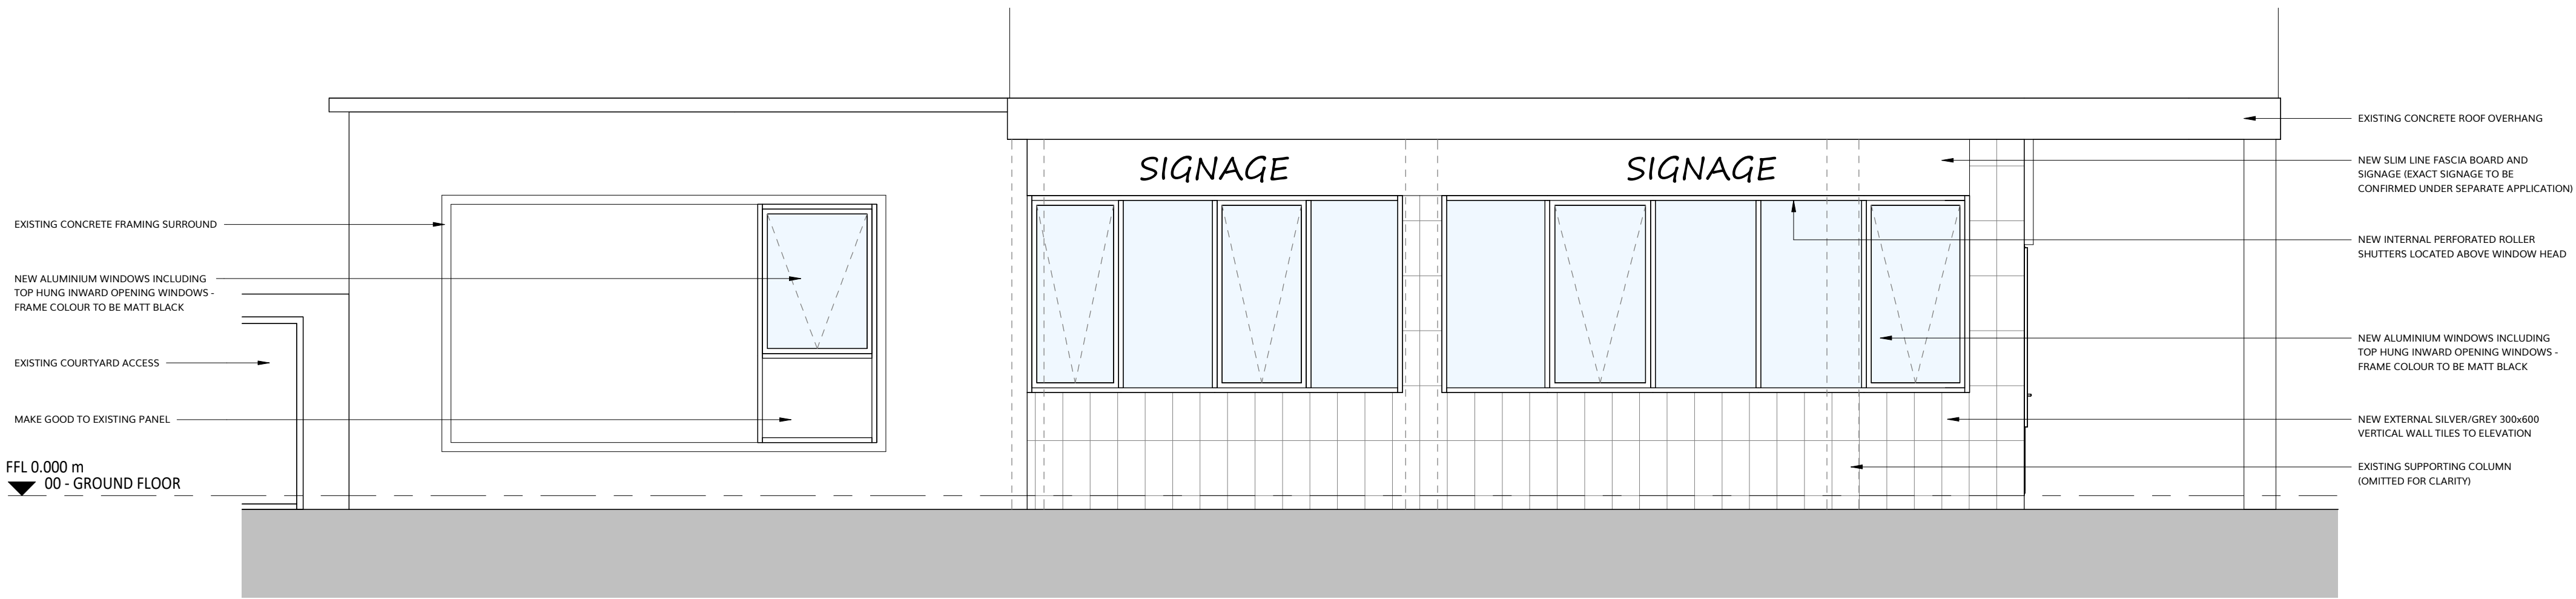


2 | PROPOSED SIDE ELEVATION

SCALE: 1:50

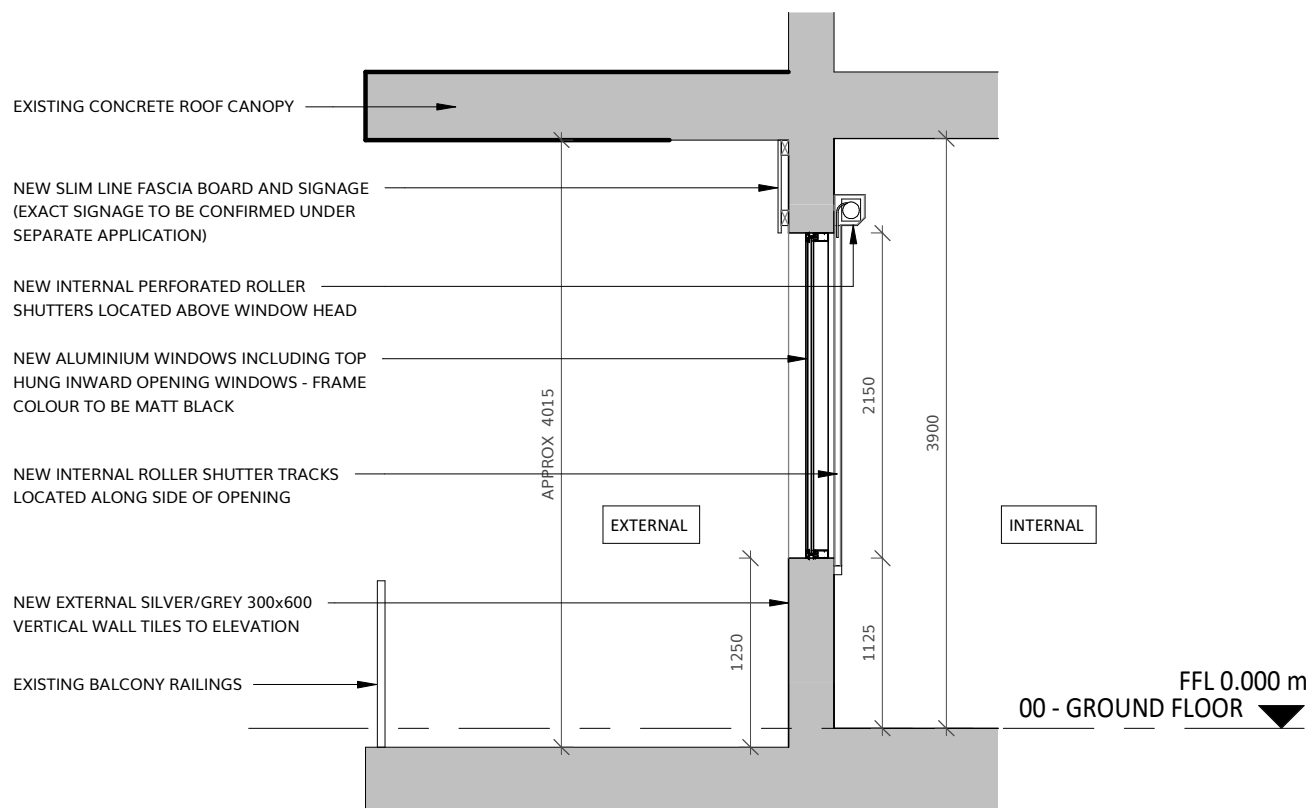


5 | SECTION 02

SCALE: 1:50

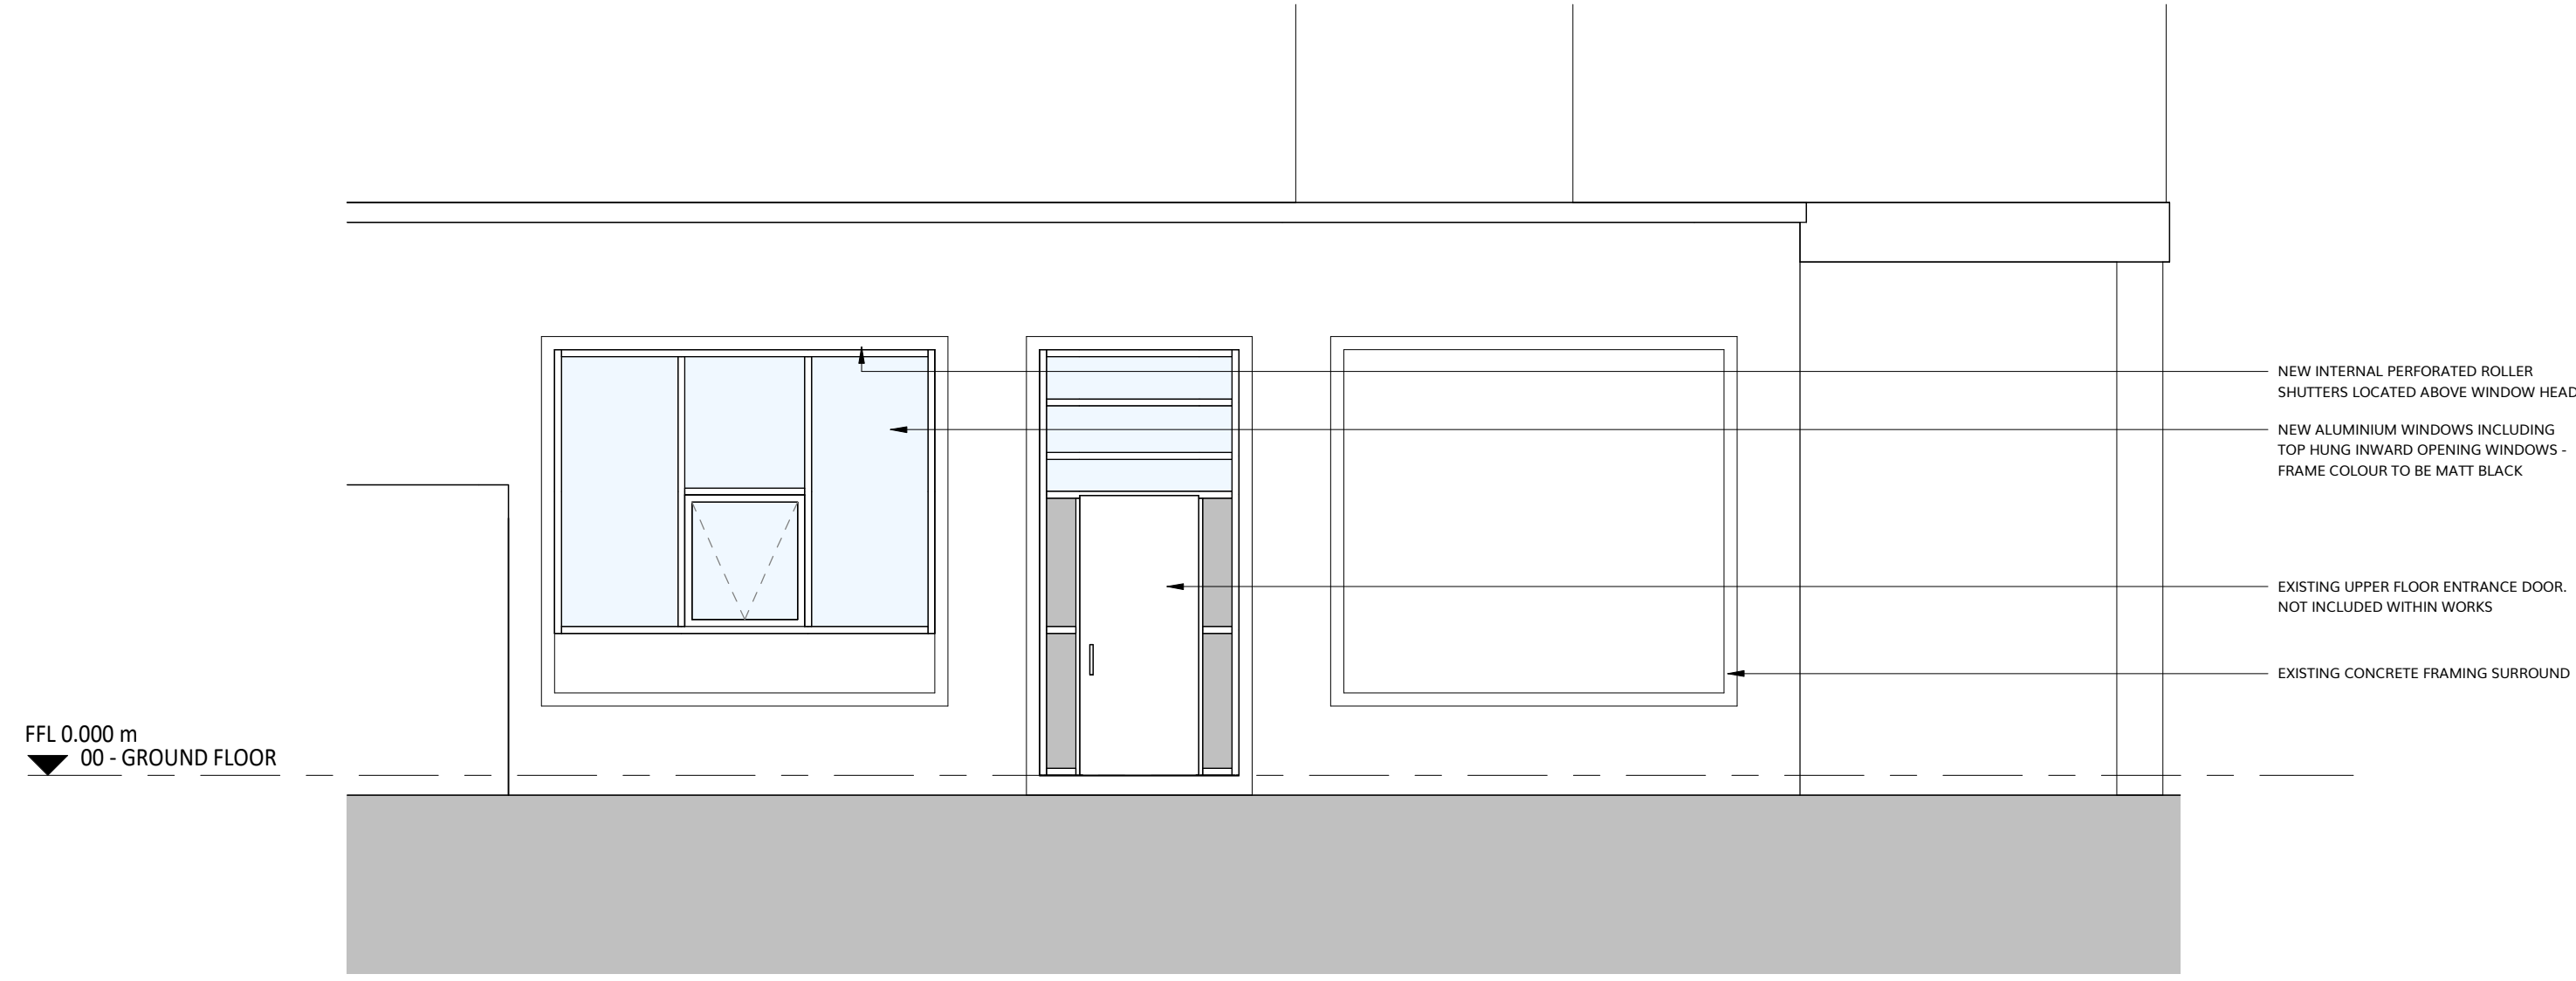



3 | PROPOSED REAR ELEVATION

SCALE: 1:50

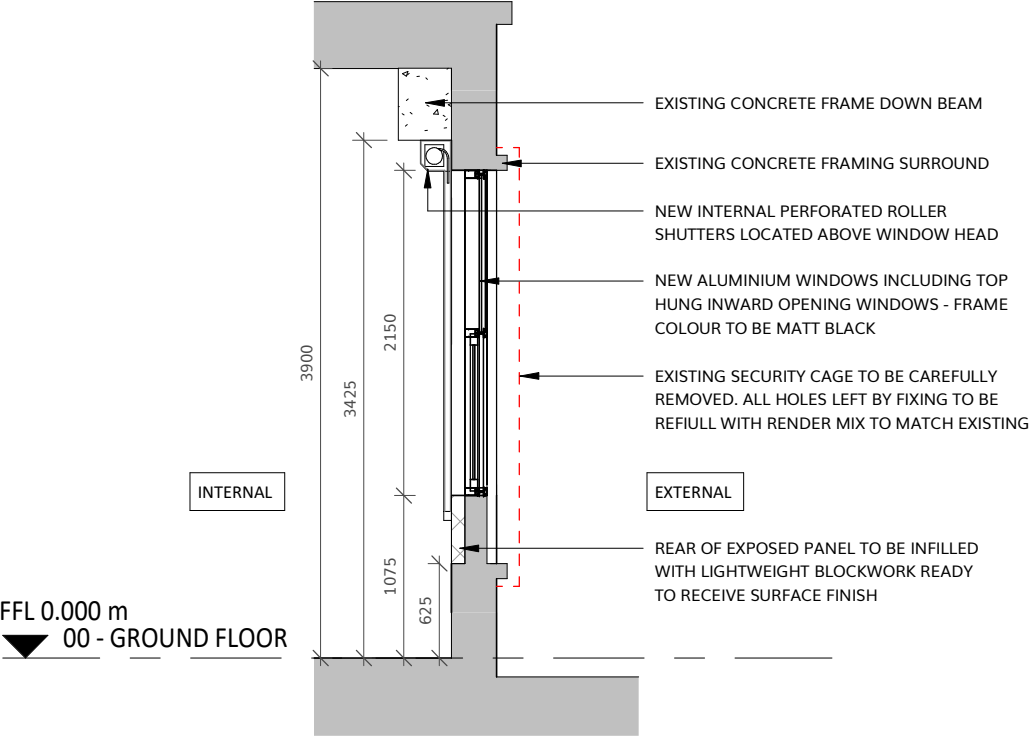

6 | SECTION 03

SCALE: 1:50

 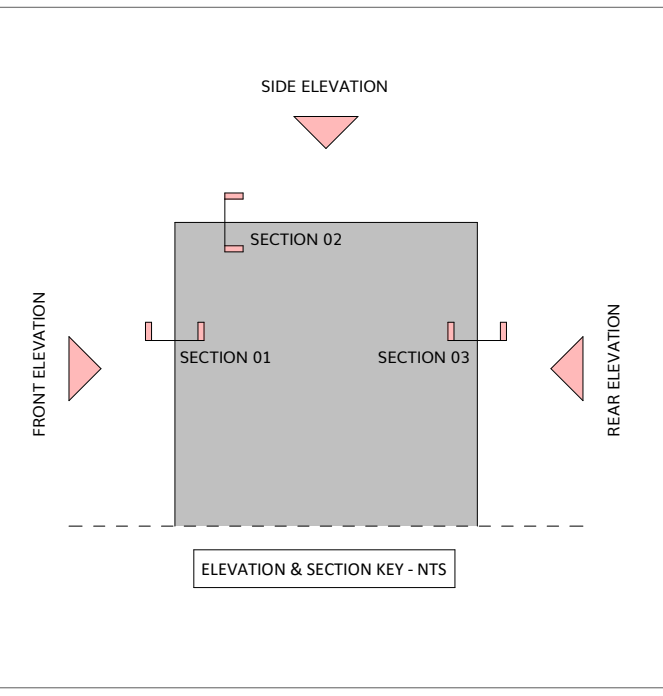

VISUAL SCALE 1:50 @ A1

B	BI-FOLD WINDOWS AND DOOR ADDED TO FRONT ELEVATION	19.05.25	JG
A	SECTIONS ADDED	28.03.25	TM
REV	DESCRIPTION	DATE	BY

THIS DRAWING IS THE COPYRIGHT OF AINSLEY GOMMON ARCHITECTS. CHECK ALL DIMENSIONS ON SITE. DISCREPANCIES TO BE NOTIFIED TO ARCHITECT. ELEMENTS OF STRUCTURE SHOWN ARE INDICATIVE AND FOR GUIDANCE. FINAL DESIGN TO BE AS STRUCTURAL ENGINEERS DETAILS AND SPECIFICATION.

PROJECT

24 NEWTOWN GARDENS,
KIRKBY
for KNOWSLEY COUNCIL

DRAWING TITLE

PLANNING - PROPOSED
ELEVATIONS & SECTIONS

SCALE	DATE	DRAWN	CHECKED
1:50 @ A1	25/03/25	TM	PL
DRAWING STATUS	PLANNING		
JOB No	DRAWING No	REVISION	
2390	210	B	



THE OLD POLICE STATION, 15 GLYNNE WAY, HAWARDEN, CH15 3NS
Tel: 01244 537 100 | wales@agarchitects.co.uk | www.agarchitects.co.uk
Ainsley Gommon Architects Ltd. Registered in England & Wales No. 4187948
Registered Office: 1 Price Street, Hamilton Square, Birkenhead CH41 6JN

PRINTED: 19/05/2025 08:57:38