




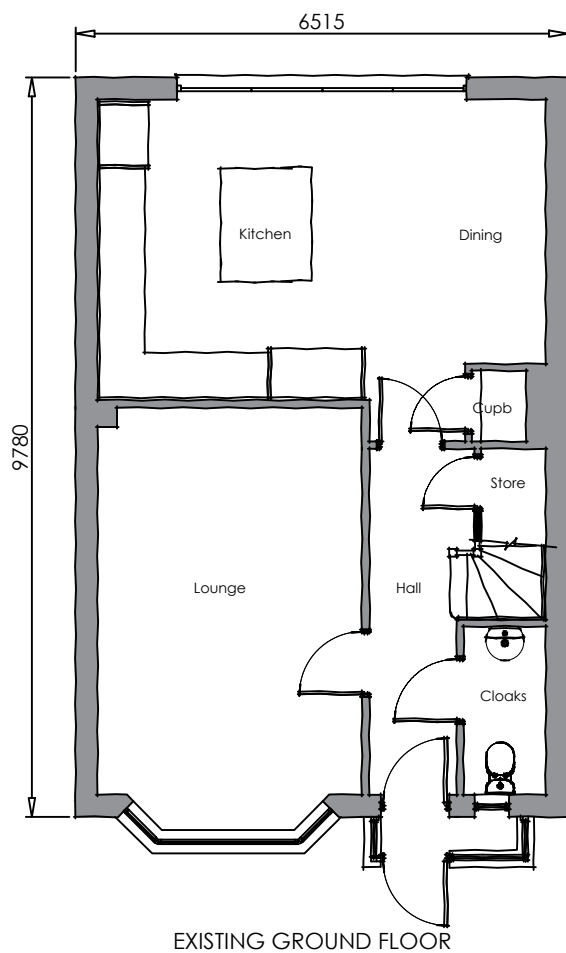


EXISTING GROUND FLOOR

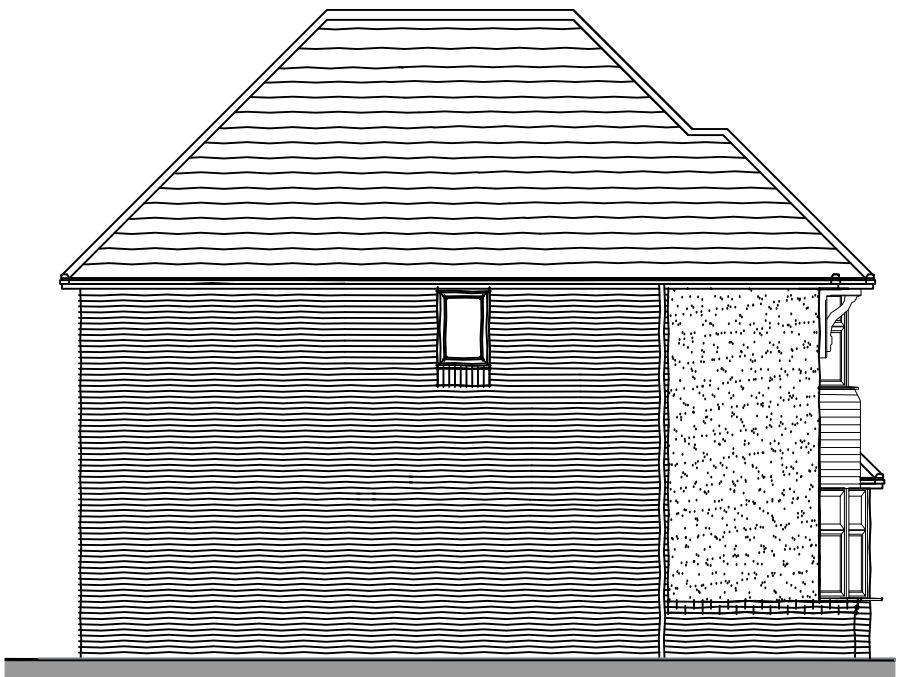


EXISTING SIDE ELEVATION

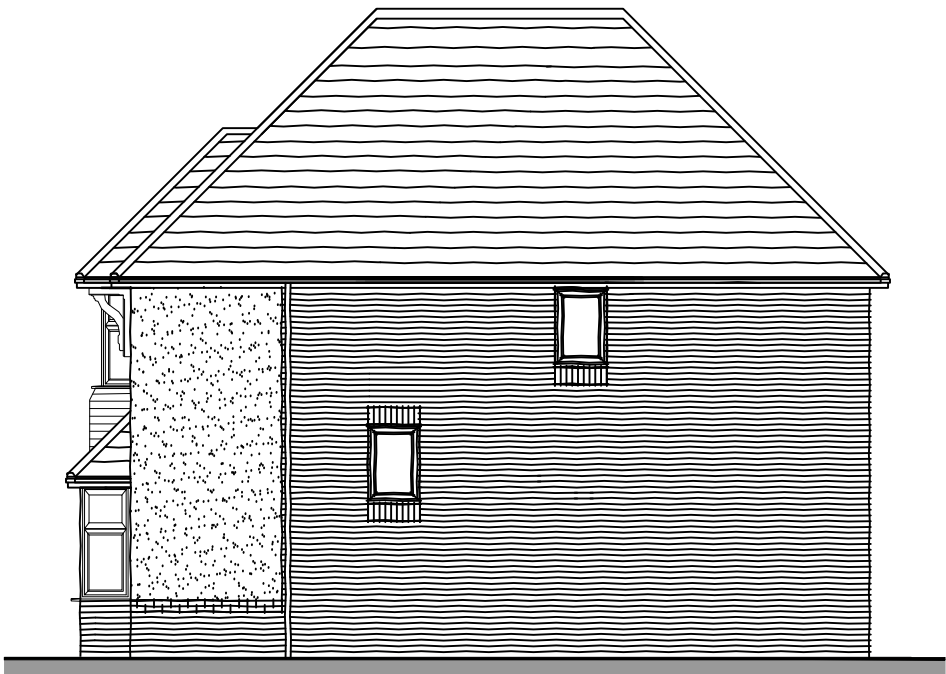

EXISTING SIDE ELEVATION

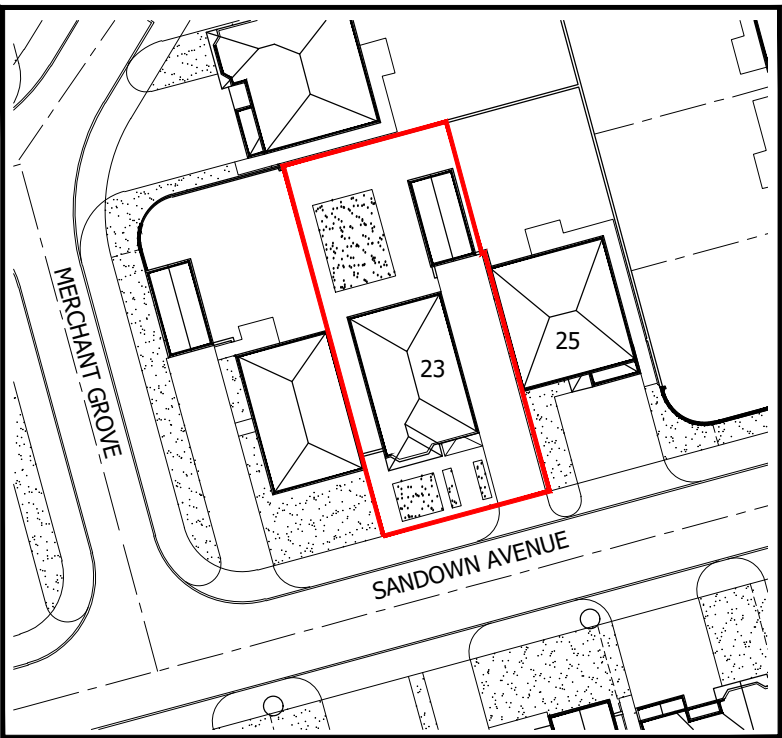


Existing Site Plan (Scale 1:500)

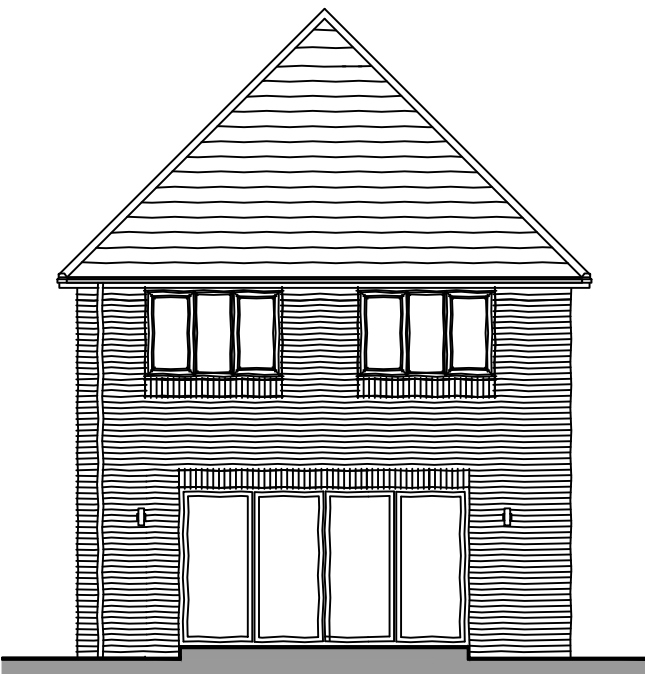


EXISTING REAR ELEVATION

1:500

 

1:100

 

A - PORCH DETAILS ADDED

04.11.23

PLANNING ISSUE

Project Description
Proposed Single Storey Rear Extension
Site Address
**23 Sandown Avenue
Knowsley
L14 7AS**
Drawing Title
Existing Floor Plan & Elevations

Scale	Paper Size	Date	Drawn	Revision
1:100 & 1:500	A3	Oct 2023	AD	A
Drawing No. 23SAND/PD/02				
Note All dimensions/levels are to be checked on site and any discrepancies to be referred back to Architect prior to proceeding. All specifications, materials and workmanship to be in accordance with current Building Regulations. All component sizes and references are to be checked prior to materials order. The position of existing drain runs are to be checked and confirmed on site prior to proceeding with the works. All relevant boundary positions are to be dimensionally checked prior to proceeding with the works. This drawing is the copyright © and shall not be altered, copied, photographed or reproduced in any way without the consent of the Architect.				