




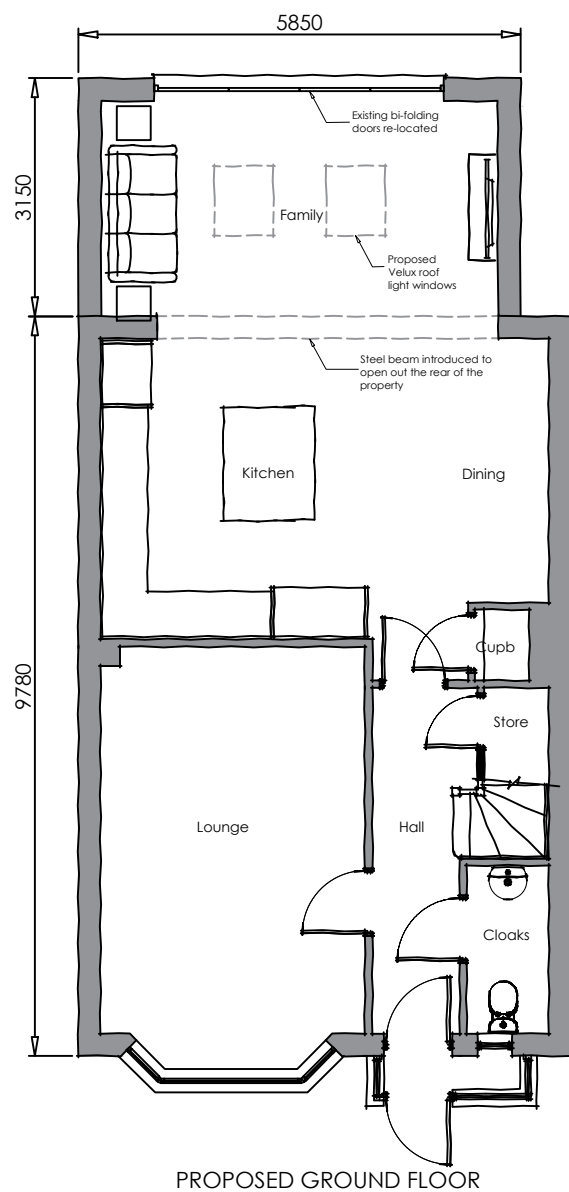


PROPOSED GROUND FLOOR

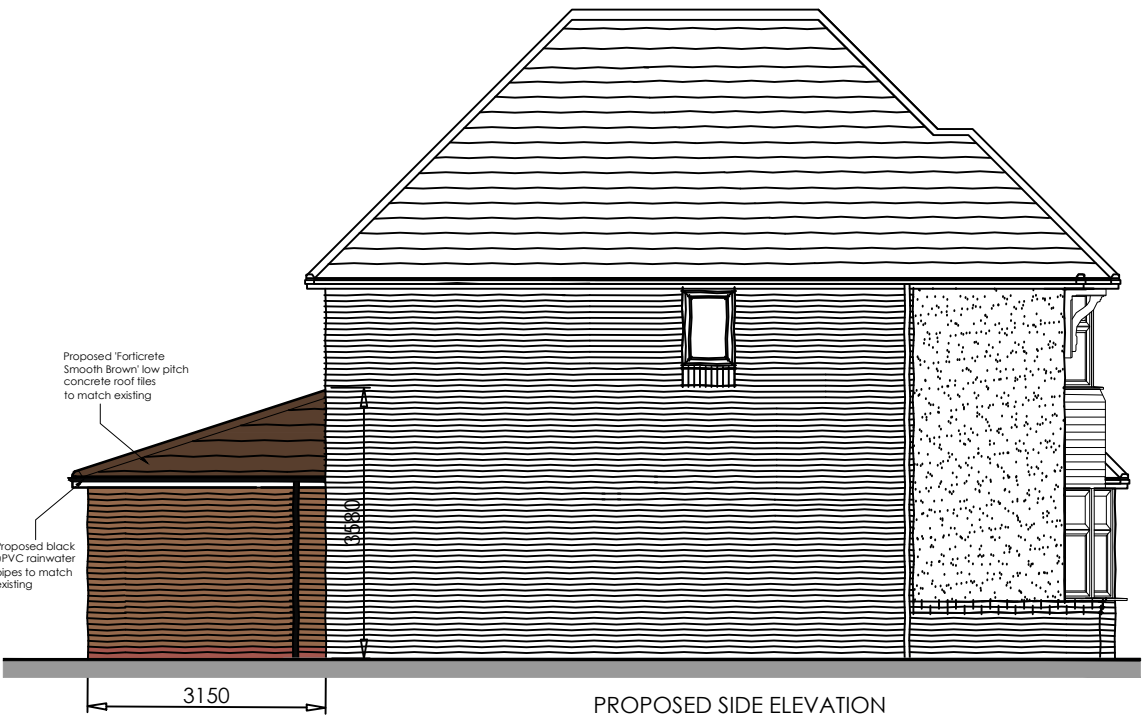


PROPOSED SIDE ELEVATION

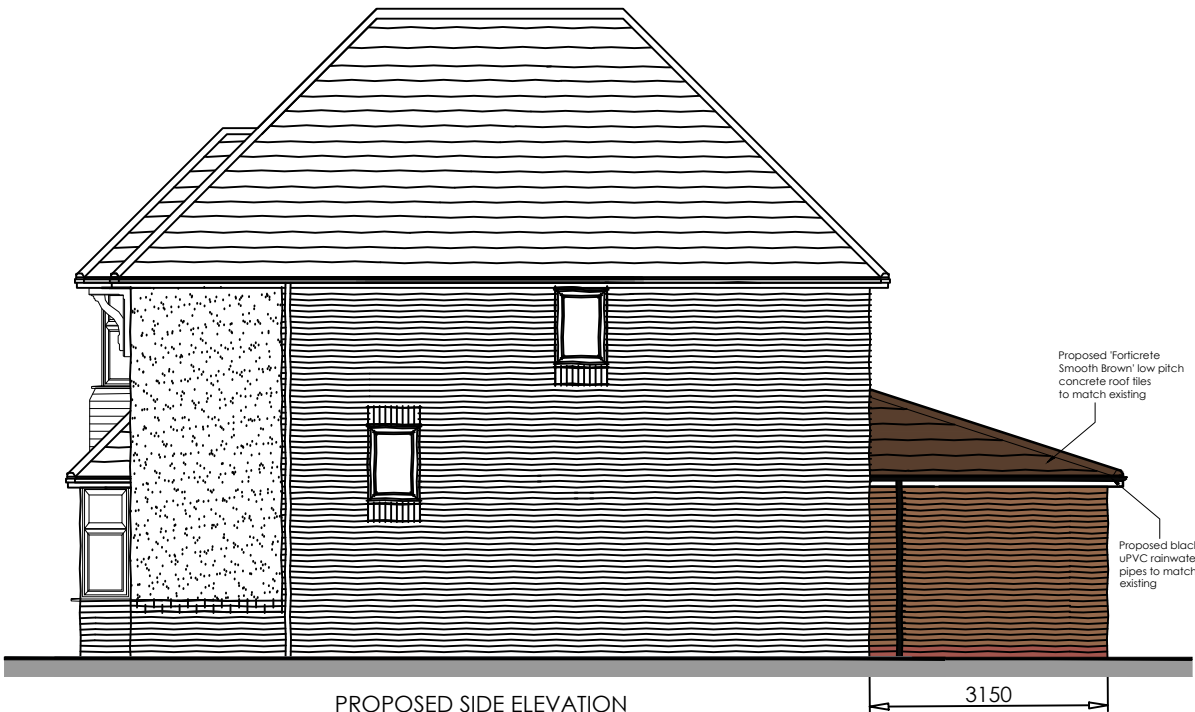

PROPOSED SIDE ELEVATION

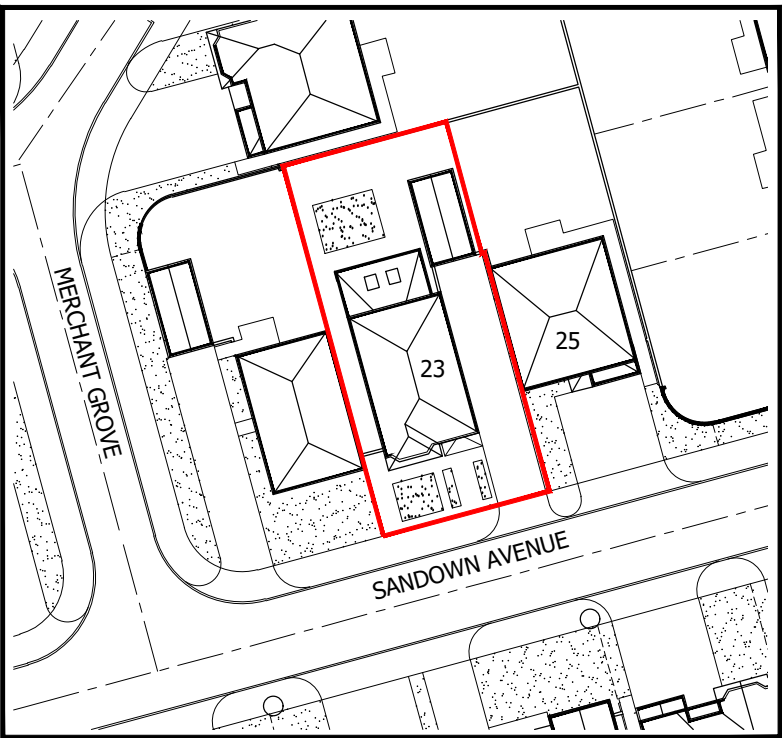


Proposed Site Plan (Scale 1:500)

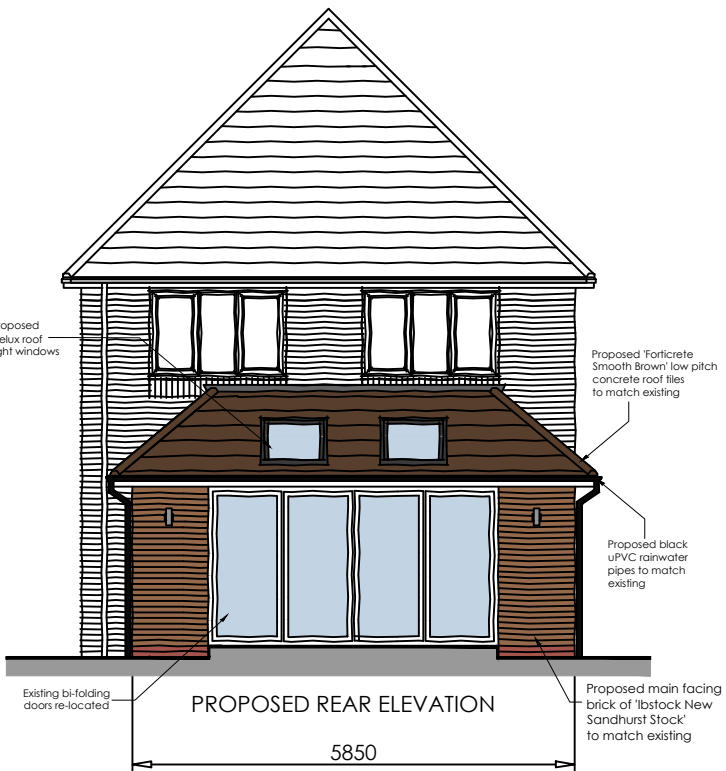


PROPOSED REAR ELEVATION

A - PORCH DETAILS ADDED 04.11.23

1:500

 

1:100

 

PLANNING ISSUE					
Project Description		Scale	Paper Size	Date	Drawn
Proposed Single Storey Rear Extension		1:100 & 1:500	A3	Oct 2023	AD
Site Address		Drawing No.	Revision		
23 Sandown Avenue		23SAND/PD/03	A		
Knowsley					
L14 7AS					
Drawing Title					
Proposed Floor Plan & Elevations					