





PROPOSED SOUTH WEST ELEVATION

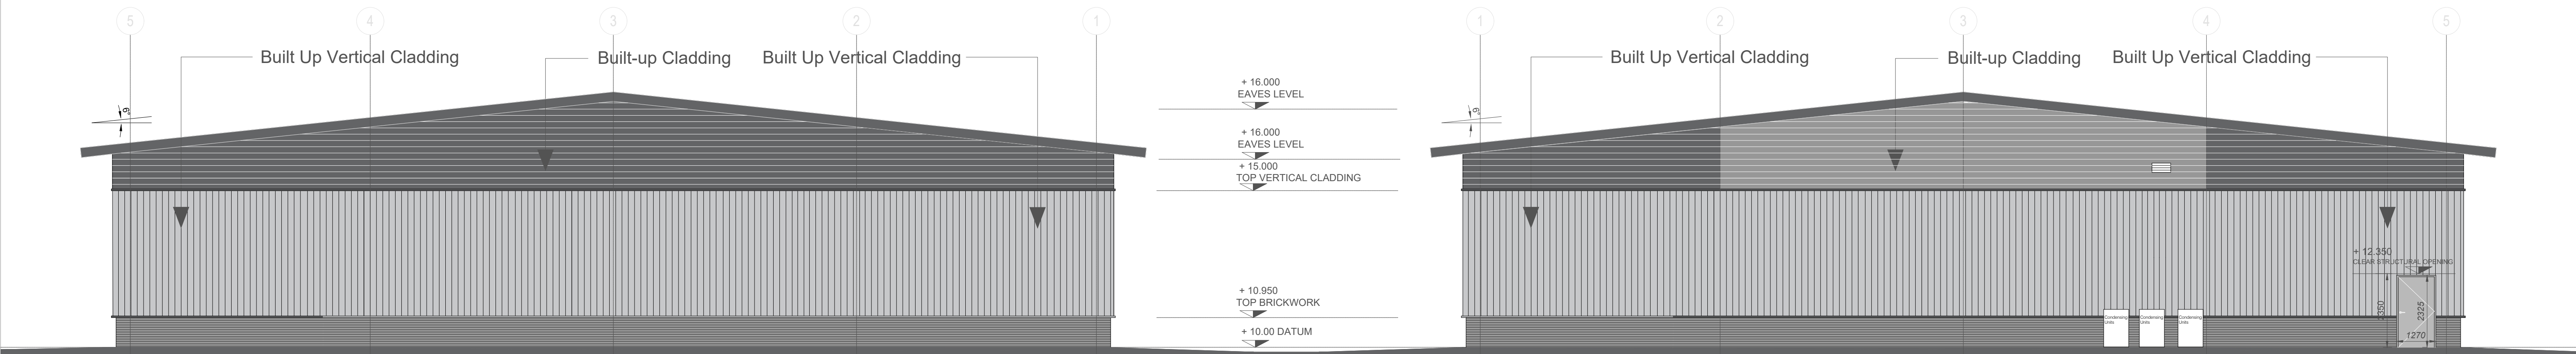


PROPOSED SOUTH EAST ELEVATION

PROPOSED NORTH WEST ELEVATION

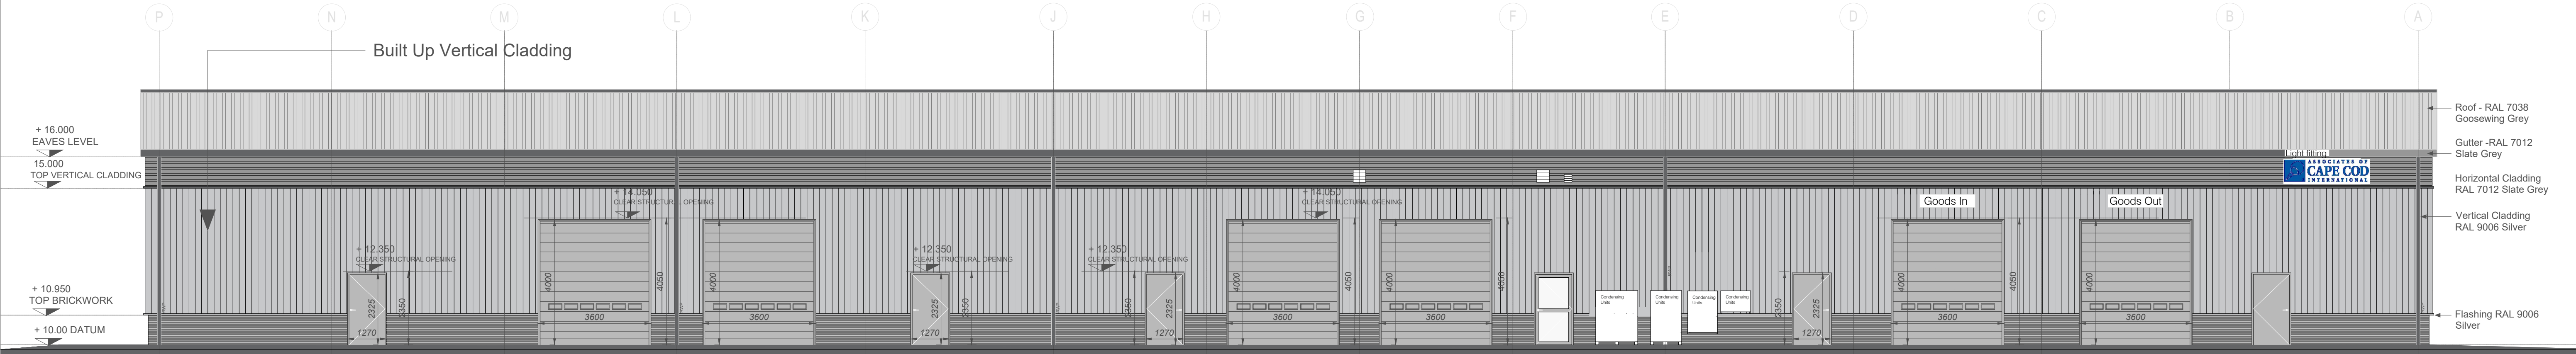

PROPOSED NORTH EAST ELEVATION

 

Position of extract vent

Revision:	Date:	Description:	Checked:
Client: Associates of Cape Cod International			
Property: Academy Business Park Lees Road Knowsley L33 7SA			
Title: Units 6 C, D Proposed Elevations			
Job No: 3190	Drawn by: DM	Scale: 1/100@A0	
Drawing No: (B6) 005	Revision: P13	Checked by:	Date: 18/10/2023
Trident Building Consultancy Ltd Castle Chambers 43 Castle Street Liverpool L2 8SH Tel: 0121222 688 info@tridentbc.com www.tridentbc.com			

