


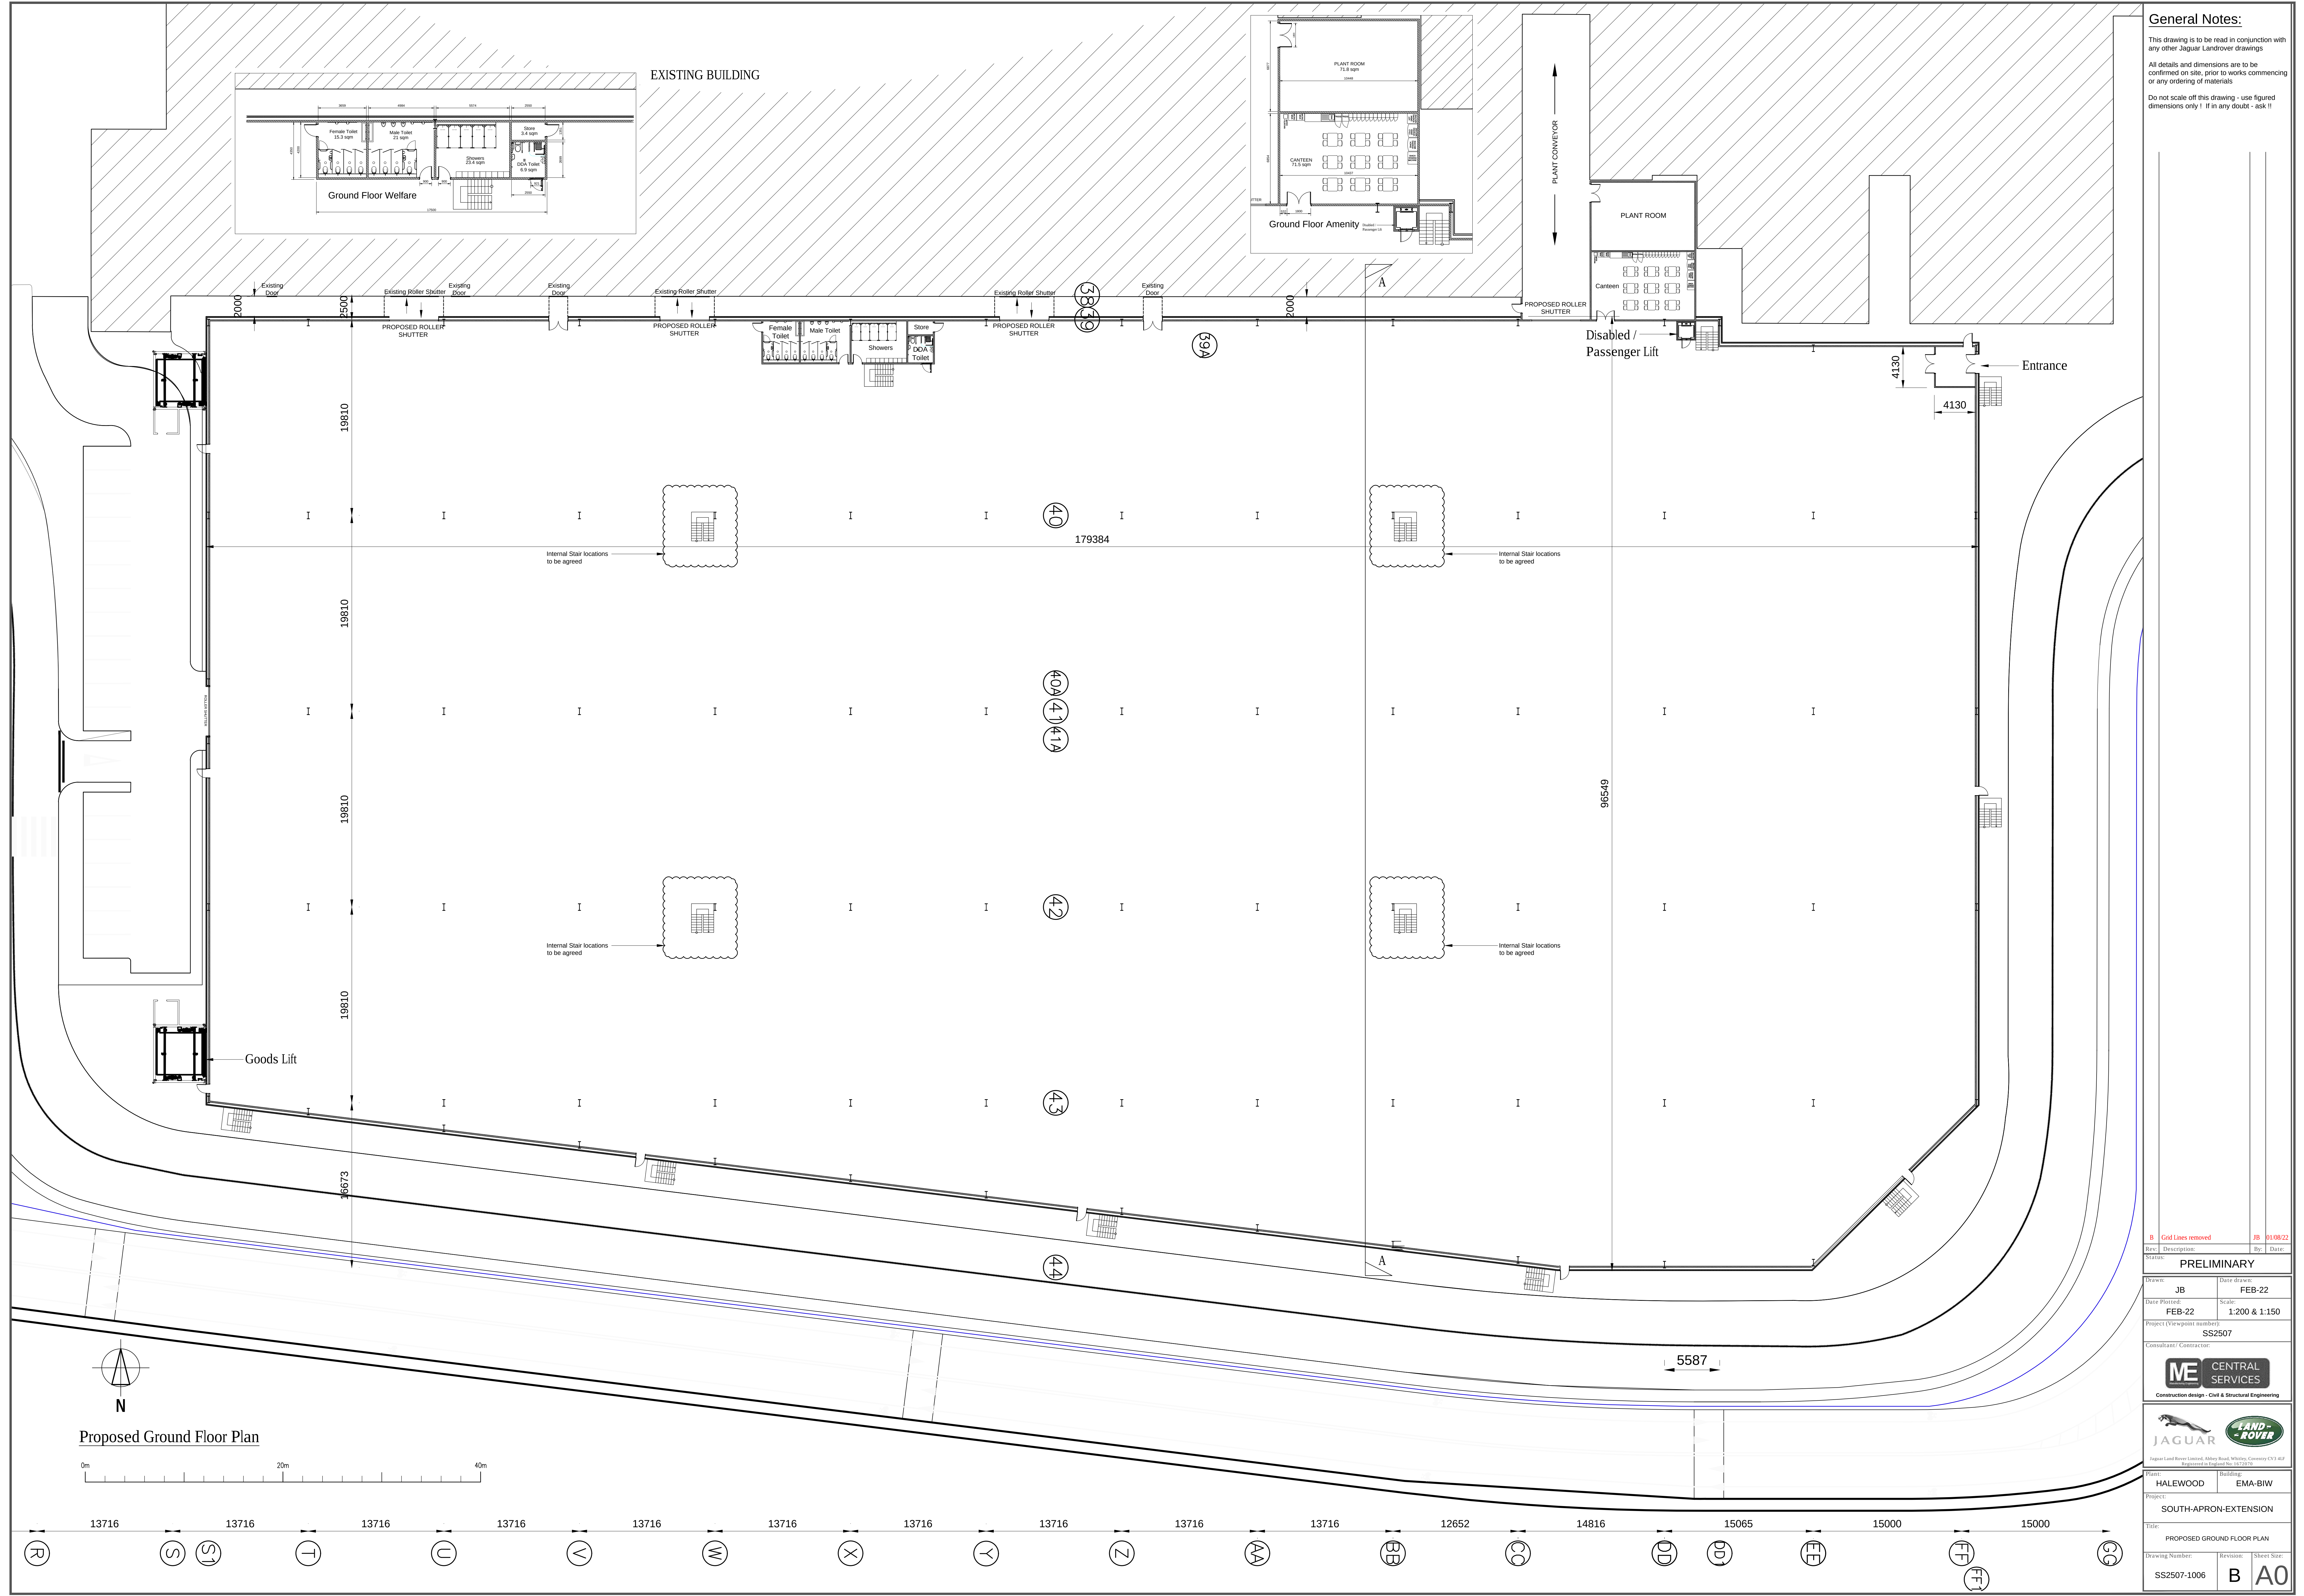

General Notes:

This drawing is to be read in conjunction with any other Jaguar Landrover drawings

All details and dimensions are to be confirmed on site, prior to works commencing or any ordering of materials

Do not scale off this drawing - use figured dimensions only ! If in any doubt - ask !!

Rev:	B	Grid Lines removed	JB	01/08/22
State:	PRELIMINARY			
Drawn:	JB	Date drawn:	FEB-22	
Date Plotted:	FEB-22	Scale:	1:200 & 1:150	
Project (Viewpoint number):	SS2507			
Consultant/ Contractor:	ME CENTRAL SERVICES Construction design - Civil & Structural Engineering			
Plant:	HALEWOOD	Building:	EMA-BIW	
Project:	SOUTH-APRON-EXTENSION			
Title:	PROPOSED GROUND FLOOR PLAN			
Drawing Number:	SS2507-1006	Revision:	B	Sheet Size: A0