


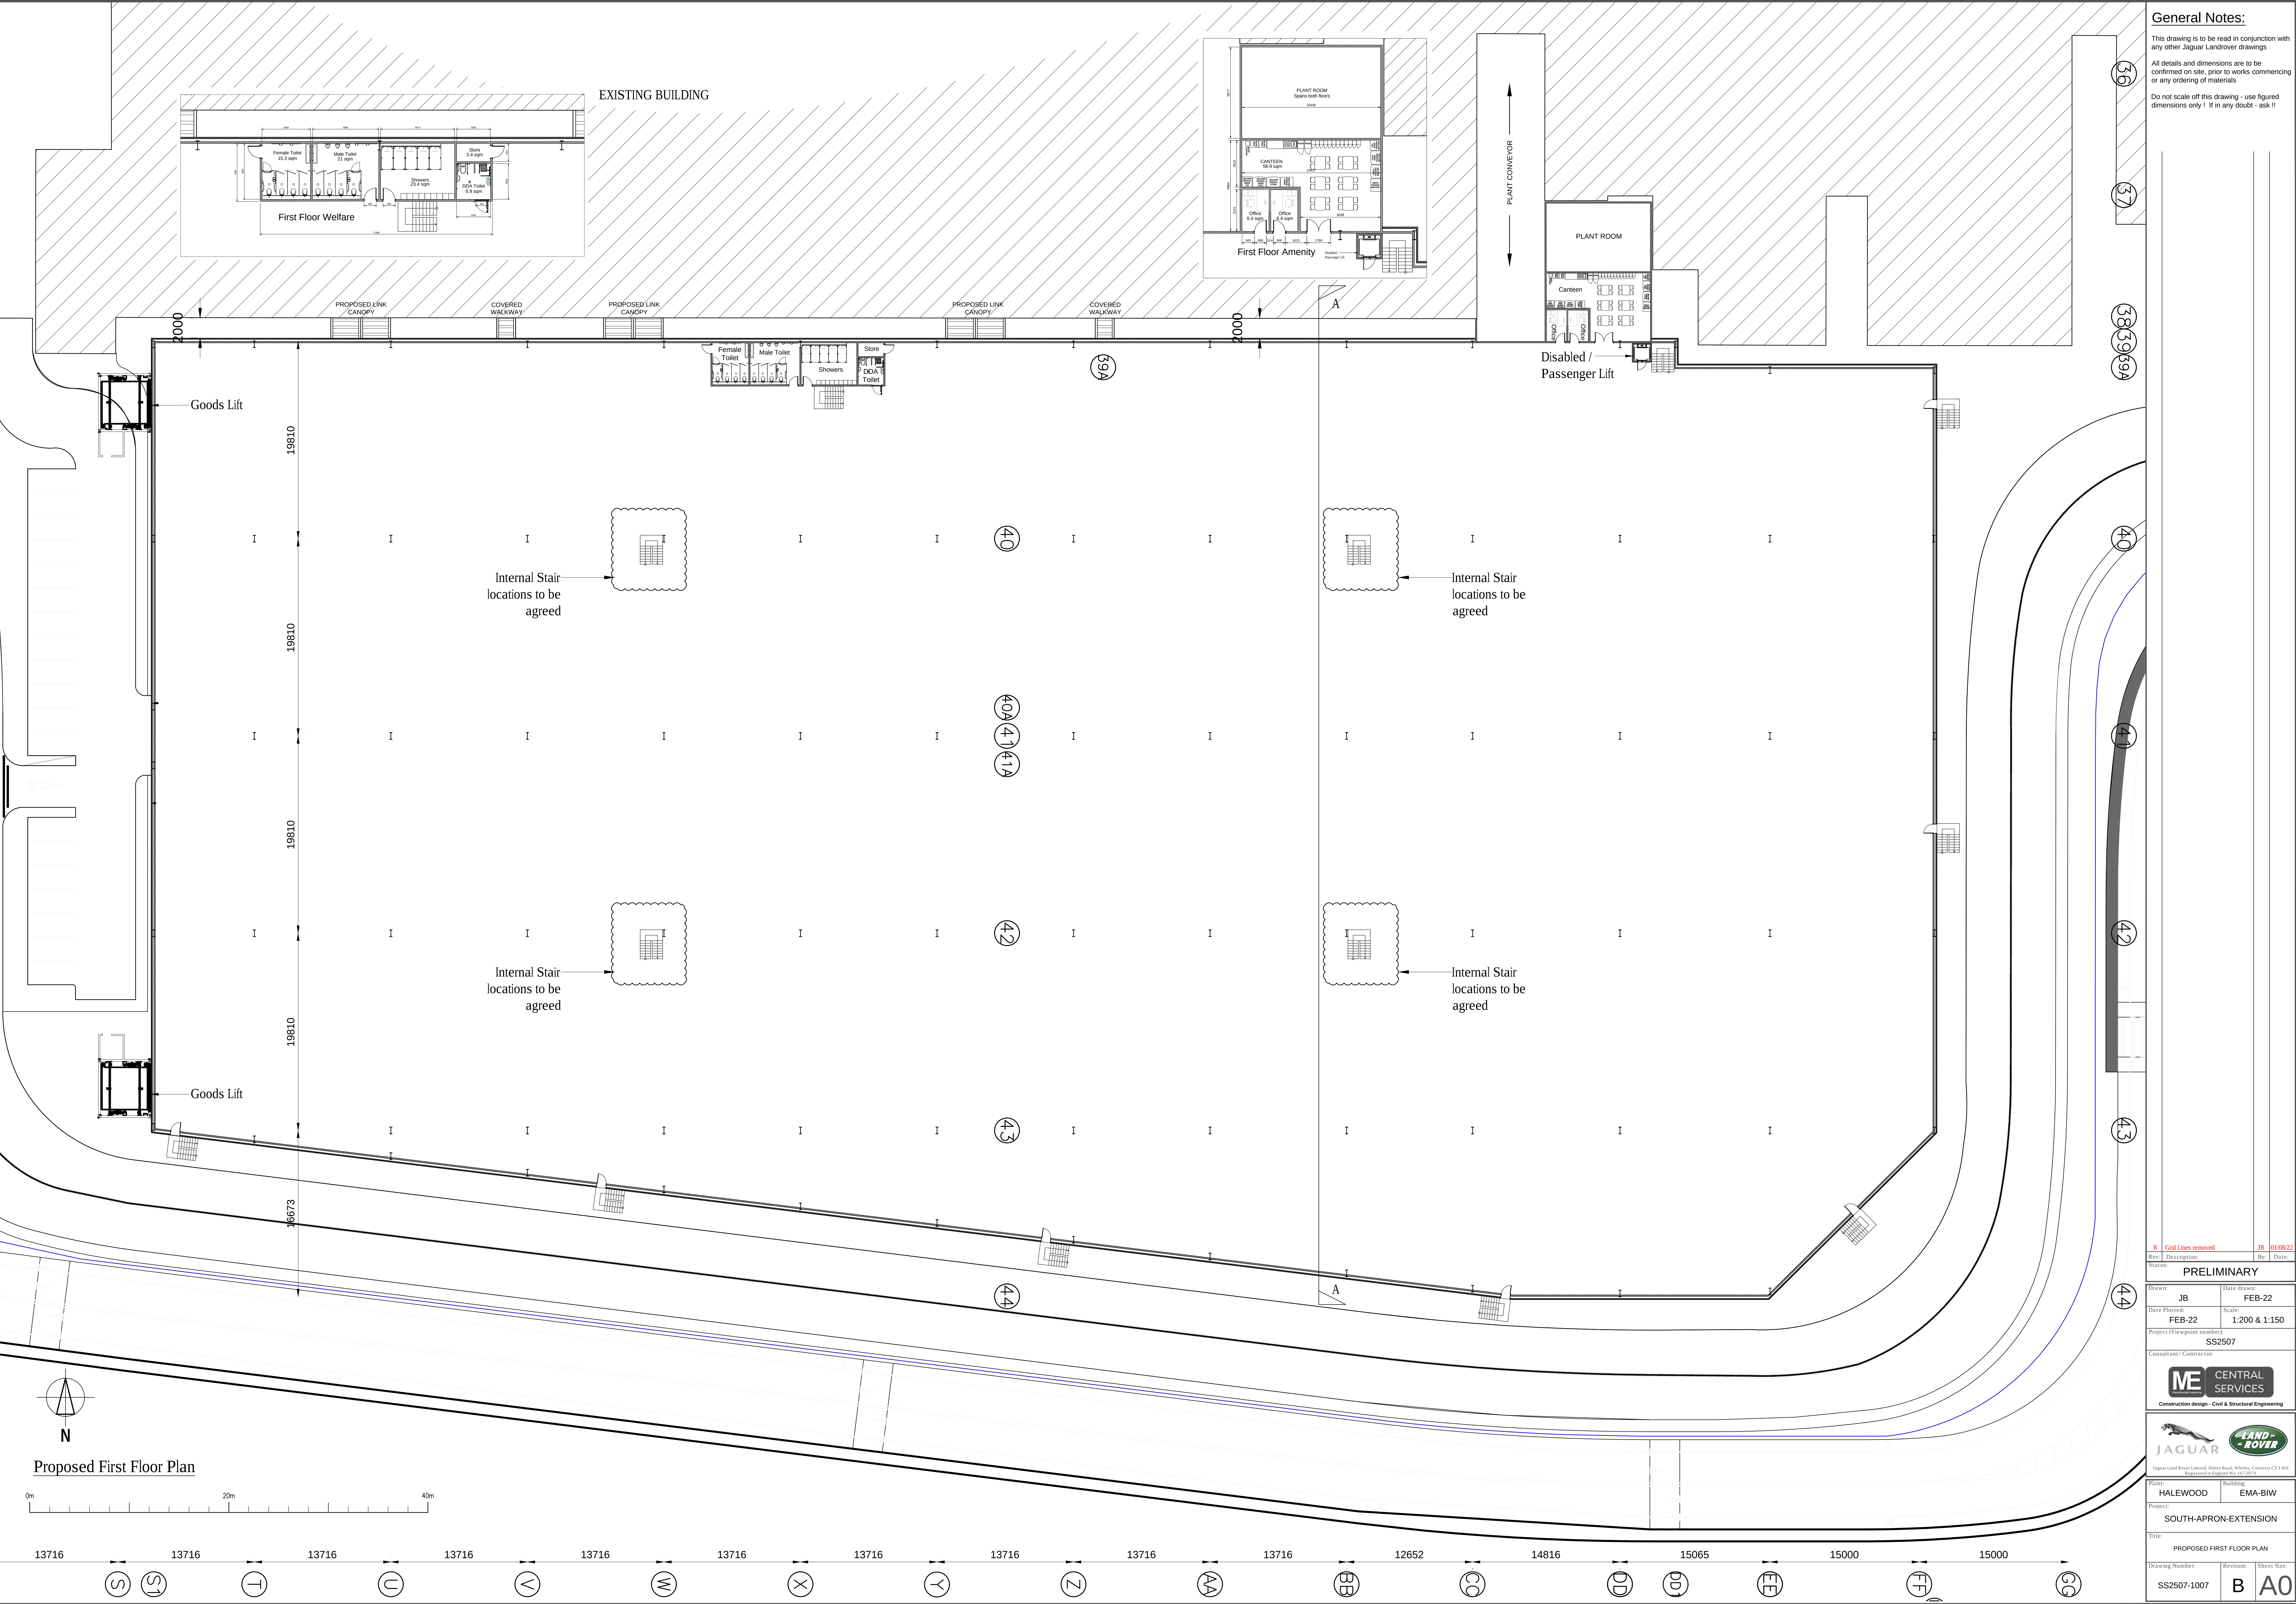

General Notes:

This drawing is to be read in conjunction with any other Jaguar Landrover drawings

All details and dimensions are to be confirmed on site, prior to works commencing or any ordering of materials

Do not scale off this drawing - use figured dimensions only ! If in any doubt - ask !!

Rev: JB 01/08/22

JB 01/08/22

PRELIMINARY

JB FEB-22

FEB-22 1:200 & 1:150

SS2507

SS2507

ME CENTRAL SERVICES

Construction design - Civil & Structural Engineering

JAGUAR LAND-ROVER

Jaguar Land Rover Limited, Millers Road, Whitley, Coventry CV3 4LF

Registered in England No. 1527273

Plant: HALEWOOD Building: EMA-BIW

Project: SOUTH-APRON-EXTENSION

Title: PROPOSED FIRST FLOOR PLAN

Drawing Number: SS2507-1007 Revision: B Sheet Size: A0