



Revisions / Notes:


KEY
- - - - - DEVELOPMENT BOUNDARY
- - - - - OWNERSHIP BOUNDARY

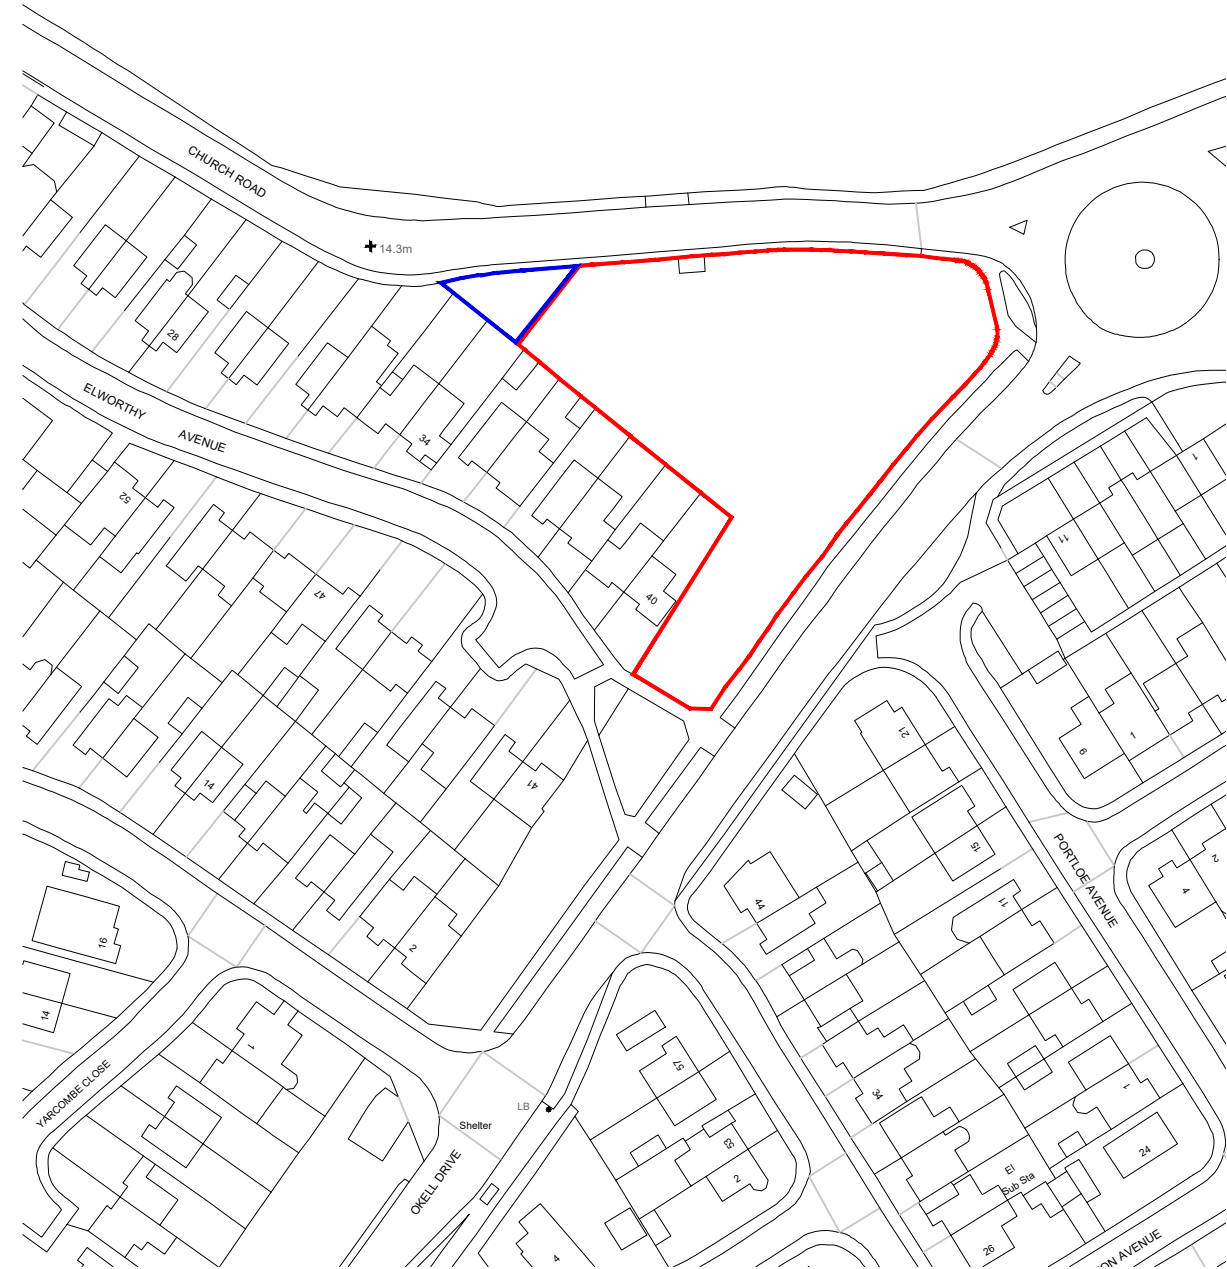

Location Plan
Scale 1:1250

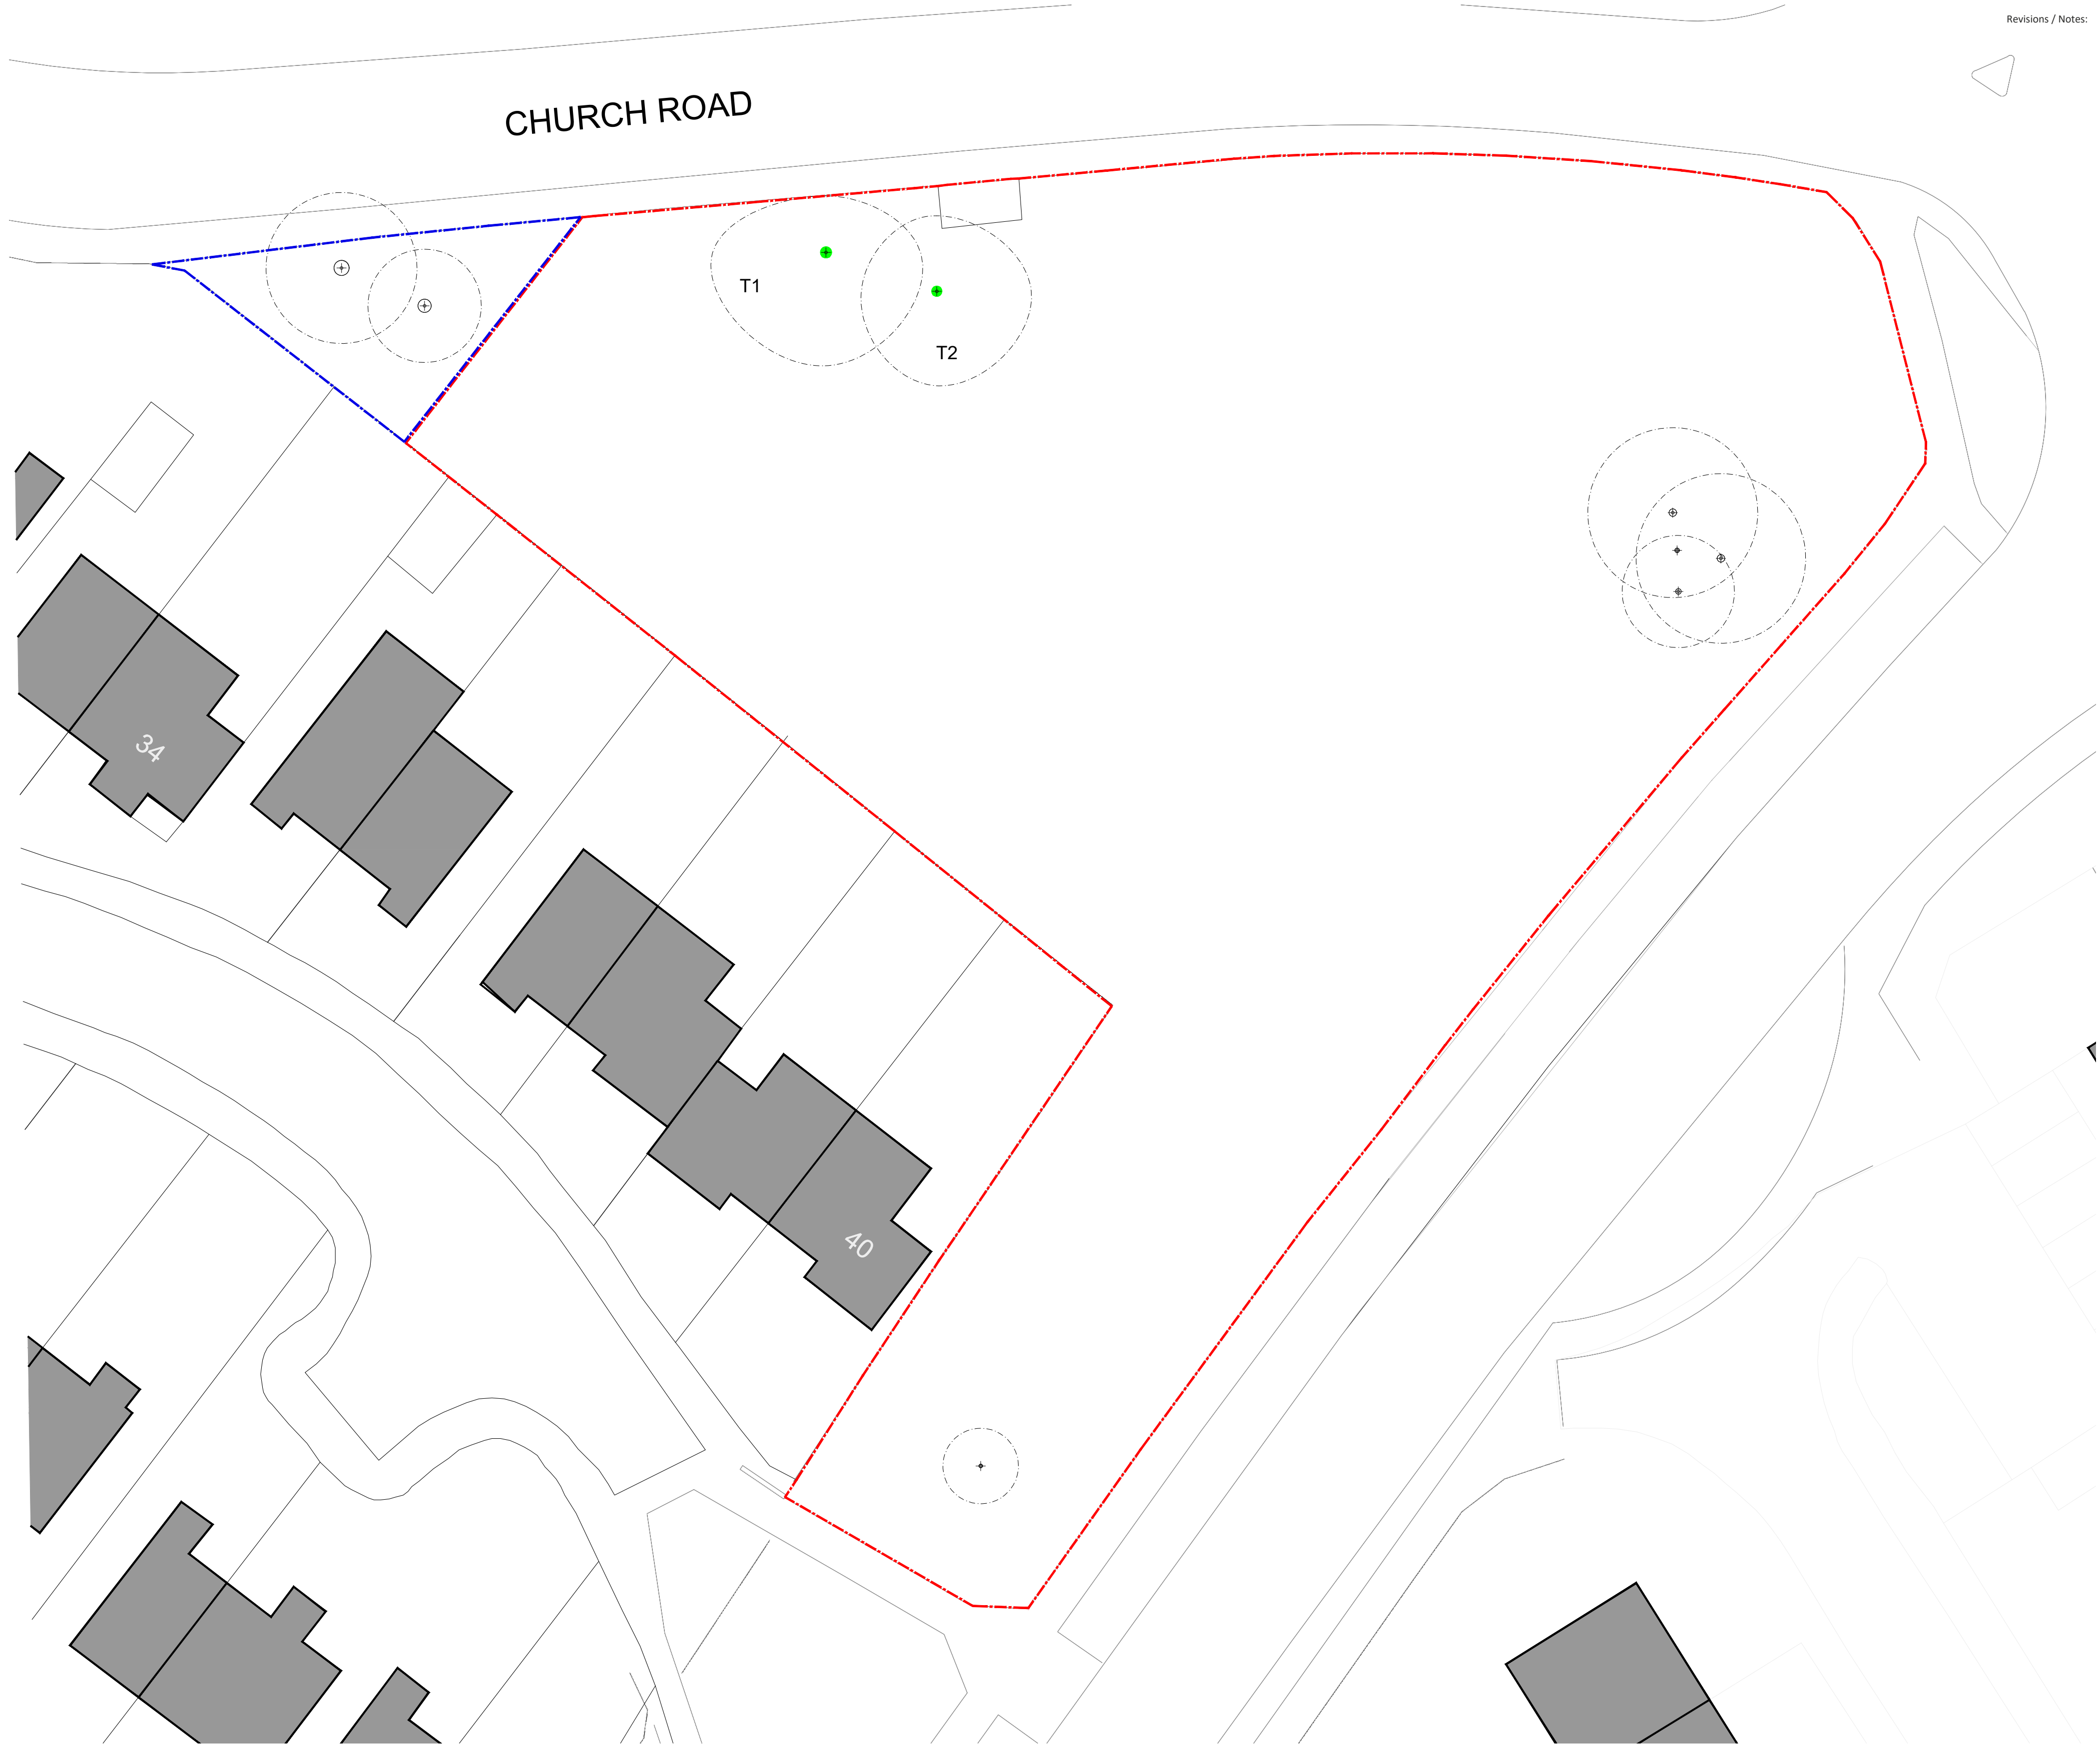

Existing Site Plan
Scale 1:200

 

Job Title:	Okell Drive		
Purpose:	Planning Permission		
Client:	Rockbourne Day Nursery		
Date:	September 2024		
Drawing Title:	Existing Site Plan		
Drawn By:	VWJJ	Checked By:	
Scale:	1:200	Paper Size:	A1
Job Number:	24.027	Draw No:	001
		Rev:	