


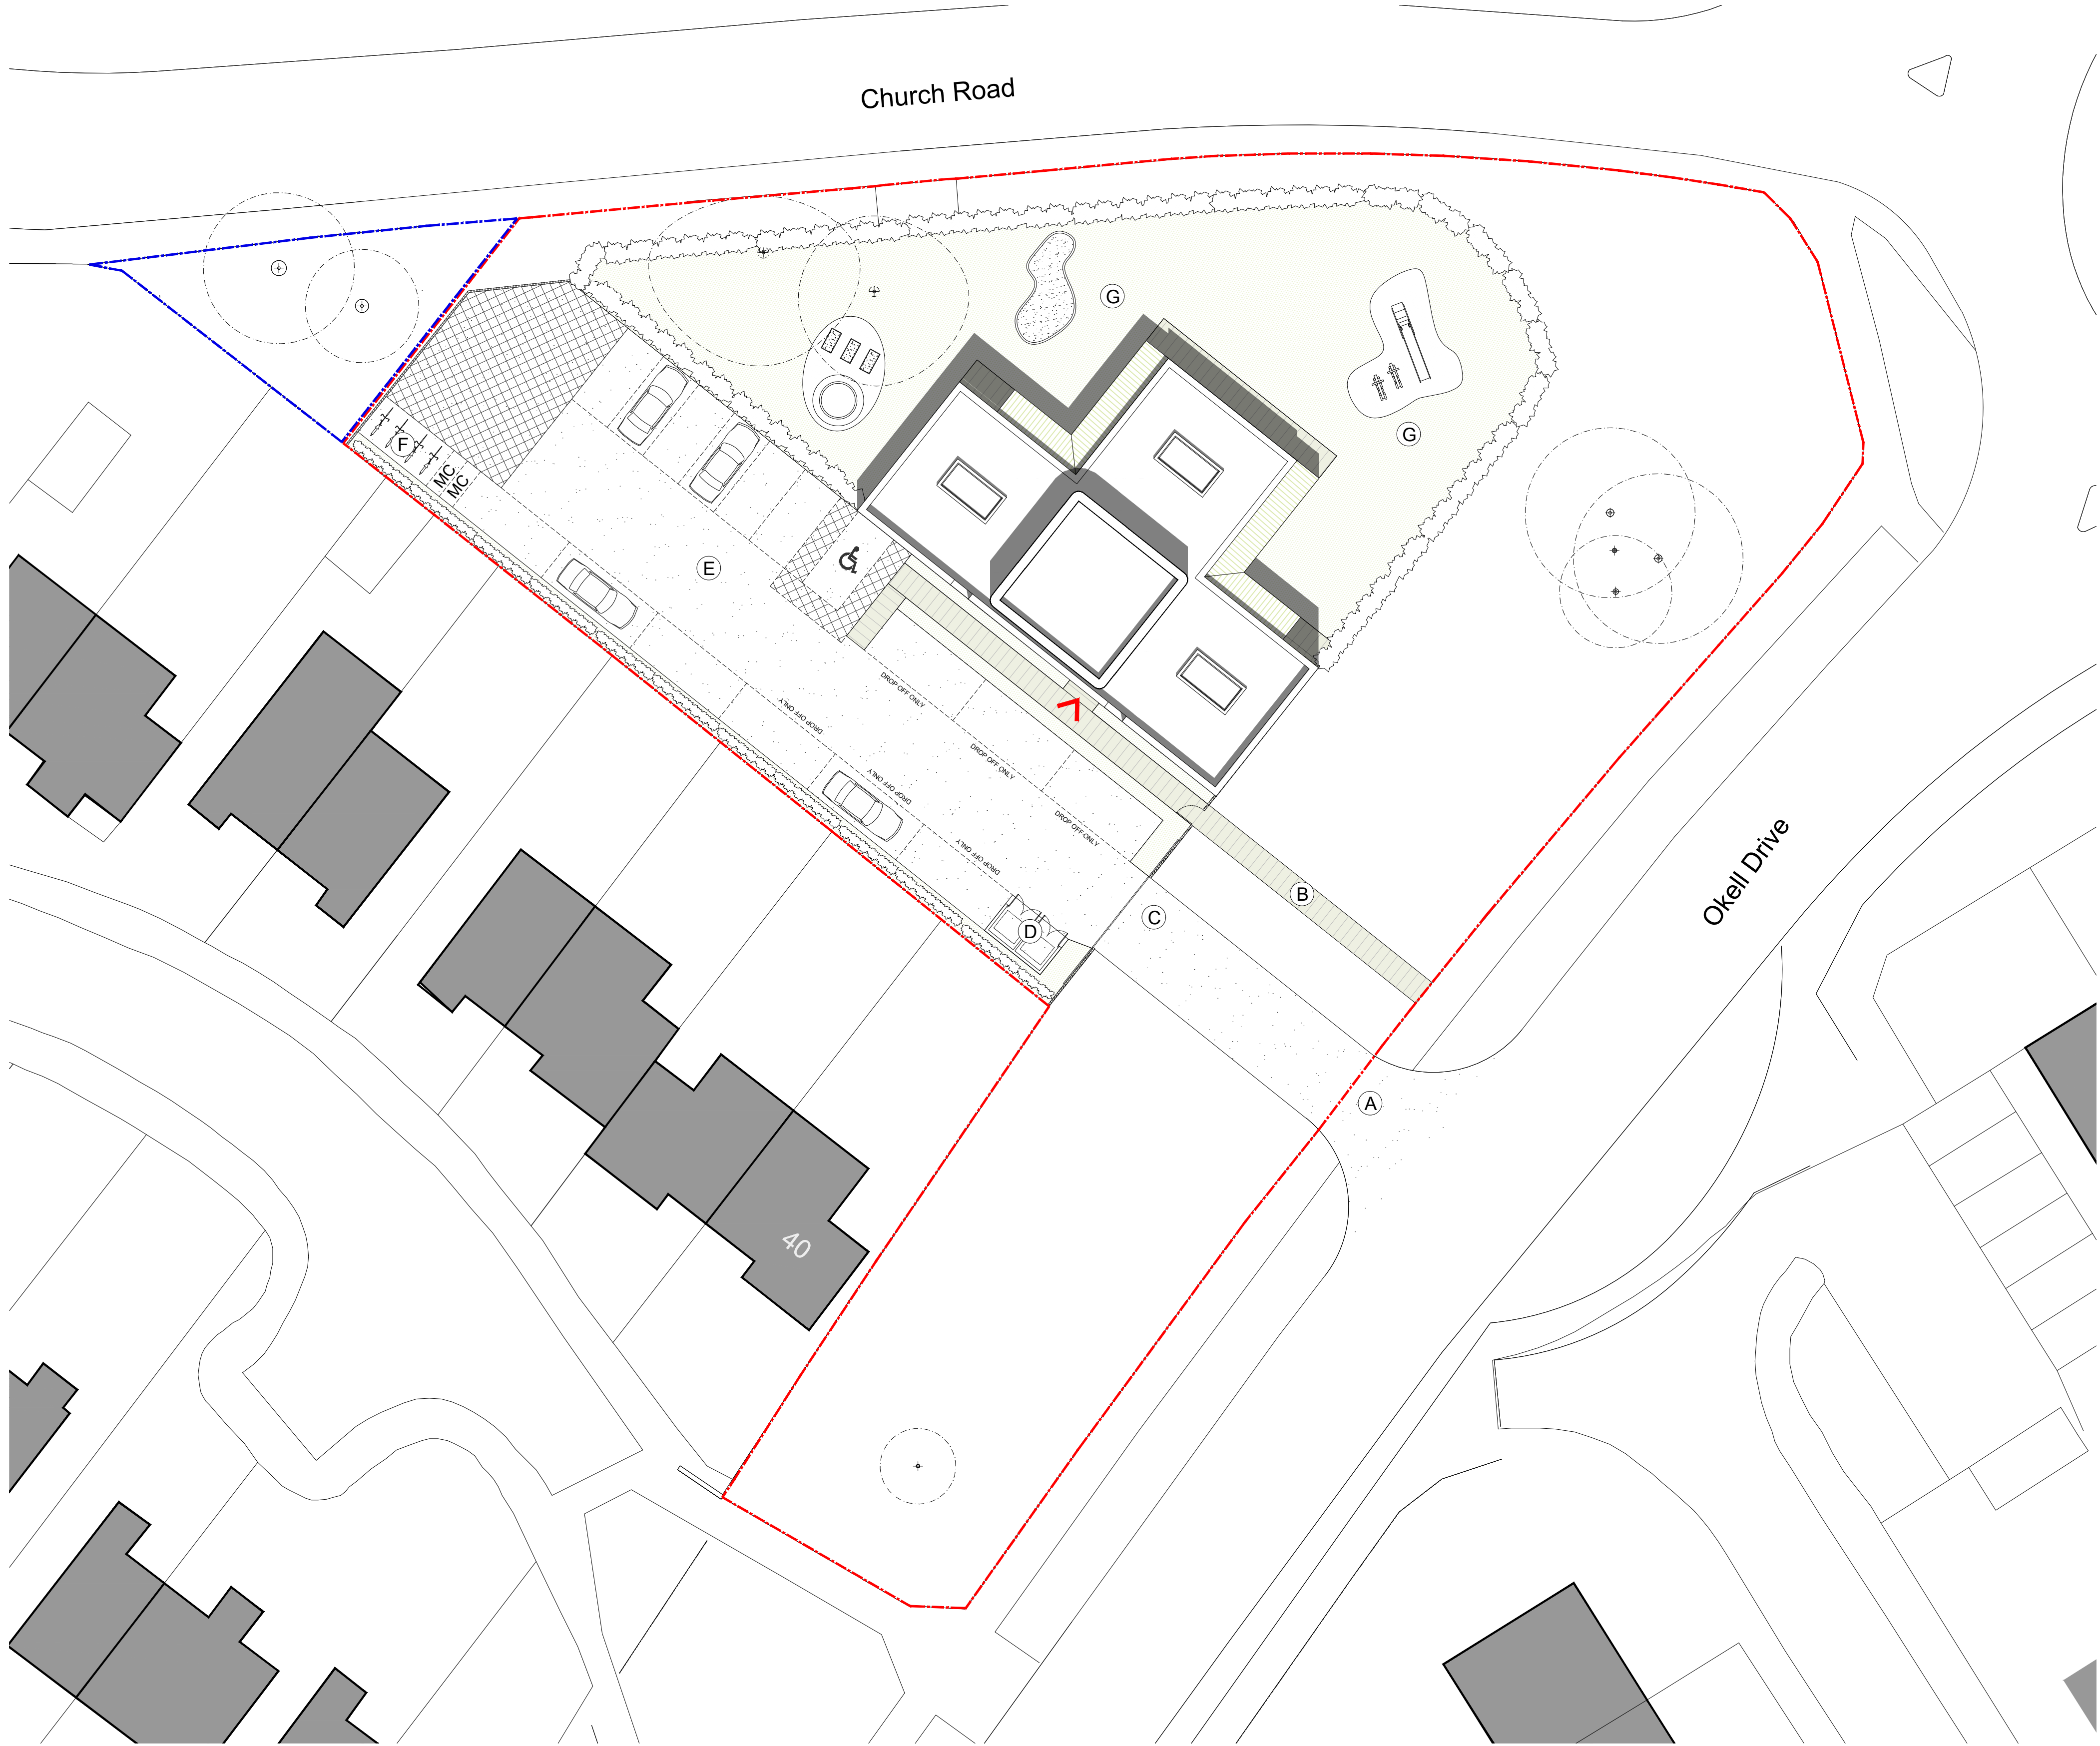

Proposed Site Plan
Scale 1:200

All dimensions to be checked on site.
Figured dimensions to be read in preference to scaled.
This drawing is copyright and remains the property of SMITH YOUNG Architecture Ltd unless otherwise agreed.
SMITH YOUNG Architecture Ltd accepts no responsibility for any unauthorised amendments to the drawing and does not permit unauthorised copying of the drawing.

Revisions / Notes:

KEY

--- DEVELOPMENT BOUNDARY

--- OWNERSHIP BOUNDARY

Existing established specimen and self seeded trees to be retained and protected.

Existing Buildings

Proposed grassed area

PROPOSED CONCRETE PAVING SLABS, COLOUR GREY, all to be agreed with Local Authority.

PROPOSED ASPHALT CONCRETE ROAD SURFACE, all to be agreed with Local Authority.

A Highways Entrance
Highways Signage: refer to highways consultant documentation for further information.

B Pedestrian Pathway Entrance

C Entrance/ Exit Electrical Gates

D Bin Store

E Car Park

F Bike Store

G Outdoor Children Play Zone (Indicative Furniture)

Scale Bar (metres)

0 1 5 10

Job Title:	Okell Drive		
Purpose:	Planning Permission		
Client:	Rockbourne Day Nursery		
Date:	September 2024		
Drawing Title:	Proposed Site Plan		
Drawn By:	VWJJ	Checked By:	
Scale:	1:200	Paper Size:	A1
Job Number:	24.027	Drawg No:	002
		Rev:	