



Revisions / Notes:

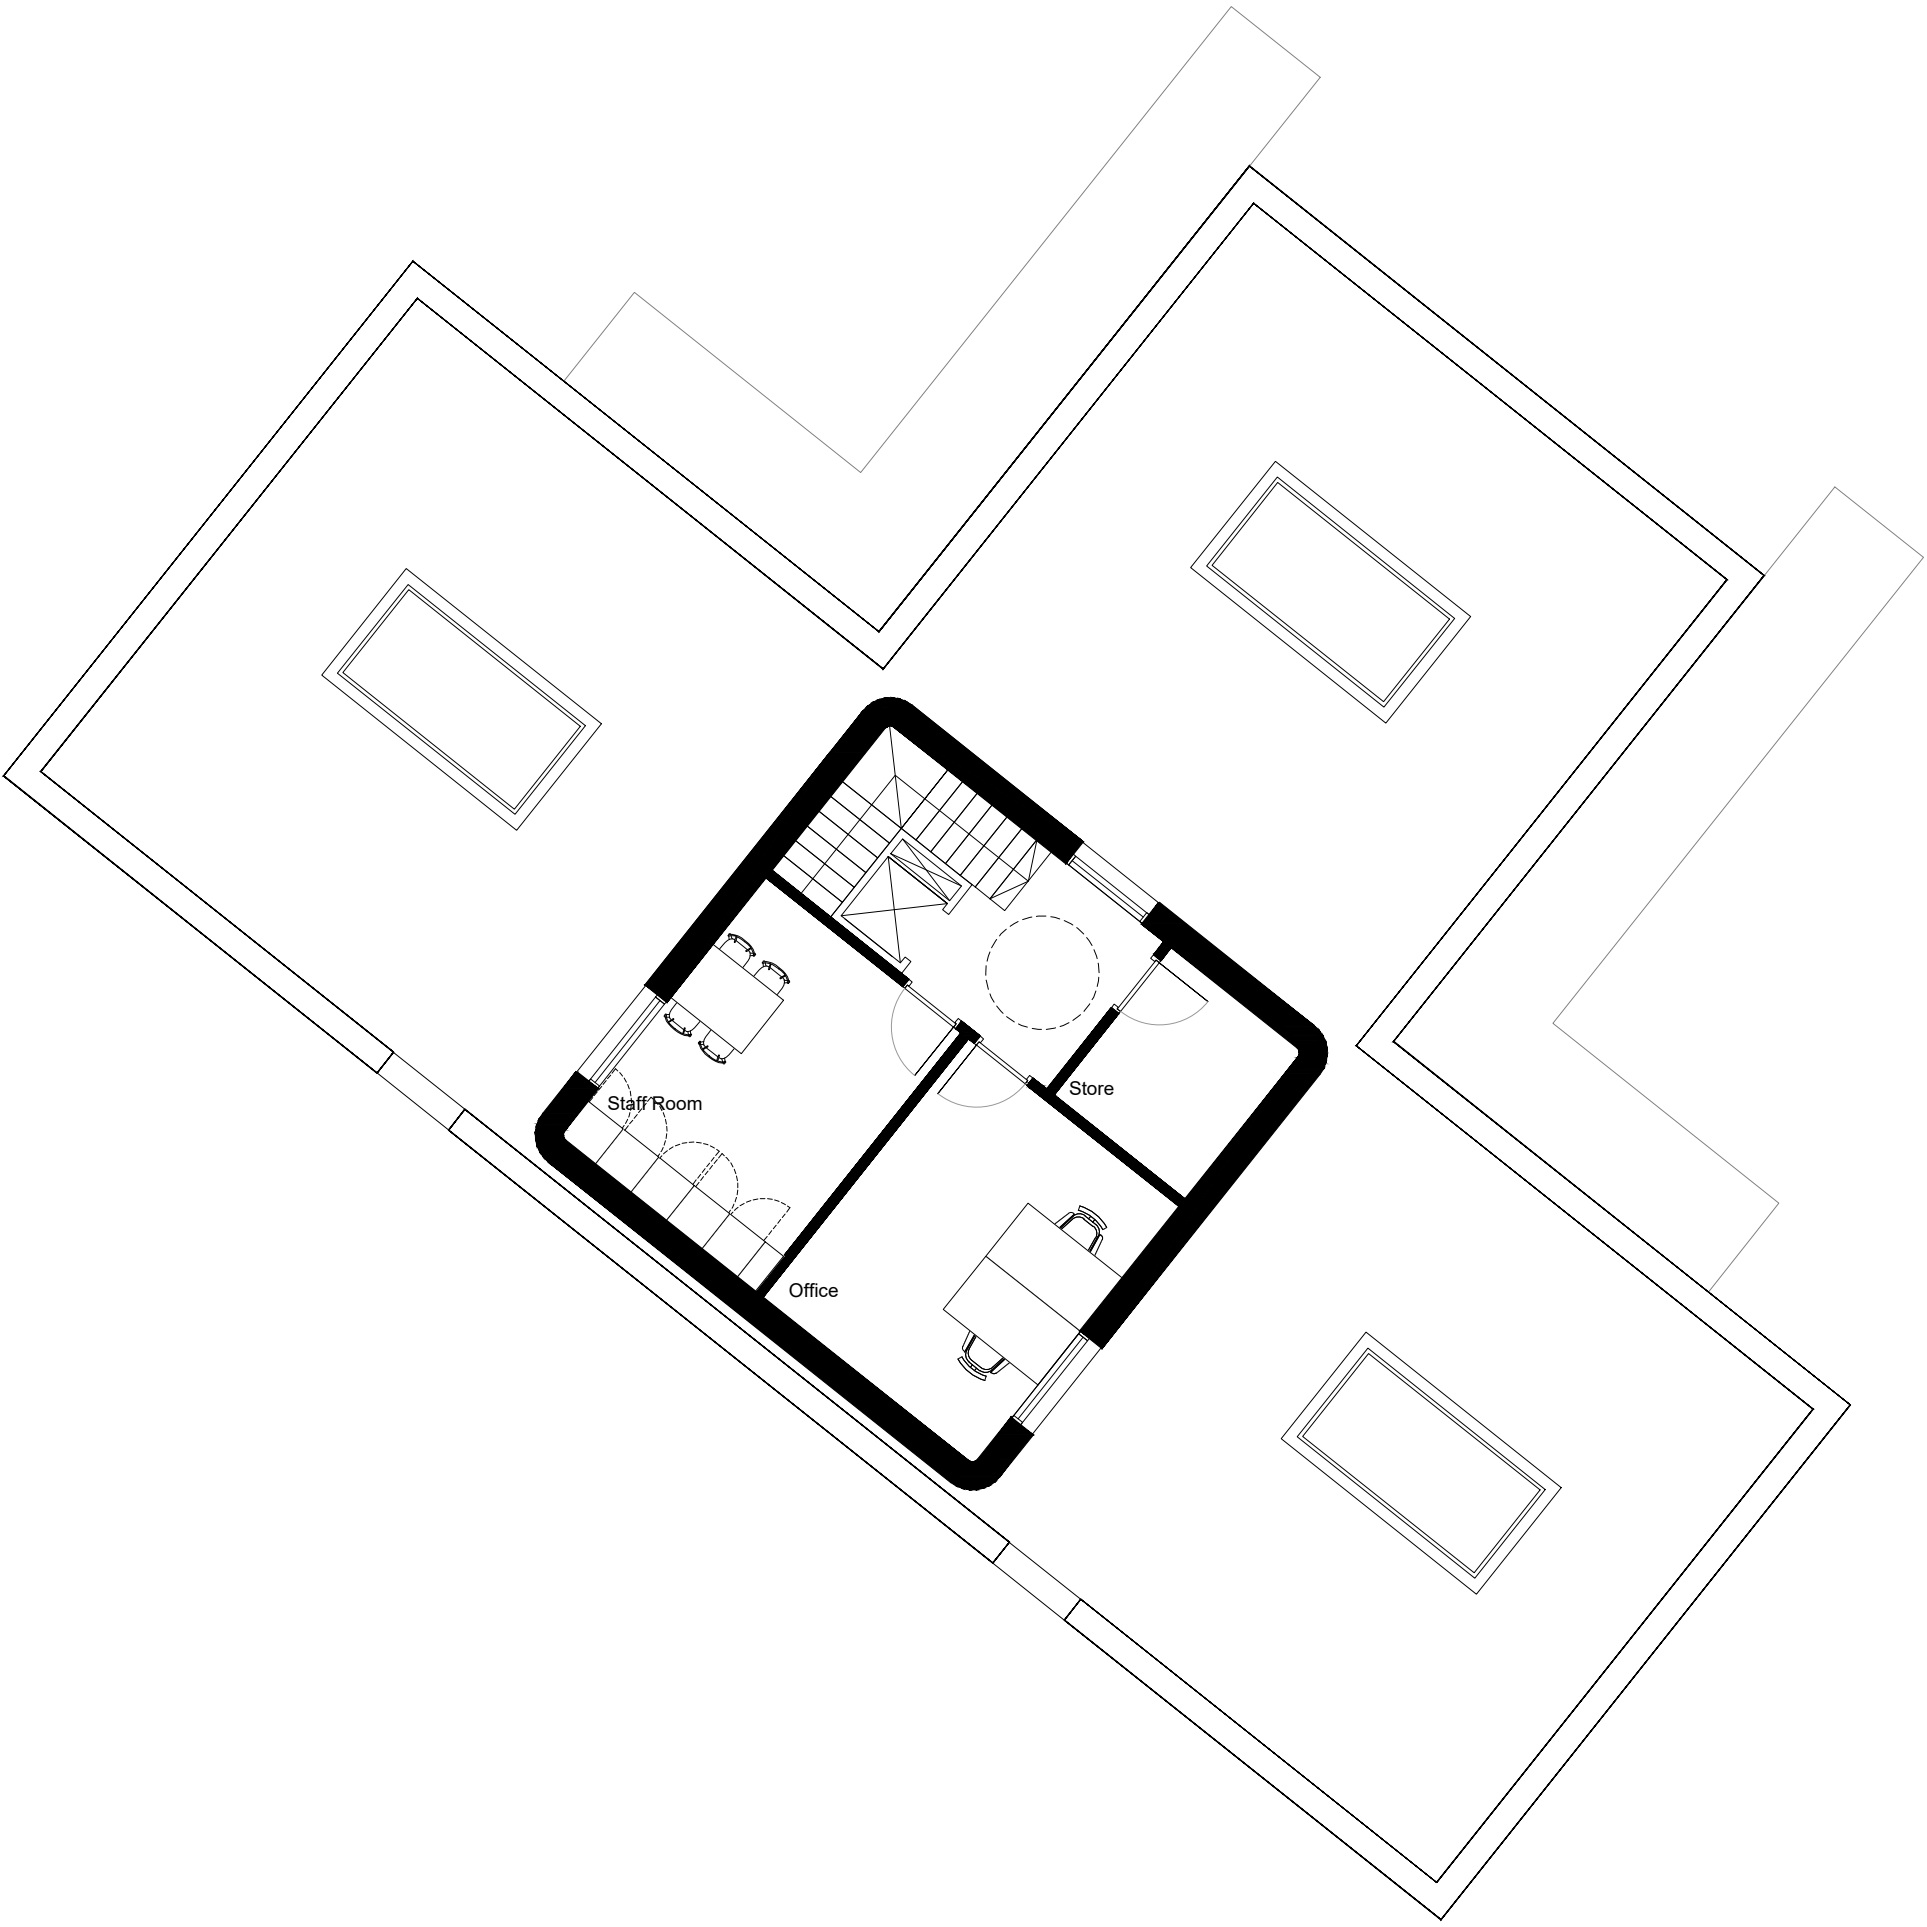

Proposed Ground Floor
Scale 1:100

Proposed First Floor
Scale 1:100

 

Job Title:	Okell Drive		
Purpose:	Planning Permission		
Client:	Rockbourne Day Nursery		
Date:	September 2024		
Drawing Title:	Proposed Floor Plans		
Drawn By:	VWJJ	Checked By:	
Scale:	1:100	Paper Size:	A1
Job Number:	24.027	Draw No:	004
		Rev:	