



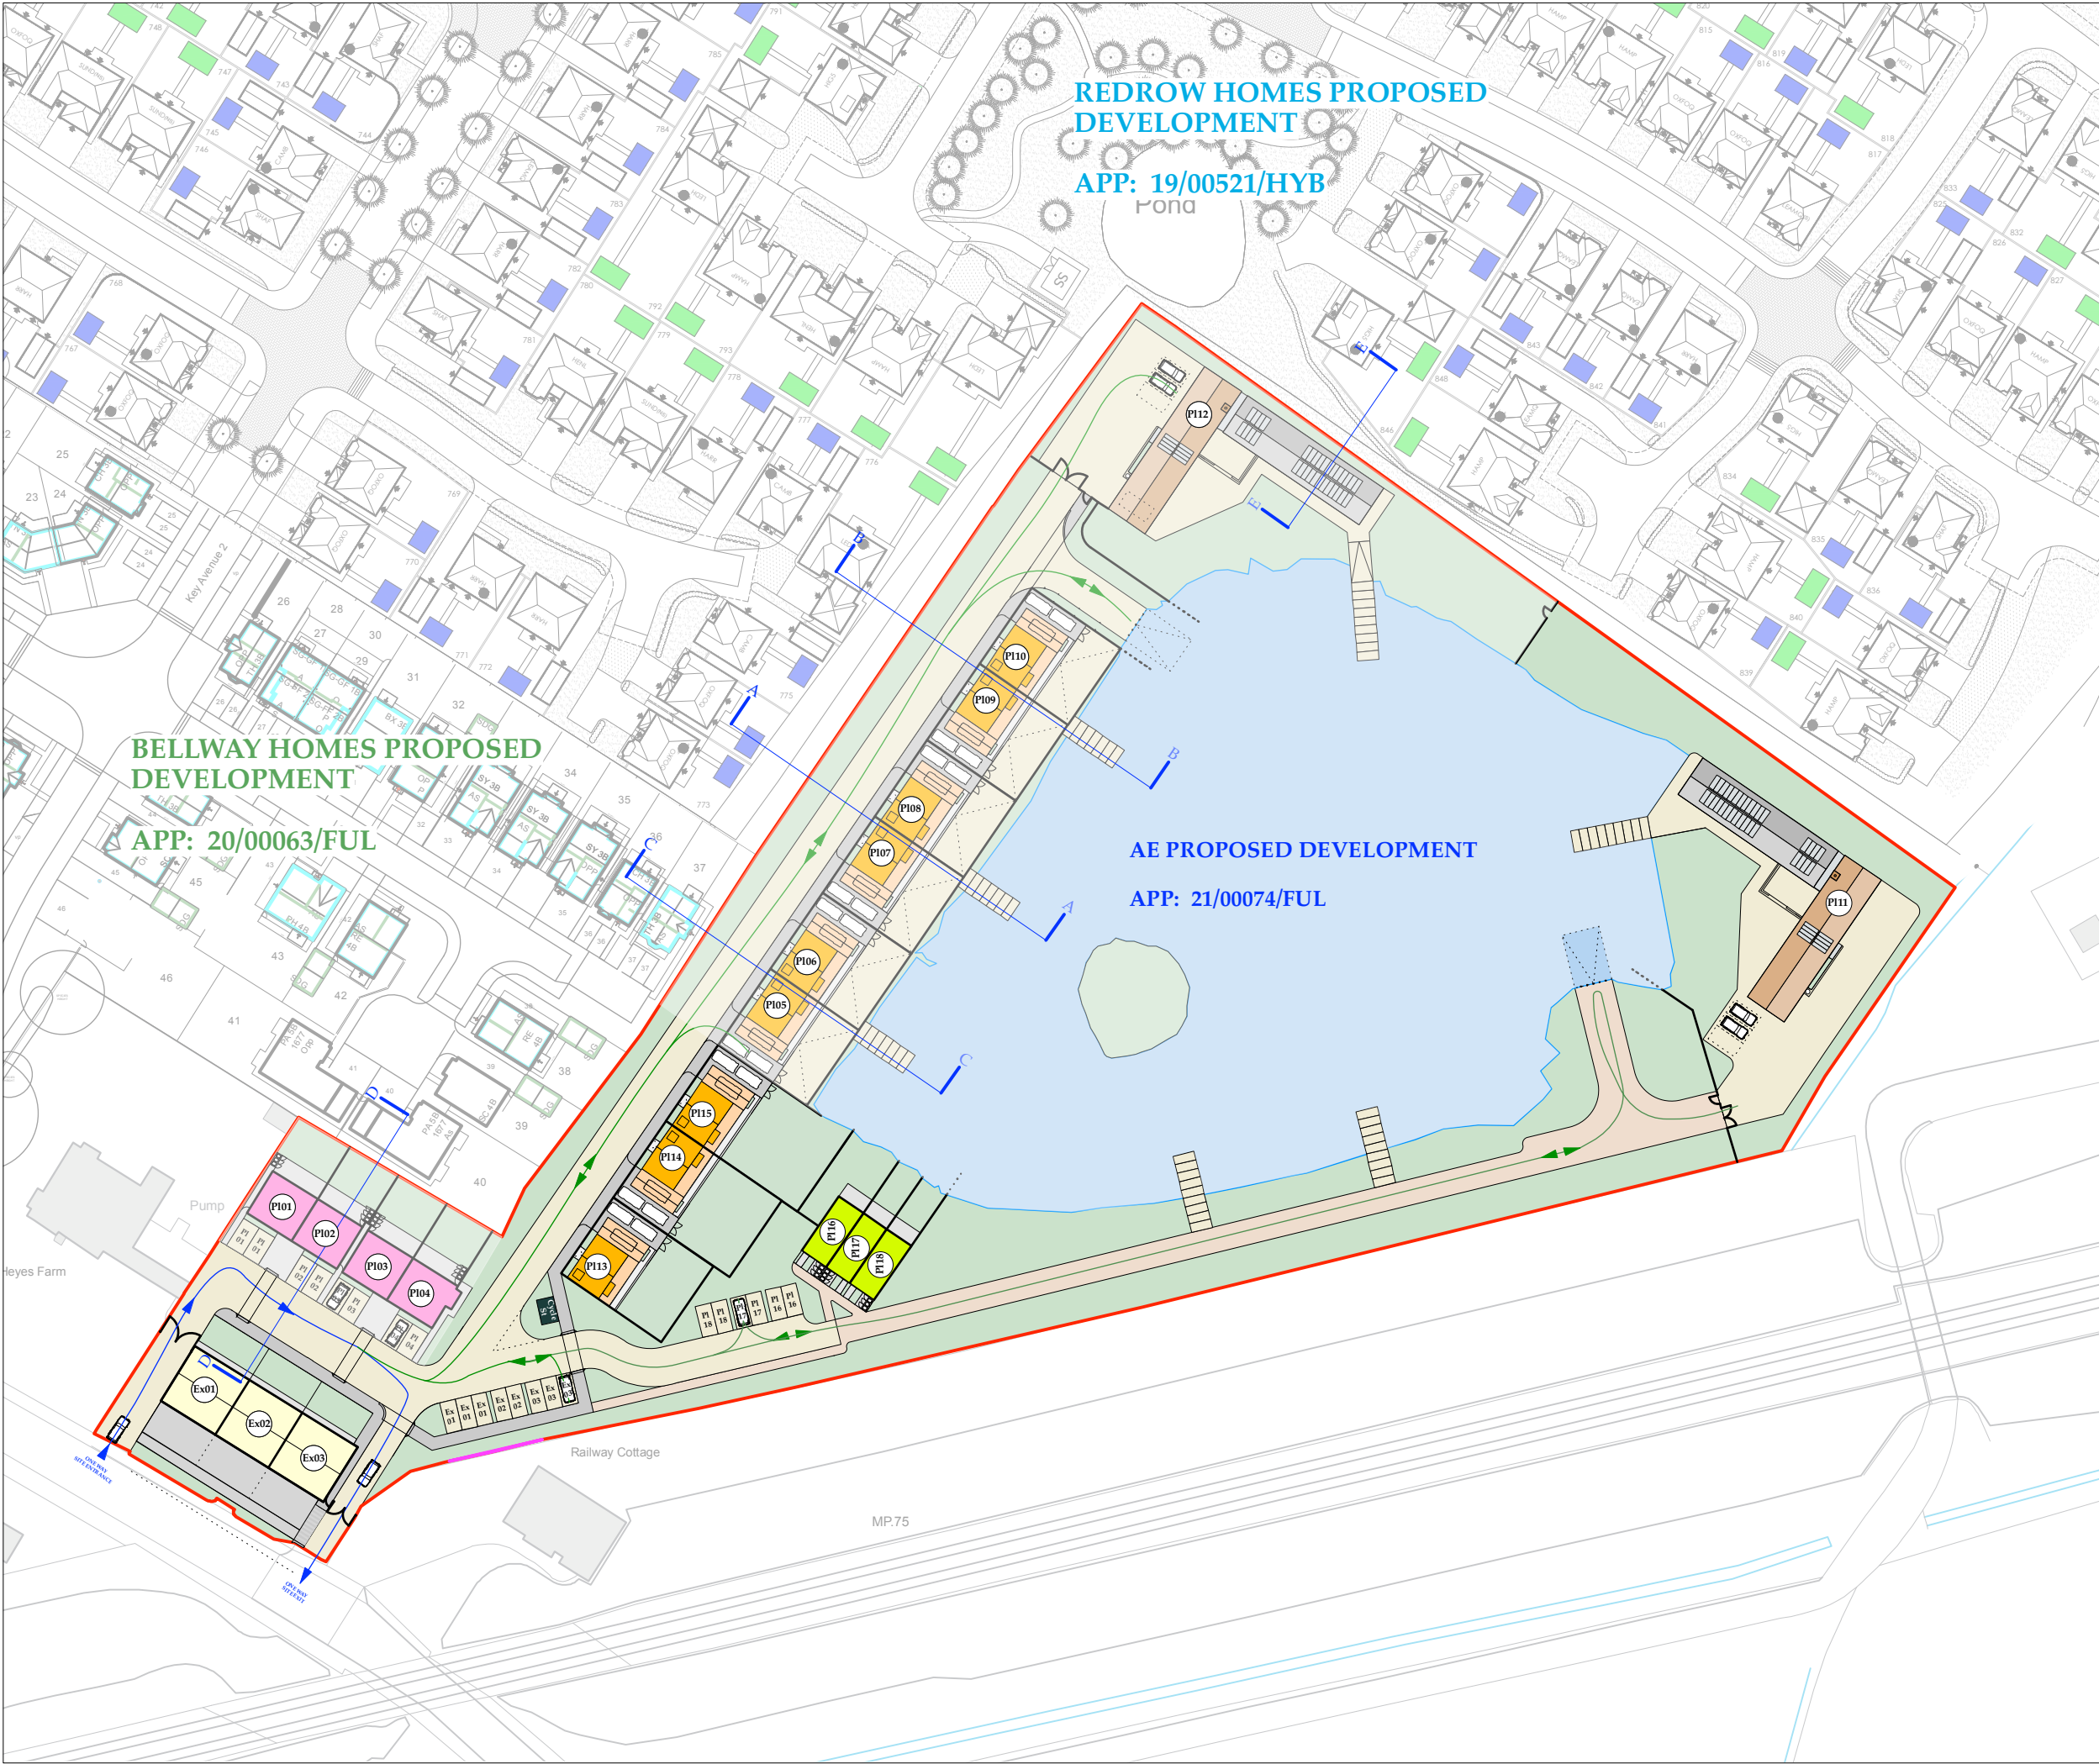

THE BARNs No.144

ARCHITECTURAL EMPORIUM Ltd
EMAIL: mail@architectural-emporium.co.uk
WEB: www.architectural-emporium.co.uk
ADDRESS: 13 Hope St, Liverpool, L1 9BQ
PHONE: +44 (0)151 363 0000

 

North Point -



Key:

Application Site

(Previously) Approved

Application / Adjacent Land

Owned by Client

Plot Schedule:

Existing Houses

Plot No.

House Type:

Ex01 - N/A (existing)
Ex02 - N/A (existing)
Ex03 - N/A (existing)

Proposed Houses House Type:

P101af - Type 2
P102af - Type 2
P103 - Type 2
P104 - Type 2
P105 - Type 1a
P106 - Type 1
P107 - Type 1
P108 - Type 1
P109 - Type 1
P110 - Type 1
P111 - Type 3a
P112 - Type 3b
P113 - Type 1a
P114 - Type 1
P115 - Type 1
P116af - Type 4
P117af - Type 4
P118af - Type 4

af = Affordable Housing Unit

Red = Additional Housing Unit
from previous approved
Planning Application.

Blue = Repositioned Housing Unit
from previously aproved
Planning Application.

Rev I: 22.11.24
Updated to Planning Officer Comments 10.2024

FOR: PLANNING

CHECKED BY: AJ | DRAWN BY: JB

SCALE: 1:1000

PAPER SIZE: A3

JOB: THE BARNs & No. 144

2.001_Rev I

FIRST ISSUE: 25.08.23

PROPOSED SITE PLAN 02