


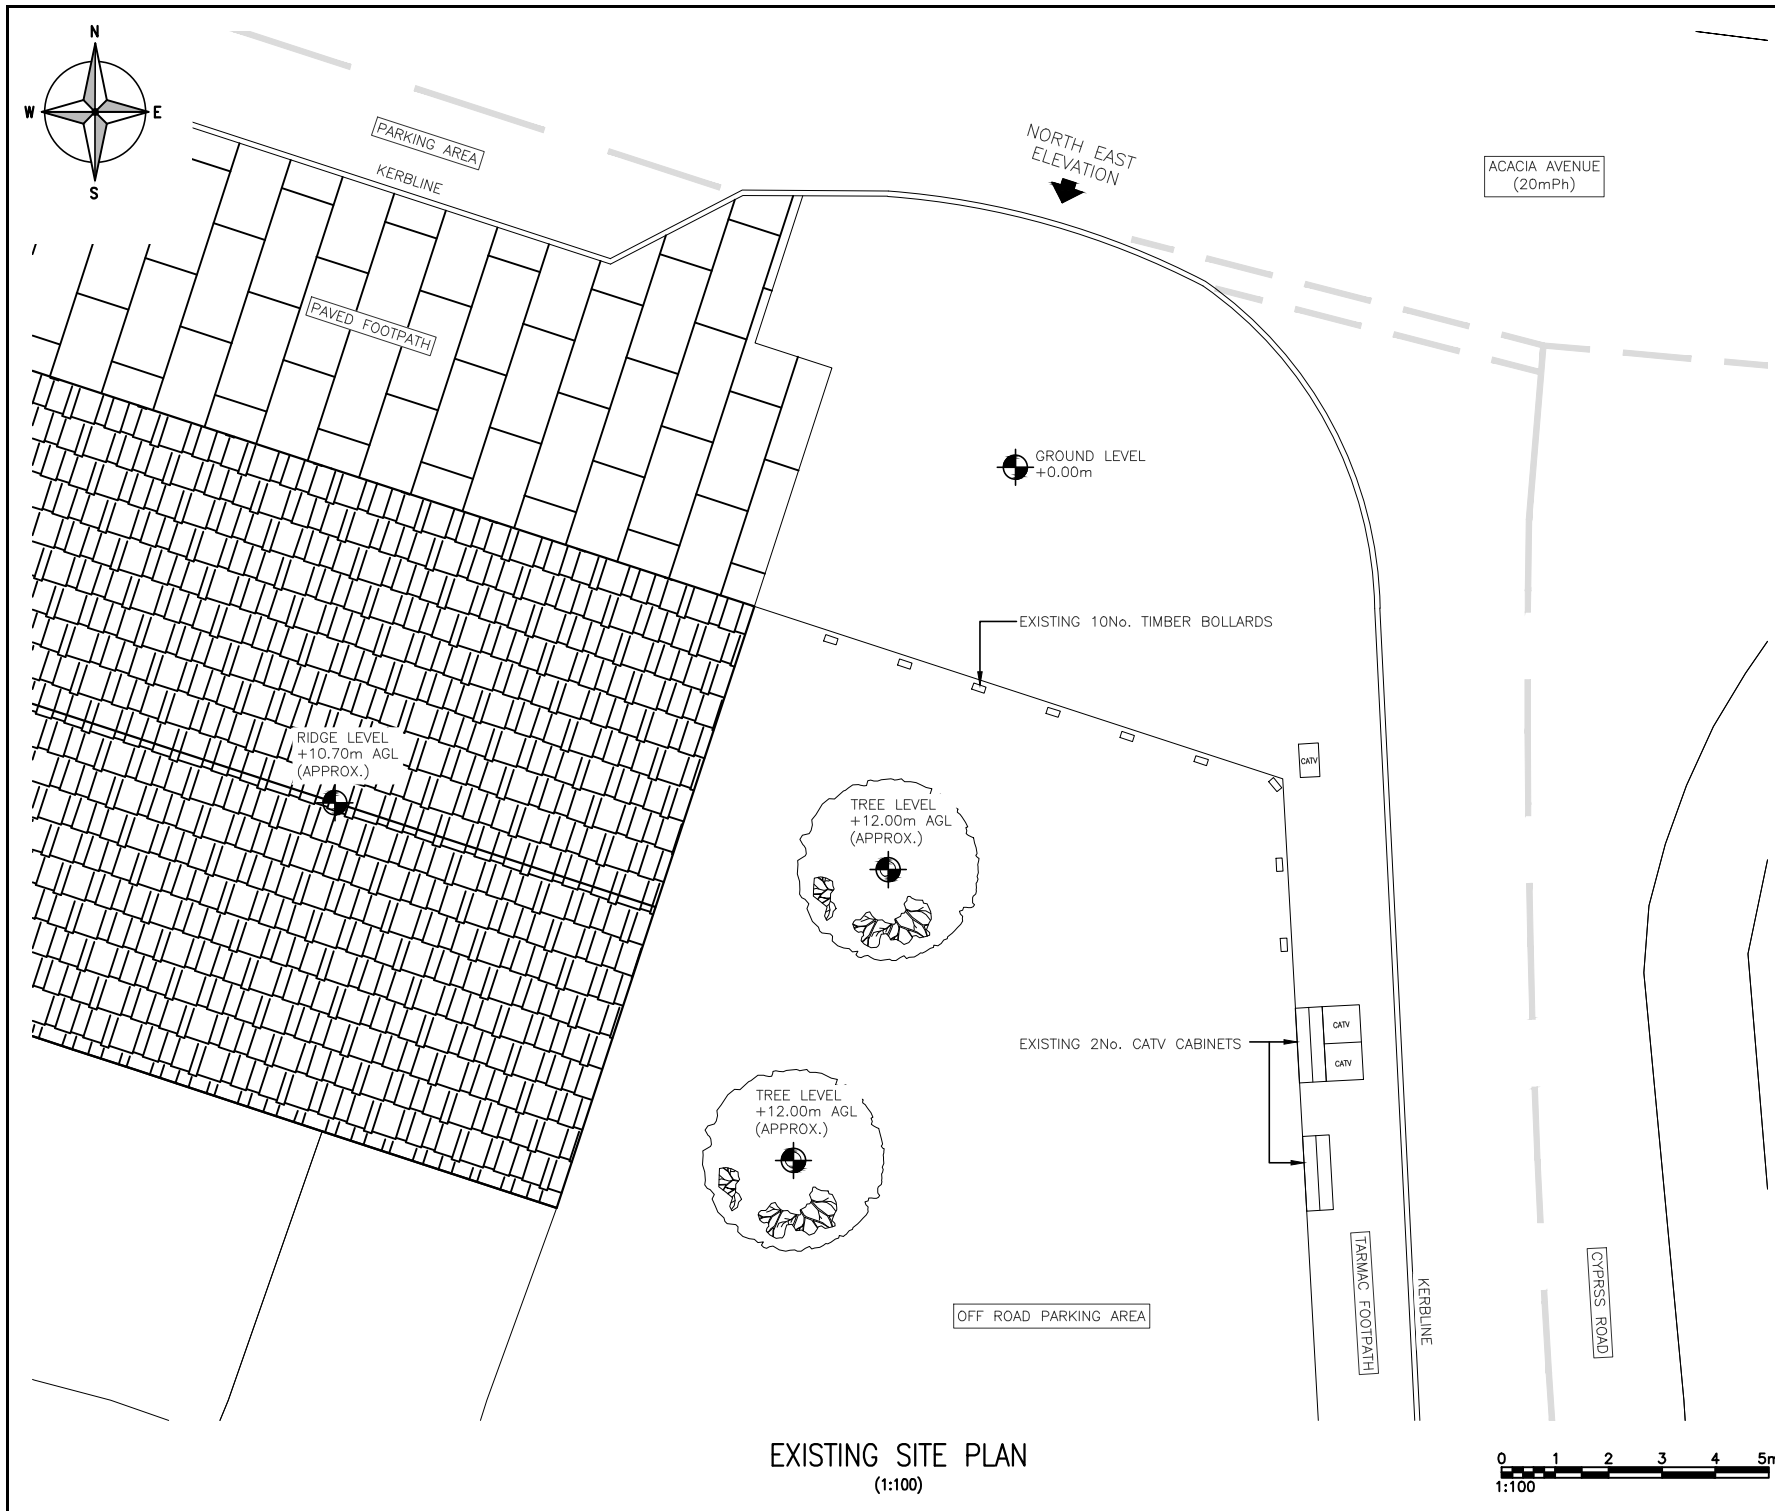

EXISTING SITE PLAN
(1:100)

ALL DIMENSIONS ARE IN mm UNLESS NOTED OTHERWISE			
N.G.R		E: 343899 N: 390016	
A Issued for Approval		CDN	DWH 30.09.24
REV	MODIFICATION	BY	CH DATE
 WHP Telecoms Ltd Faraday Court 401 Faraday Street Birchwood Park Warrington WA3 6GA Tel: 01925 424100 Fax: 01925 424101 e-mail: info@whptelecoms.com			
			
Cell Name			Opt.
ACACIA AVE SHOPS SW's			A
Cell ID No			
CORNERSTONE	VMO2	VF	
30812900	N/A	23633_0	
Site Address / Contact Details			
ACACIA AVENUE ROBY HUYTON, KNOWSLEY LIVERPOOL L36 5TN			
Drawing Title:			
EXISTING SITE PLAN			
Purpose of issue:			Dwg Rev:
PLANNING			
Drawing Number:			
200			A
Surveyed By:		Original Sheet Size:	Pack Issue:
PB		A3	
Drawn:	Date:	Checked:	Date:
CDN	30.09.24	DWH	30.09.24
		A	