


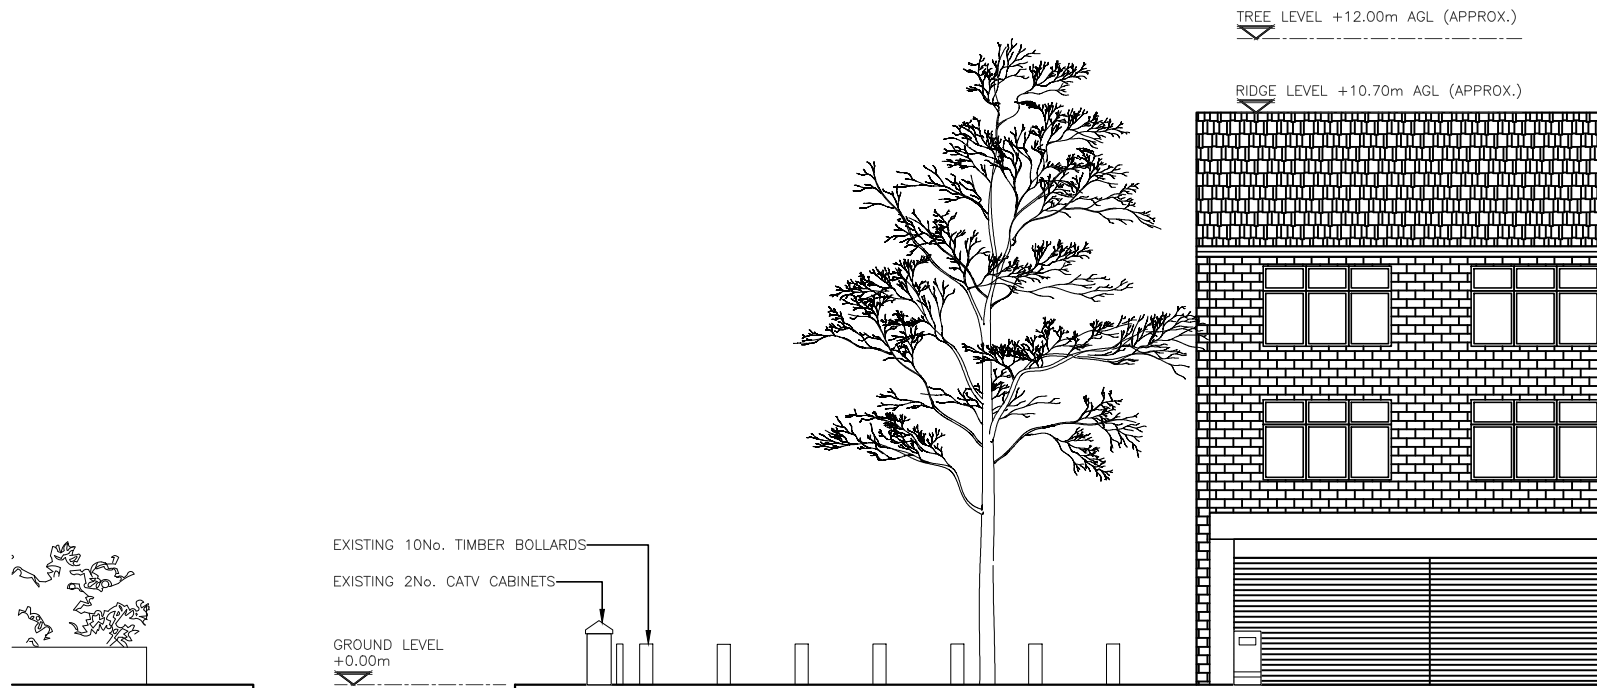

EXISTING NORTH EAST ELEVATION
(1:100)

ALL DIMENSIONS ARE IN mm UNLESS NOTED OTHERWISE

N.G.R E: 343899 N: 390016

NOTES:

REV	MODIFICATION	BY	CH	DATE
A	Issued for Approval	CDN	DWH	30.09.24

WHP Telecoms Ltd
 Faraday Court
 401 Faraday Street
 Birchwood Park
 Warrington WA3 6GA
 Tel: 01925 424100 Fax: 01925 424101
 e-mail: info@whptelecoms.com



Cell Name	Opt.
ACACIA AVE SHOPS SW's	A

Cell ID No		
CORNERSTONE	VMO2	VF
30812900	N/A	23633_0

Site Address / Contact Details

ACACIA AVENUE
 ROBY HUYTON,
 KNOWSLEY LIVERPOOL
 L36 5TN

Drawing Title:
 EXISTING SITE ELEVATION

Purpose of Issue: PLANNING Dwg Rev:

Drawing Number: 300 A

Surveyed By: PB	Original Sheet Size: A3	Pack Issue:
Drawn: CDN	Date: 30.09.24	Checked: DWH
Date: 30.09.24	Date: 30.09.24	A