




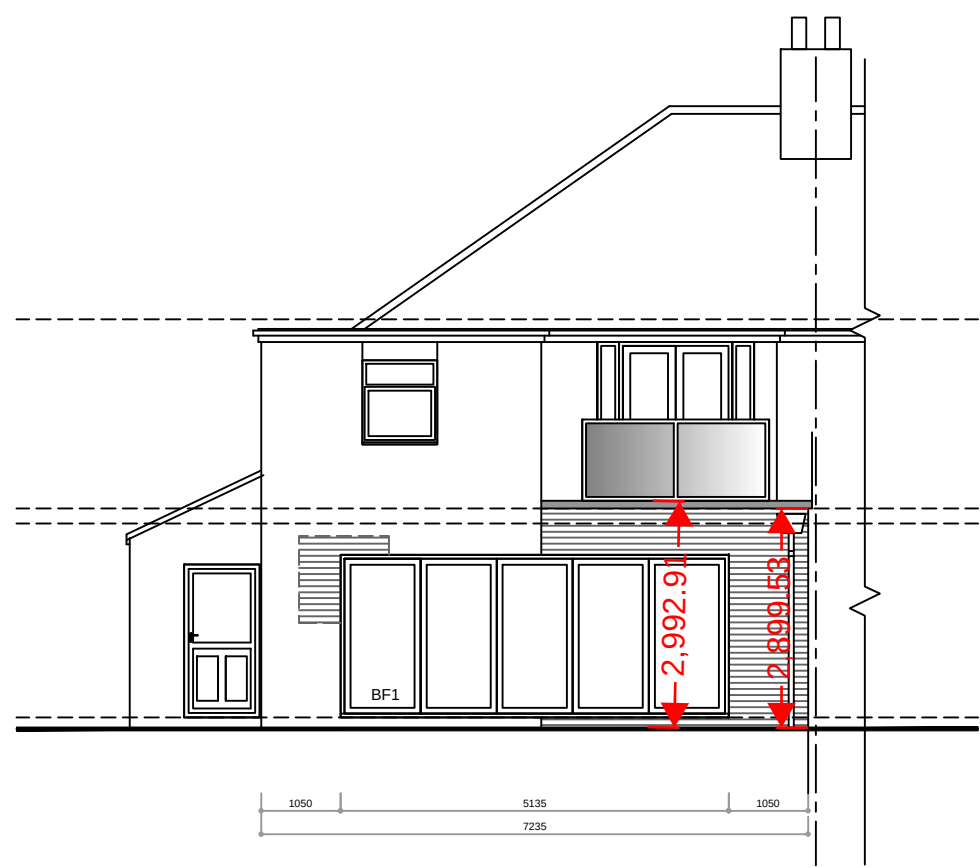


Rear Elevation 1:100

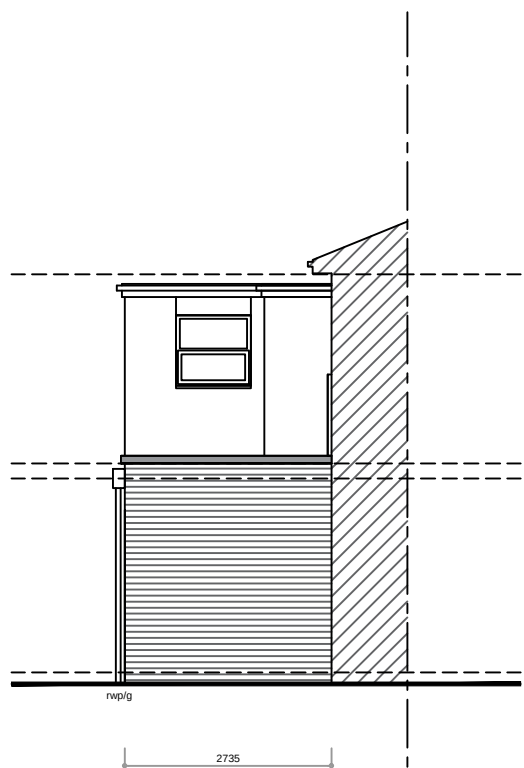


Rear Left Elevation 1:100

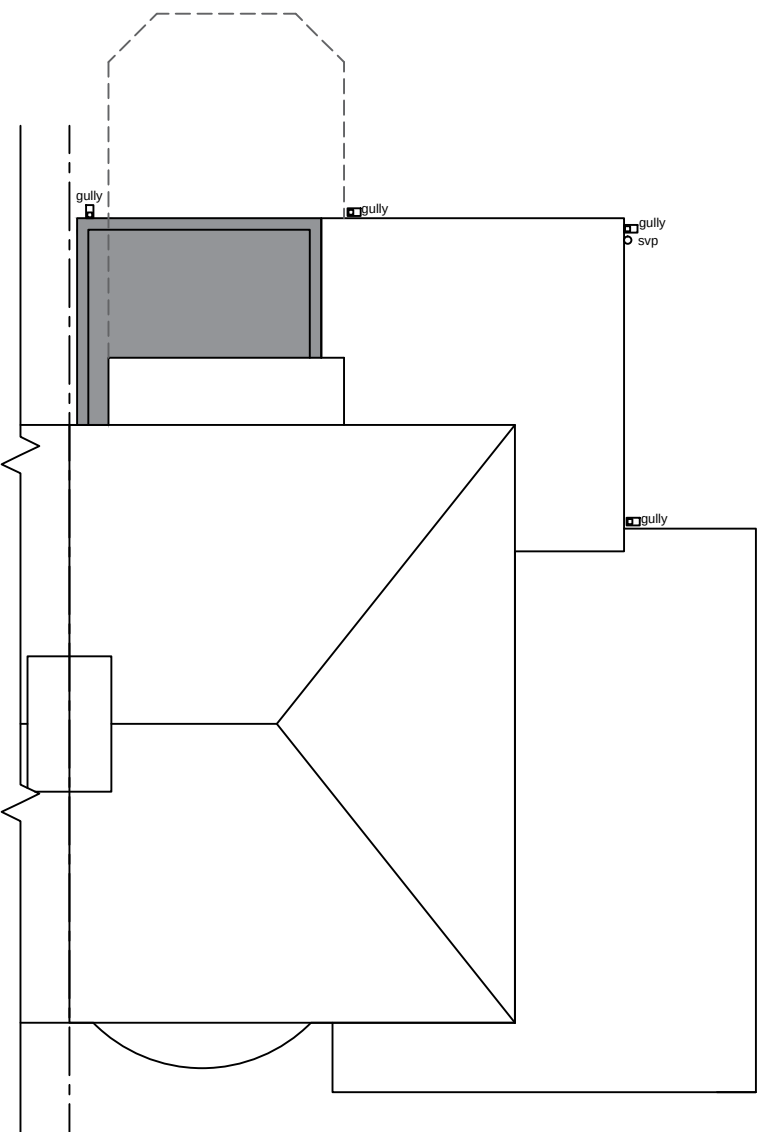


Roof Plan 1:100

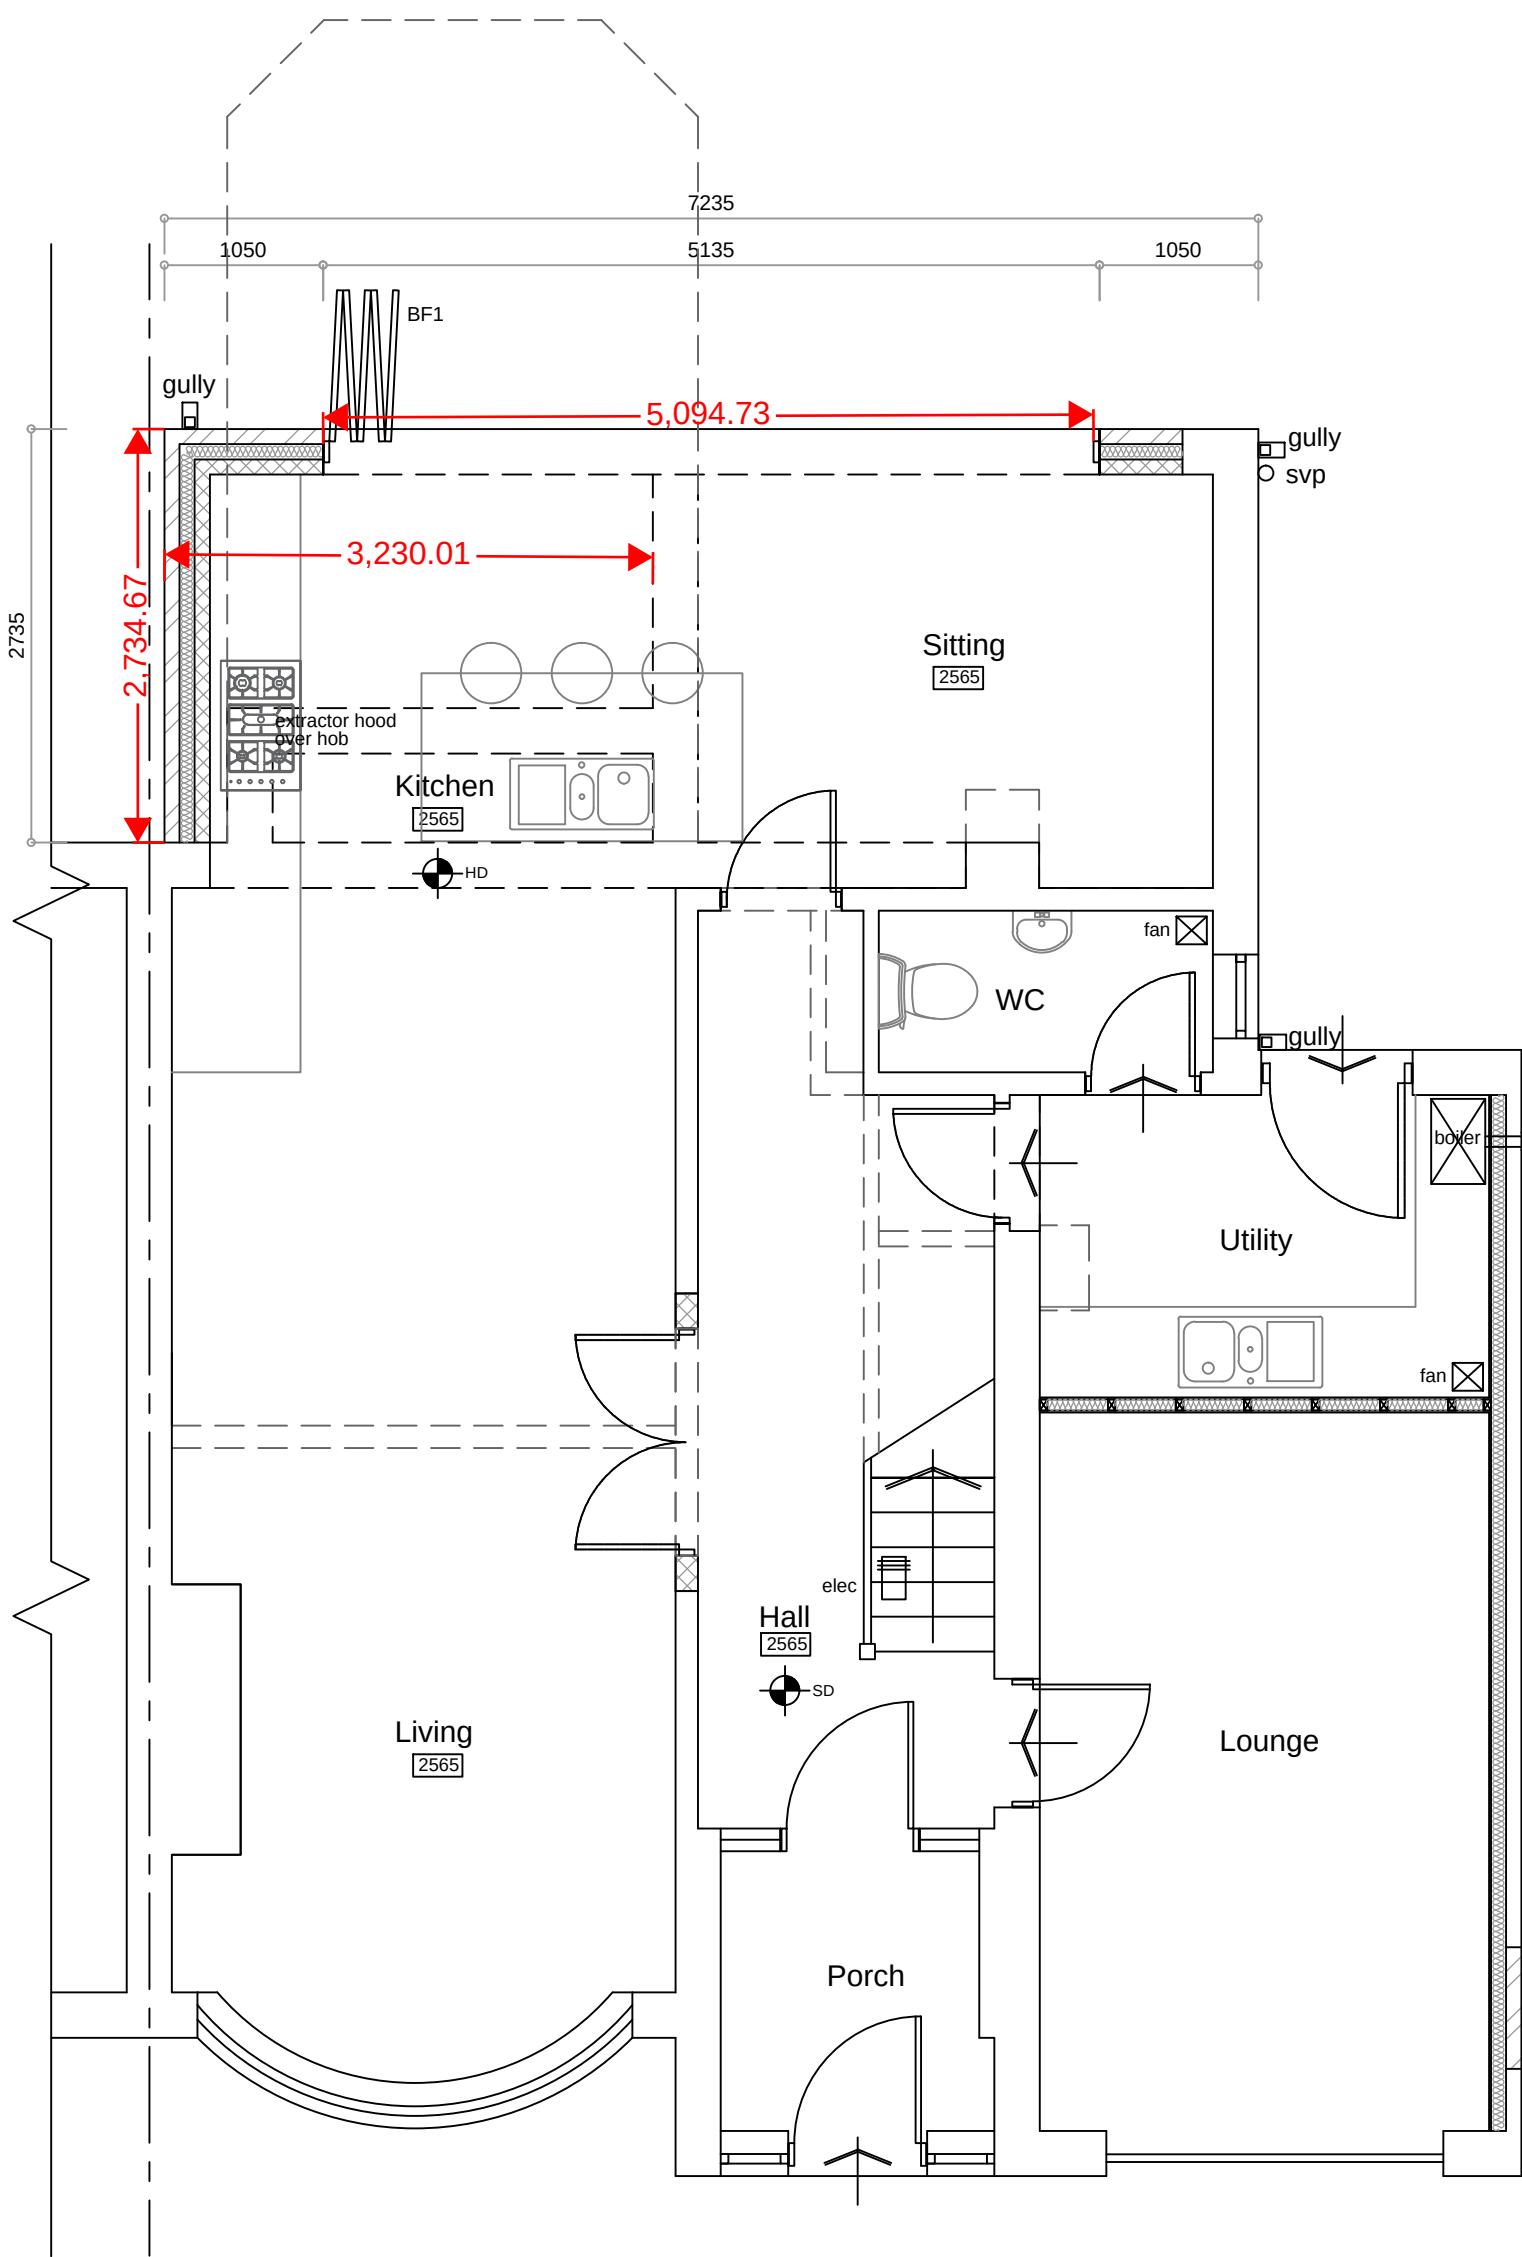


Ground Floor Plan 1:50

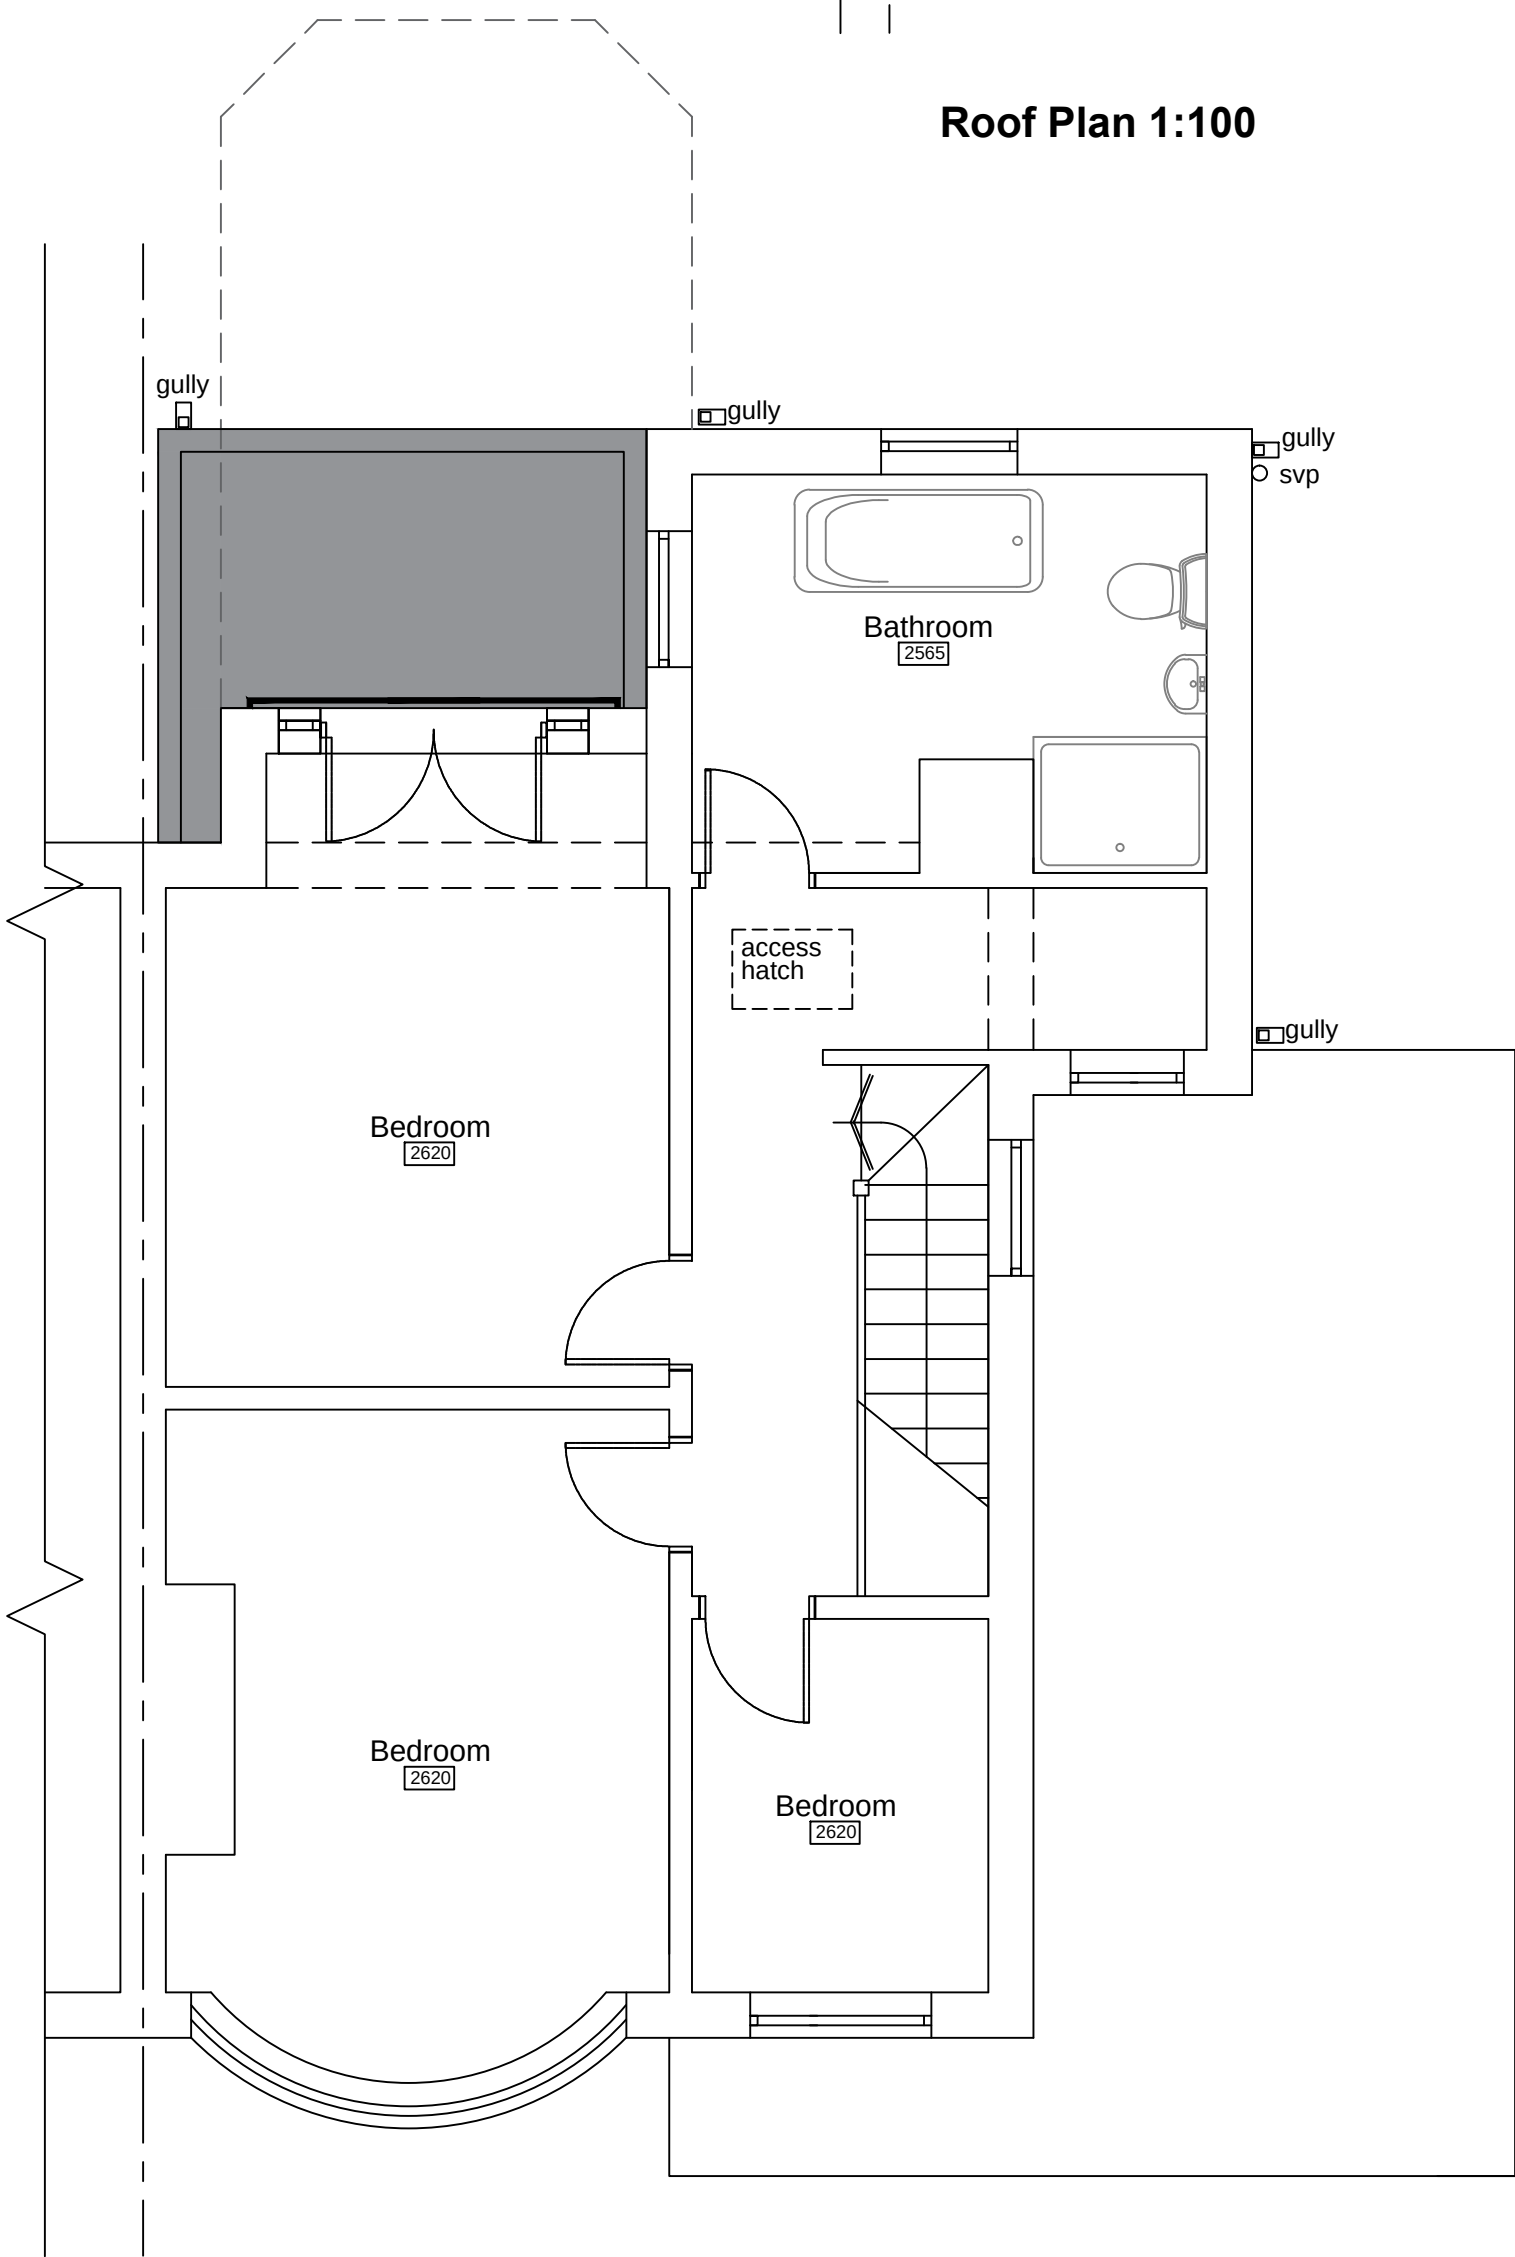

First Floor Plan 1:50

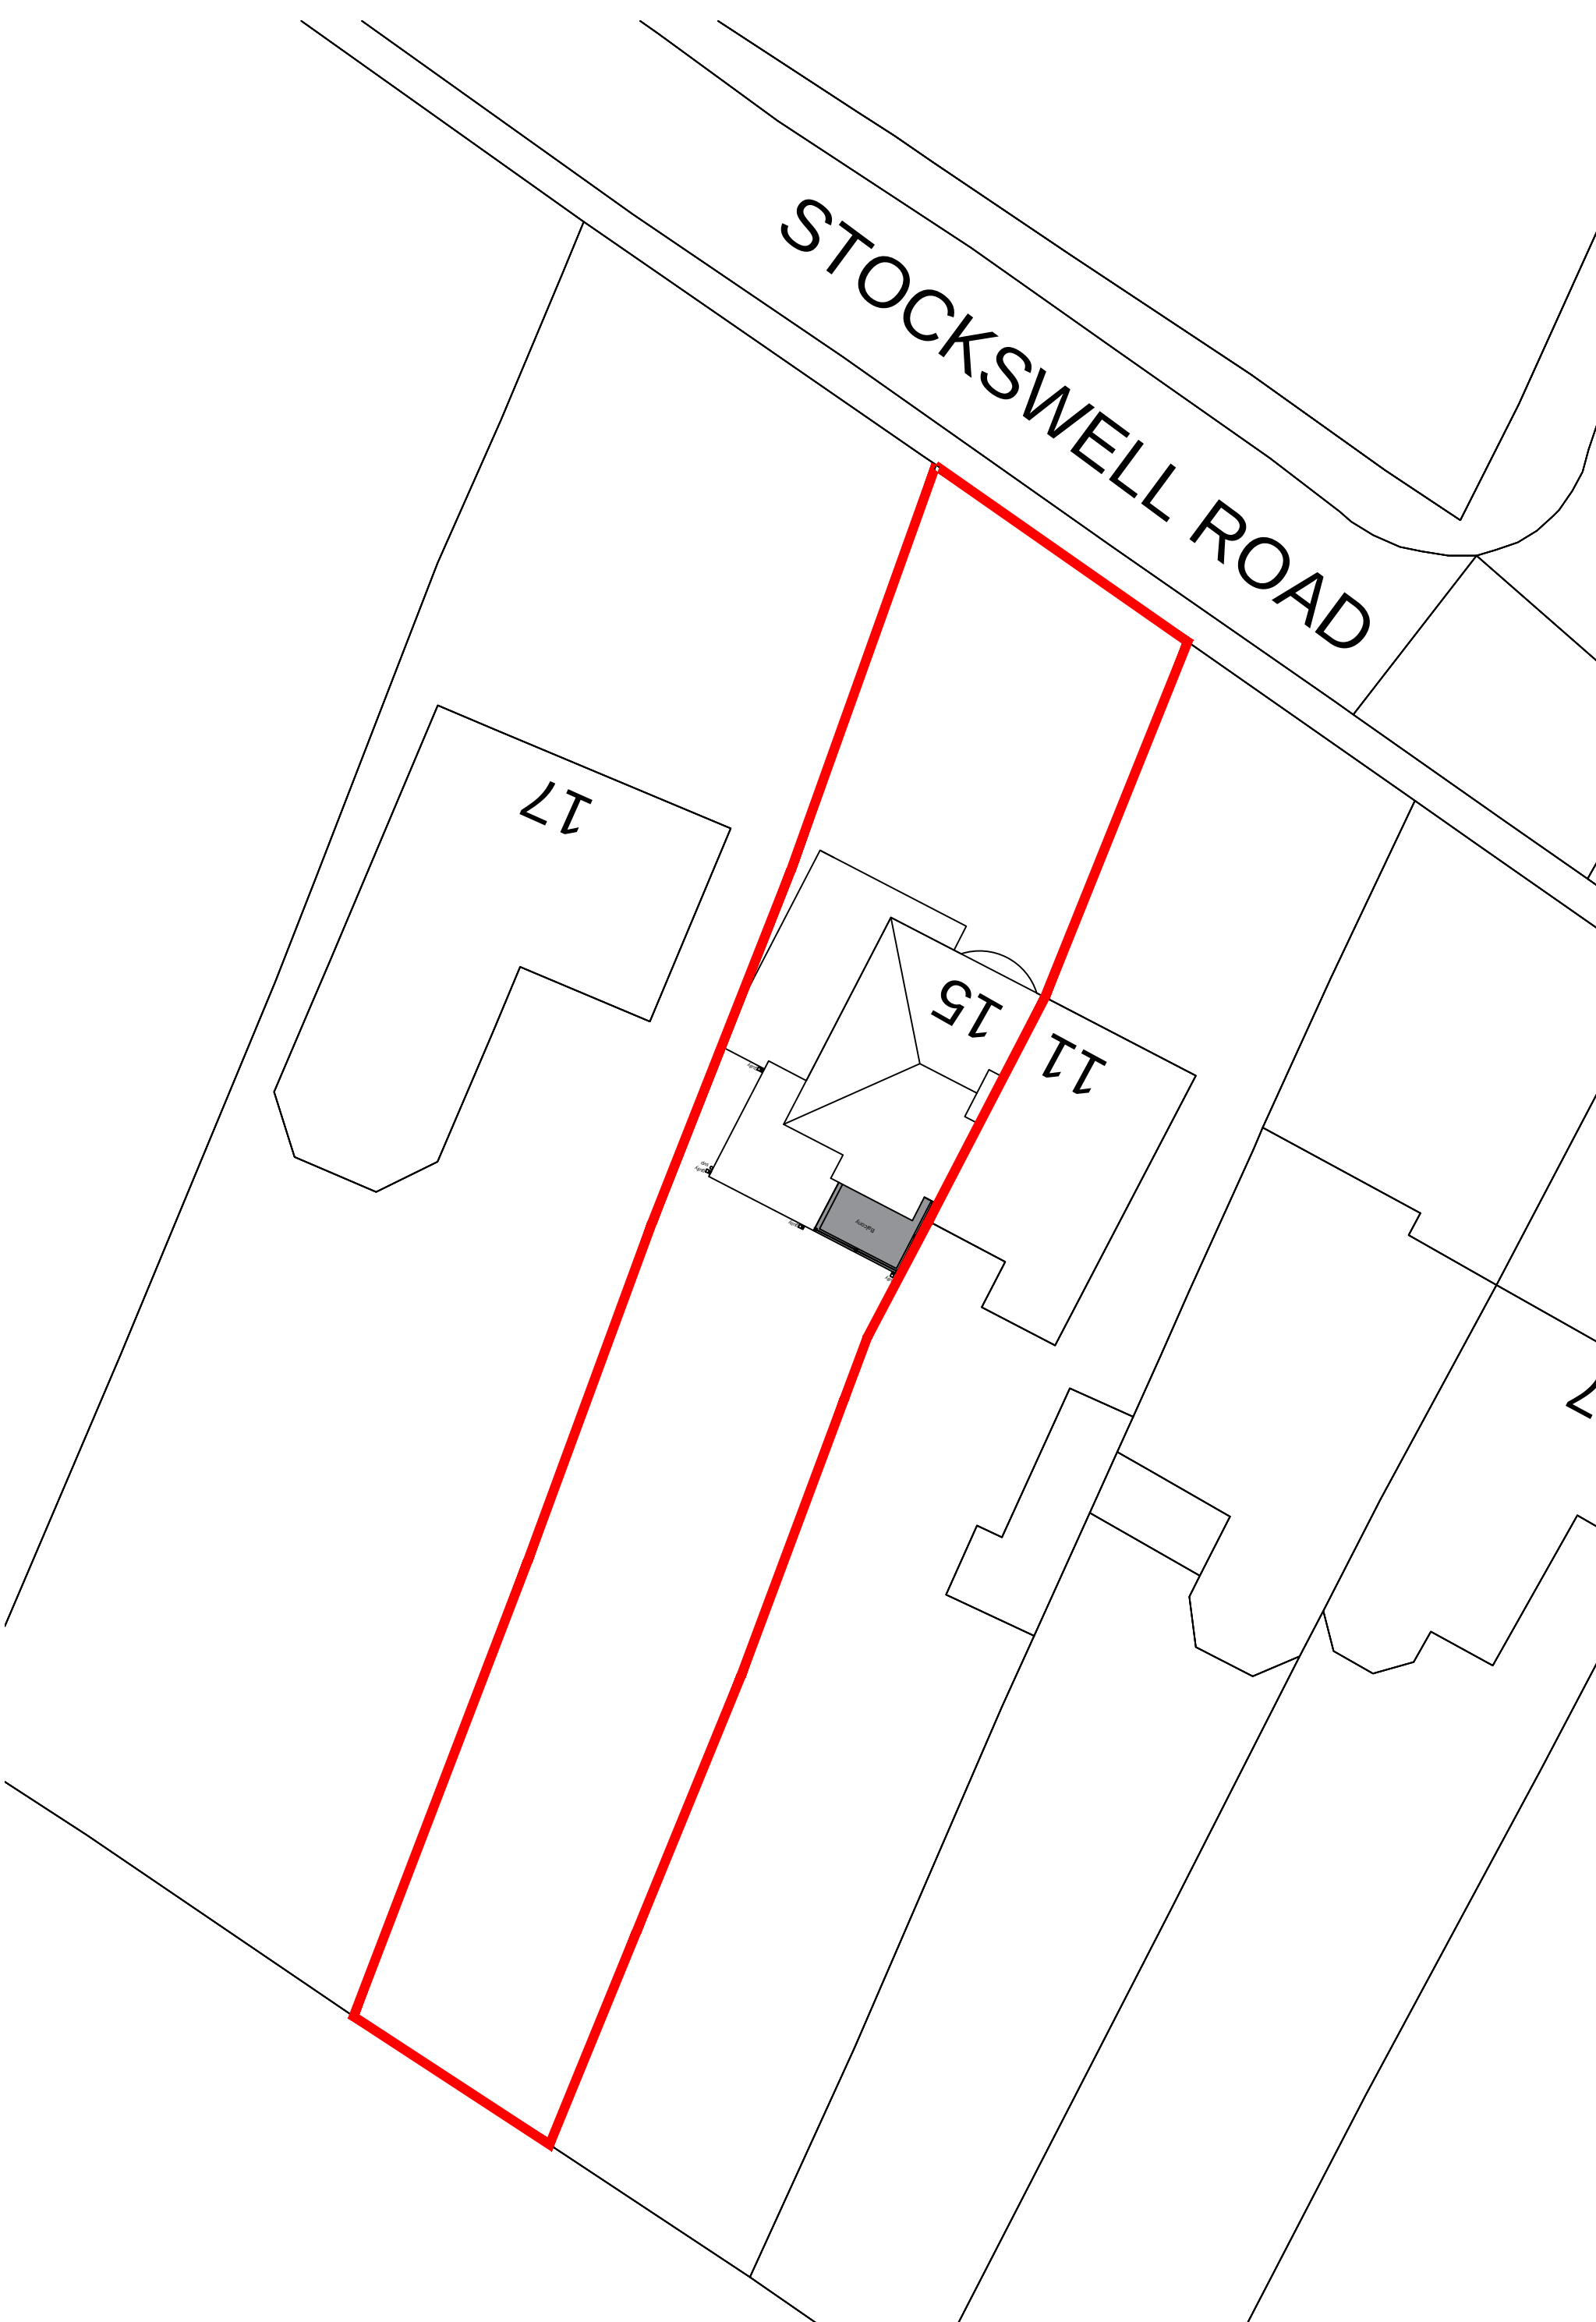

Site Plan 1:200

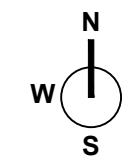

HOLLYCREST, 15 STOCKSWELL ROAD, WIDNES, WA8 4PH

This drawing is the copyrighted. Contractors must check all dimensions on site.		
Rev	Date	Description
A	28.04.22	Client amendments - layout alterations
B	20.05.22	Client amendments - flat roof added
C	31.05.22	Client amendments - balcony added
D	26.08.22	Client amendments - balcony removed & Juliet balcony added

job	Hollycrest, 15 Stockswell Road, Widnes, WA8 4PH	
title	Proposed Plans & Elevations	

Carla Barrow		
date	04/22	
scale	1:100 1:50 @ A1	
revision	A	B

drawing no	02	
	C	D