


(measured in metres)

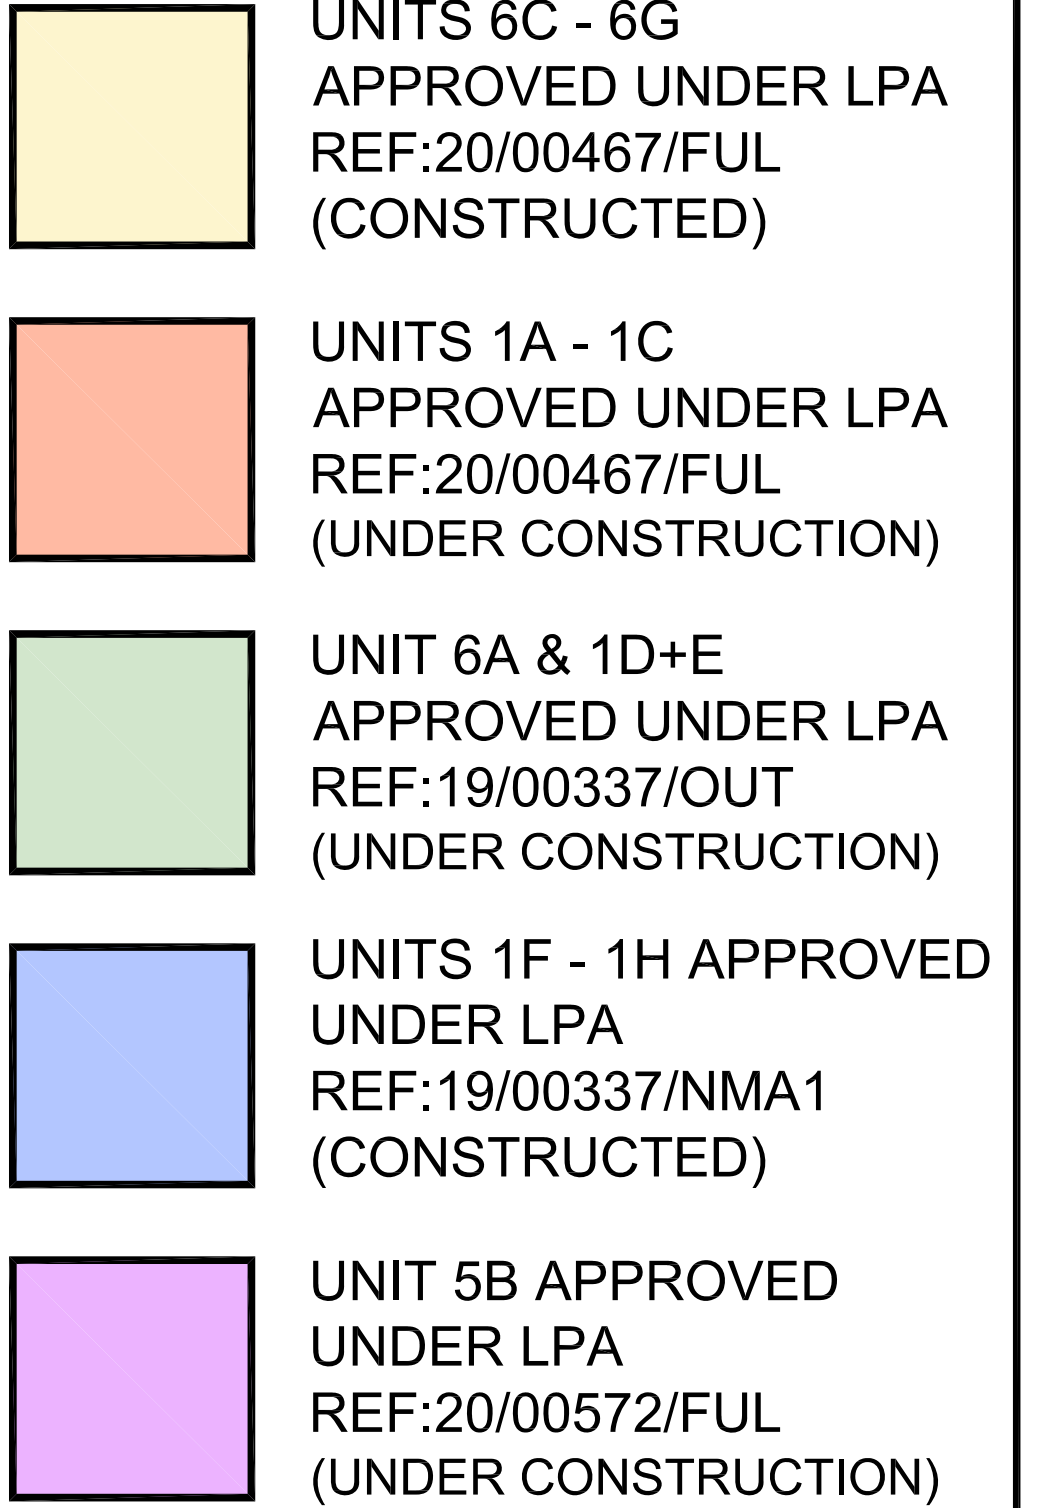

REV	DESCRIPTION	DATE
-----	-------------	------

EMERSON HOUSE, HEYES LANE,
ALDERLEY EDGE,
CHESHIRE SK9 7LF
Tel: (01625) 588400. Fax: (01625) 588276

Orbit

developments

location

ACADEMY BUSINESS PARK
LEES ROAD KNOWSLEY L33 7SA

title PROPOSED SITE PLAN (1250) Units 6B Drive-thru Restaurant
--

scale 1:1250 @ A1	ref t.l.h.	checked	date 06.07.23
----------------------	---------------	---------	------------------

drawing no. 1373-PL-2003