


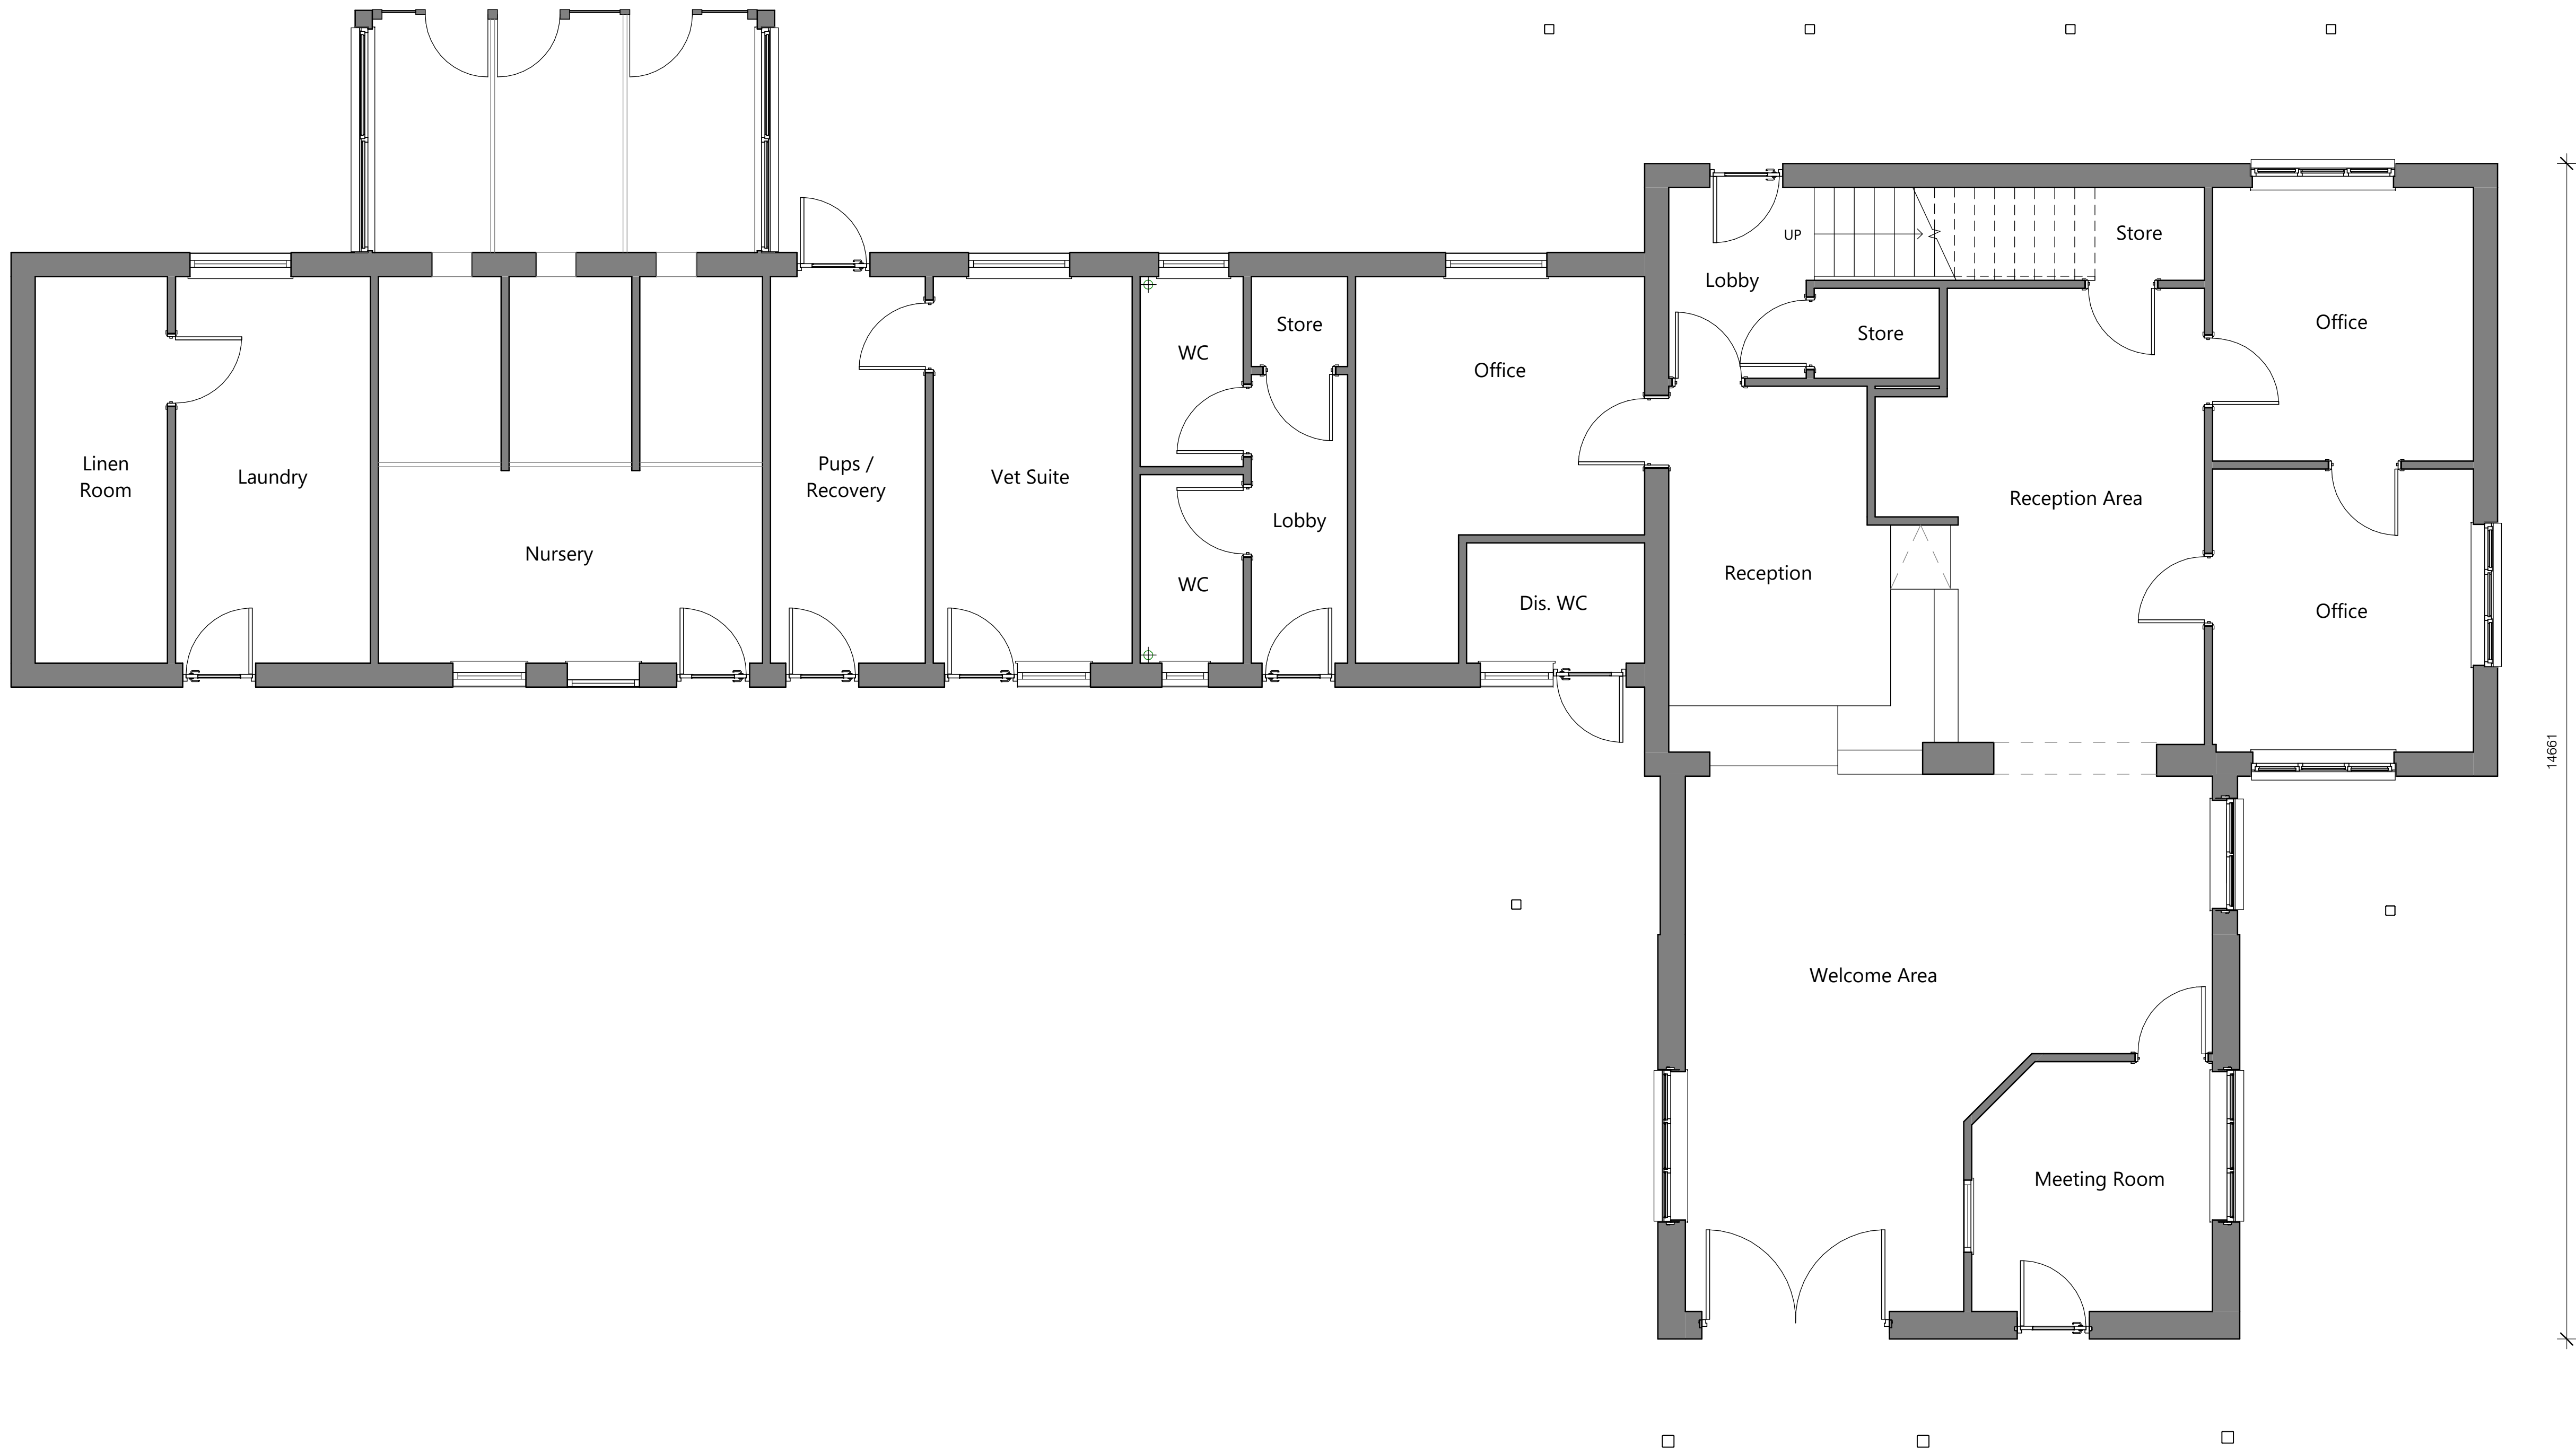

0.5 0 0.5 1 1.5 2 2.5
SCALE 50
1: m

This drawing must not be scaled.
Figured dimensions and levels to be used.
Any inaccuracies must be notified to the architect.
Detail drawings and large scale drawings take
precedence over smaller drawings.

Rev: A Overall dimensions added to drawing - JS

03.10.23 Chk'd:

A1

THIS DRAWINGS IS COPYRIGHT ©

STATUS
S2 - Issued for Information

powelldobson
ARCHITECTS

Cardiff, Swansea, London t +44 (0)33 33 201 001 www.powelldobson.com @PDArchitects

Contract: Existing Reception Building
Dogs Trust Merseyside
Title: Existing Ground Floor Plan

Scale: 1 : 50
Date: 14.06.23
Drawn: PD
Checked: OSRH

PDA Job No: 22013	
PDA - E.RB- 00- DR- A - (05) 2000	REV A
ORIGINATOR VOLUME LEVEL TYPE ROLE CLASS NUMBER	