


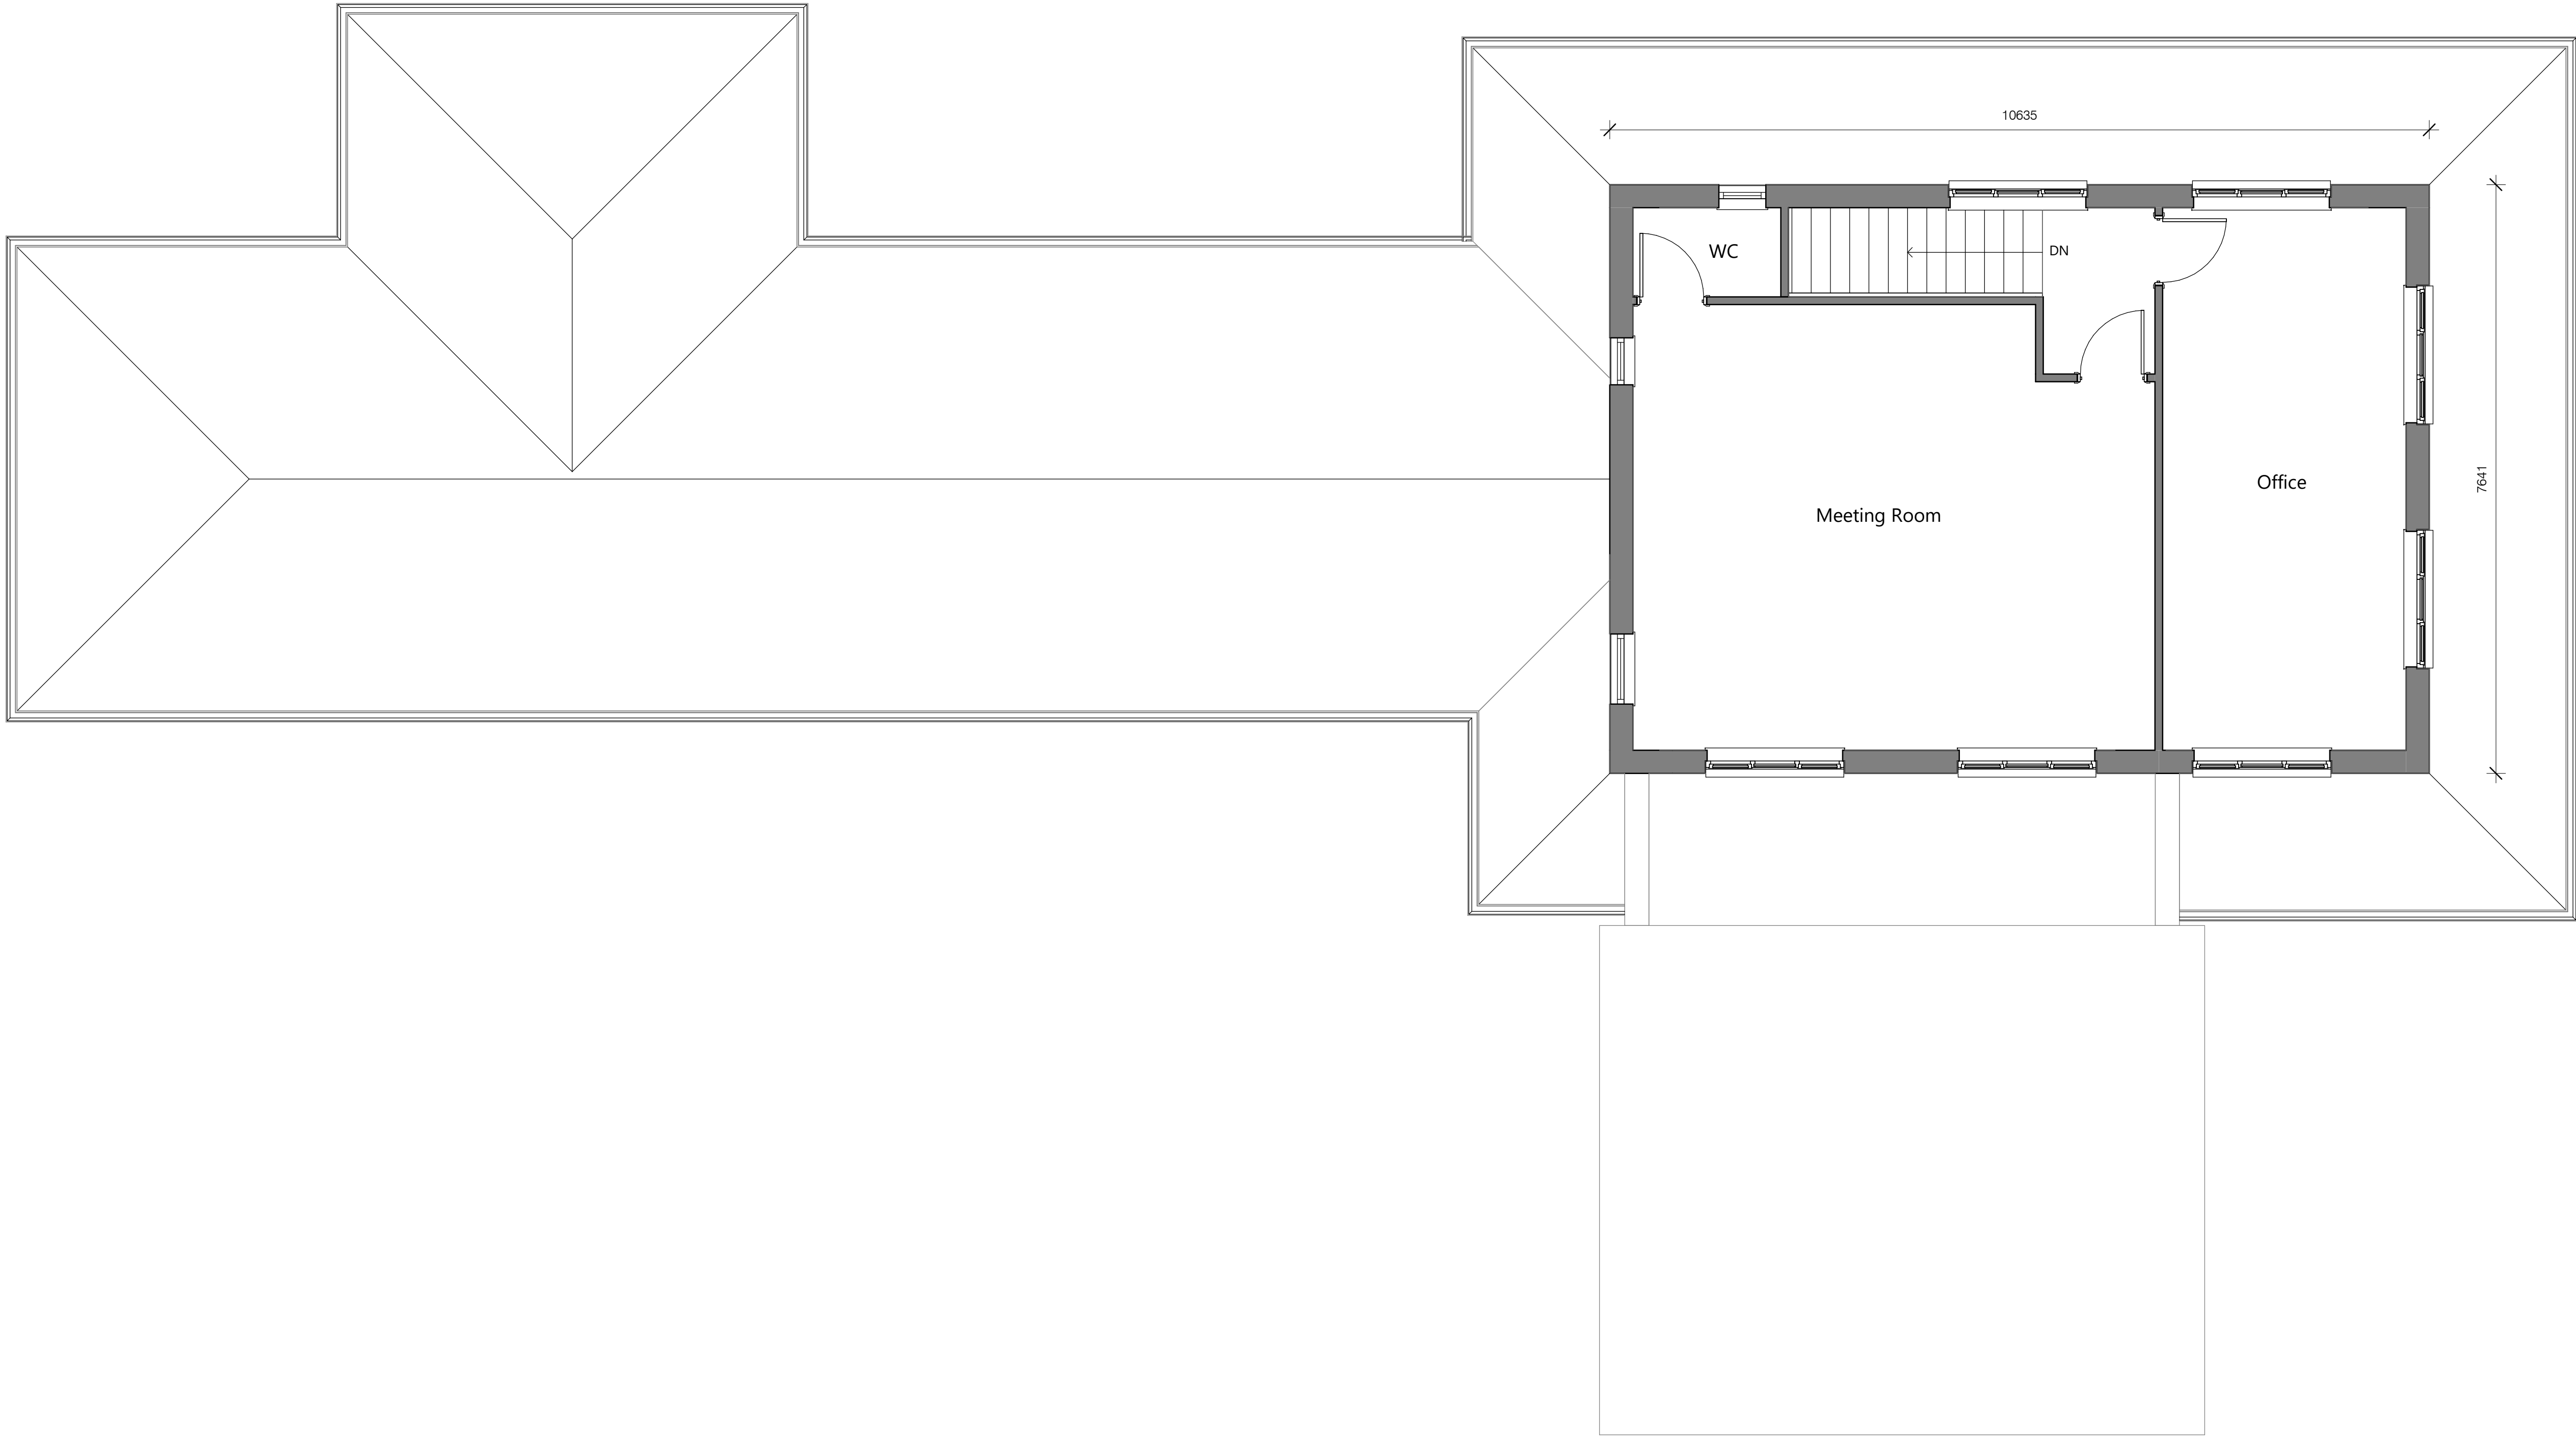

0.5 0 0.5 1 1.5 2 2.5
SCALE 50
1: m

This drawing must not be scaled.
Figured dimensions and levels to be used.
Any inaccuracies must be notified to the architect.
Detail drawings and large scale drawings take
precedence over smaller drawings.

Rev: A Overall dimensions added to drawing - JS

03.10.23 Chk'd:

A1

THIS DRAWINGS IS COPYRIGHT ©

STATUS
S2 - Issued for Information

Cardiff, Swansea, London
t +44 (0)33 33 201 001
www.powelldobson.com
@PDArchitects

PDA Job No: 22013			
PDA - E.RB- 01- DR- A - (05) 2001		REV A	
ORIGINATOR	VOLUME	LEVEL	TYPE
ROLE	CLASS	NUMBER	

Contract: Existing Reception Building
Dogs Trust Merseyside
Title: Existing First Floor Plan

Scale: 1 : 50
Date: 14.06.23
Drawn: PD
Checked: OSRH