


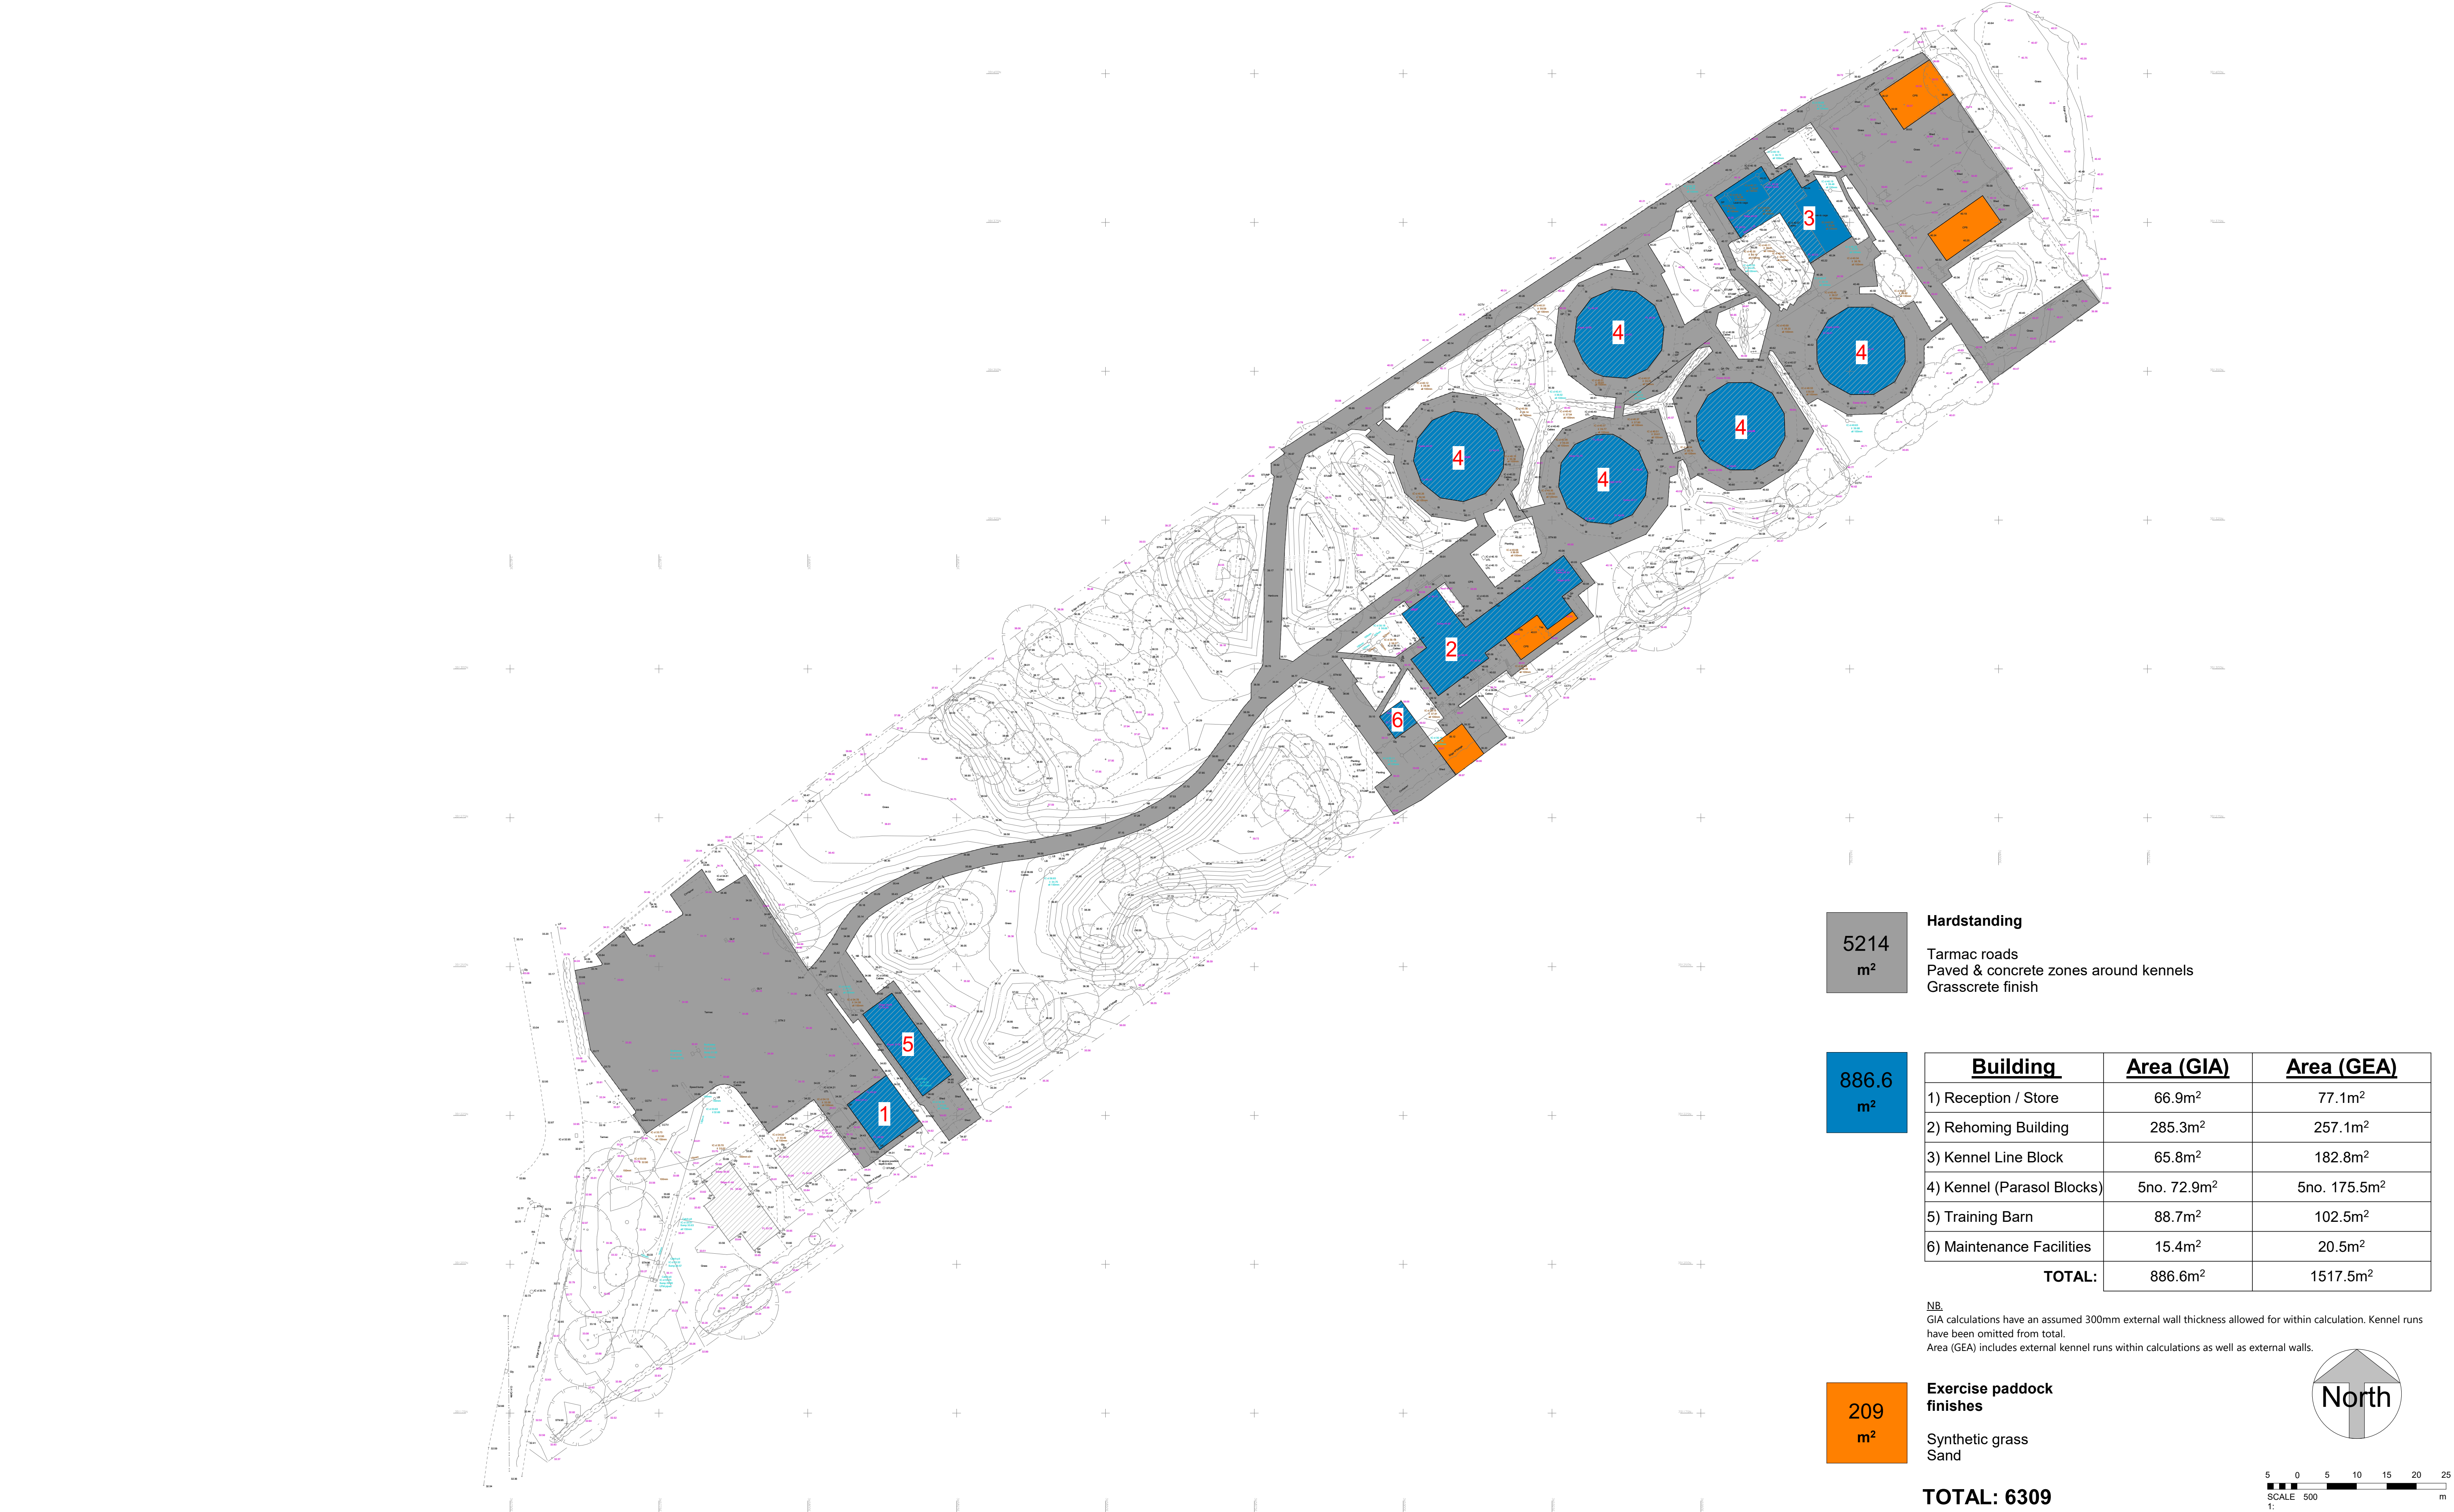

5214
m²

Hardstanding
Tarmac roads
Paved & concrete zones around kennels
Grasscrete finish

886.6
m²

Building	Area (GIA)	Area (GEA)
1) Reception / Store	66.9m ²	77.1m ²
2) Rehoming Building	285.3m ²	257.1m ²
3) Kennel Line Block	65.8m ²	182.8m ²
4) Kennel (Parasol Blocks)	5no. 72.9m ²	5no. 175.5m ²
5) Training Barn	88.7m ²	102.5m ²
6) Maintenance Facilities	15.4m ²	20.5m ²
TOTAL:	886.6m²	1517.5m²

NB.
GIA calculations have an assumed 300mm external wall thickness allowed for within calculation. Kennel runs have been omitted from total.
Area (GEA) includes external kennel runs within calculations as well as external walls.

209
m²

Exercise paddock finishes
Synthetic grass
Sand

TOTAL: 6309

This drawing must not be scaled.
Figured dimensions and levels to be used.
Any inaccuracies must be notified to the architect.
Detail drawings and large scale drawings take precedence over smaller drawings.

A1

THIS DRAWINGS IS COPYRIGHT ©

Rev:	Chk'd:
A	14.06.23
B	07.07.23
C	03.10.23

STATUS
S2 - Issued for Information

powelldobson
ARCHITECTS

Cardiff, Swansea, London 1 +44 (0)33 33 201 001 www.powelldobson.com @PDArchitects

Contract: Dogs Trust
Merseyside Rehoming Centre
Title: Site Plan - Allocated Area Comparison (Existing)

PDA Job No: 22013	
PDA - EX - 00 - DR - A - (90) 9100	REV C
ORIGINATOR	VOLUME
LEVEL	TYPE
ROLE	NUMBER

Scale: 1 : 500
Date: 06.01.23
Drawn: JS
Checked: OSRH