

THE BUILDING CONTRACTOR TO TAKE ALL SITE LEVELS AND DIMENSIONS AND TO DETERMINE THE GROUND/SITE CONDITIONS FOR THE BELOW FOUNDATIONS AND AGREE WITH BUILDING INSPECTOR. THE CONTRACTOR TO OBTAIN ALL APPROVALS FOR WORK CARRIED OUT AND TO PROVIDE A COMPLETION CERTIFICATE FROM THE LOCAL AUTHORITY. THE SUPERVISION OF THESE PLANS ON SITE IS THE RESPONSIBILITY OF THE CLIENT.

THIS PLAN IS PREPARED TO SATISFY THE REQUIREMENTS OF PLANNING AND BUILDING REGULATION CONSENTS. THE DESIGNER ACCEPTS NO RESPONSIBILITY FOR THE ACCURACY OF ANY DIMENSION OR OTHER MATERIAL SITE CONDITIONS. CONTRACTORS MUST CHECK ALL DETAILS ON SITE AND REPORT TO DAMIAN FIELD ARCHITECTS IF AN AMENDED PLAN OR AMENDED DETAIL IS REQUIRED.

REVISION	ISSUE	DATE
-	BUILDING REGULATIONS	13/06/22
A	PLANNING & LISTED BUILDING CONSENT	22/06/22

LEGEND

ELEVATION - DRAWING REFERENCE

SECTION - DRAWING REFERENCE

DETAIL LAYOUT - DRAWING REFERENCE

ASSEMBLY - DRAWING REFERENCE

STORE 3B002

ROOM NAME/ ROOM NO FOR FINISHES REFER TO SCHEDULE.

LEVEL

DOOR NO. FOR TYPE/ DETAIL REFERENCES REFER SCHEDULE

WINDOW NO. FOR TYPE/ DETAIL REFERENCES REFER SCHEDULE

GRID LINE REFERENCE

WALL TYPE/ DETAIL REFERENCE. REFER TO SPECIFICATION

WARDROBE NO. FOR TYPE/ DETAIL REFERENCE REFER SCHEDULE

PANEL NO. FOR TYPE/ DETAIL REFERENCES REFER SCHEDULE



HEAT DETECTOR

SMOKE DETECTOR

MAINS OPERATED SMOKE ALARMS & ALARM SYSTEM WITH A BATTERY BACK UP IS REQUIRED TO AT LEAST GRADE D CATEGORY LD3 STANDARD IN ACCORDANCE WITH BS 5839 PART 6:2004

NOTE:

ALL ELECTRICAL WORK COVERED BY PART P (ELECTRICAL SAFETY) MUST BE DESIGNED, INSTALLED, INSPECTED & TESTED BY A PERSON COMPETENT TO DO SO. THIS PERSON MUST BE REGISTERED WITH AN AUTHORISED SELF-CERTIFICATION SCHEME (eg BRE CERTIFICATION, BS, ELECSA, NICEIC OR HARP CERTIFICATION). PRIOR TO COMPLETION AN APPROPRIATE BS7471 ELECTRICAL INSTALLATION CERTIFICATE MUST BE PROVIDED BY THE COMPETENT PERSON.

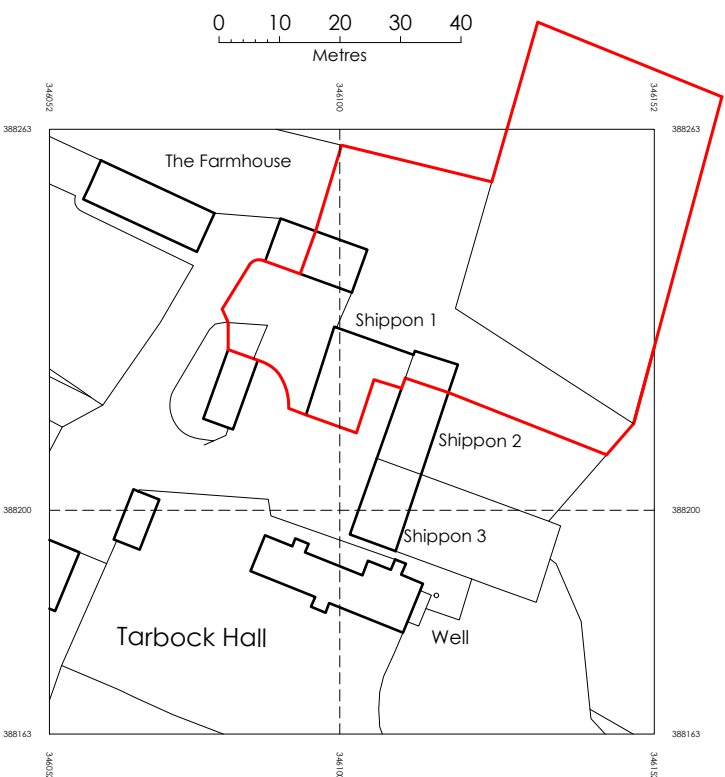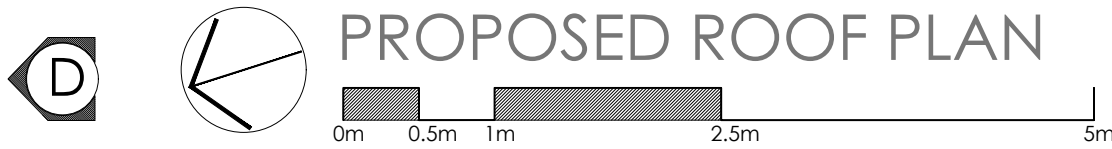

©Crown Copyright and database right 2022
Ordnance Survey License: 100048957
Reproduction in whole or part is prohibited without the prior permission of Ordnance Survey
Serial No. 239782

LOCATION PLAN scale 1: 1250

DAMIANFIELD
ARCHITECTS

Springwood House, 4 Rose Lane, Mossley Hill, Liverpool, L18 5ED
t 07950 830844 www.damianfieldarchitects.co.uk
RIBA Membership 09128282 ARB Registration 062412H

PROPOSED WORKS TO
Shippon 1
Ox Lane, Tarbock Hall Estate
Tarbock Green, Prescot, L35 1QA

TITLE
PROPOSED ROOF PLAN
GENERAL ARRANGEMENT
DRAWING NO.

PROJECT	TYPE	(CATEGORY)	NUMBER	REVISION
389	L	(27)	07	A

SCALE 1:50 @ A1

DATE 22/06/2022

DO NOT SCALE FROM THIS DRAWING
ANY DISCREPANCIES BETWEEN DRAWINGS OR BETWEEN DRAWINGS & ACTUAL SITE CONDITIONS SHOULD BE IMMEDIATELY BE BROUGHT TO THE ATTENTION OF THE ARCHITECTS.