



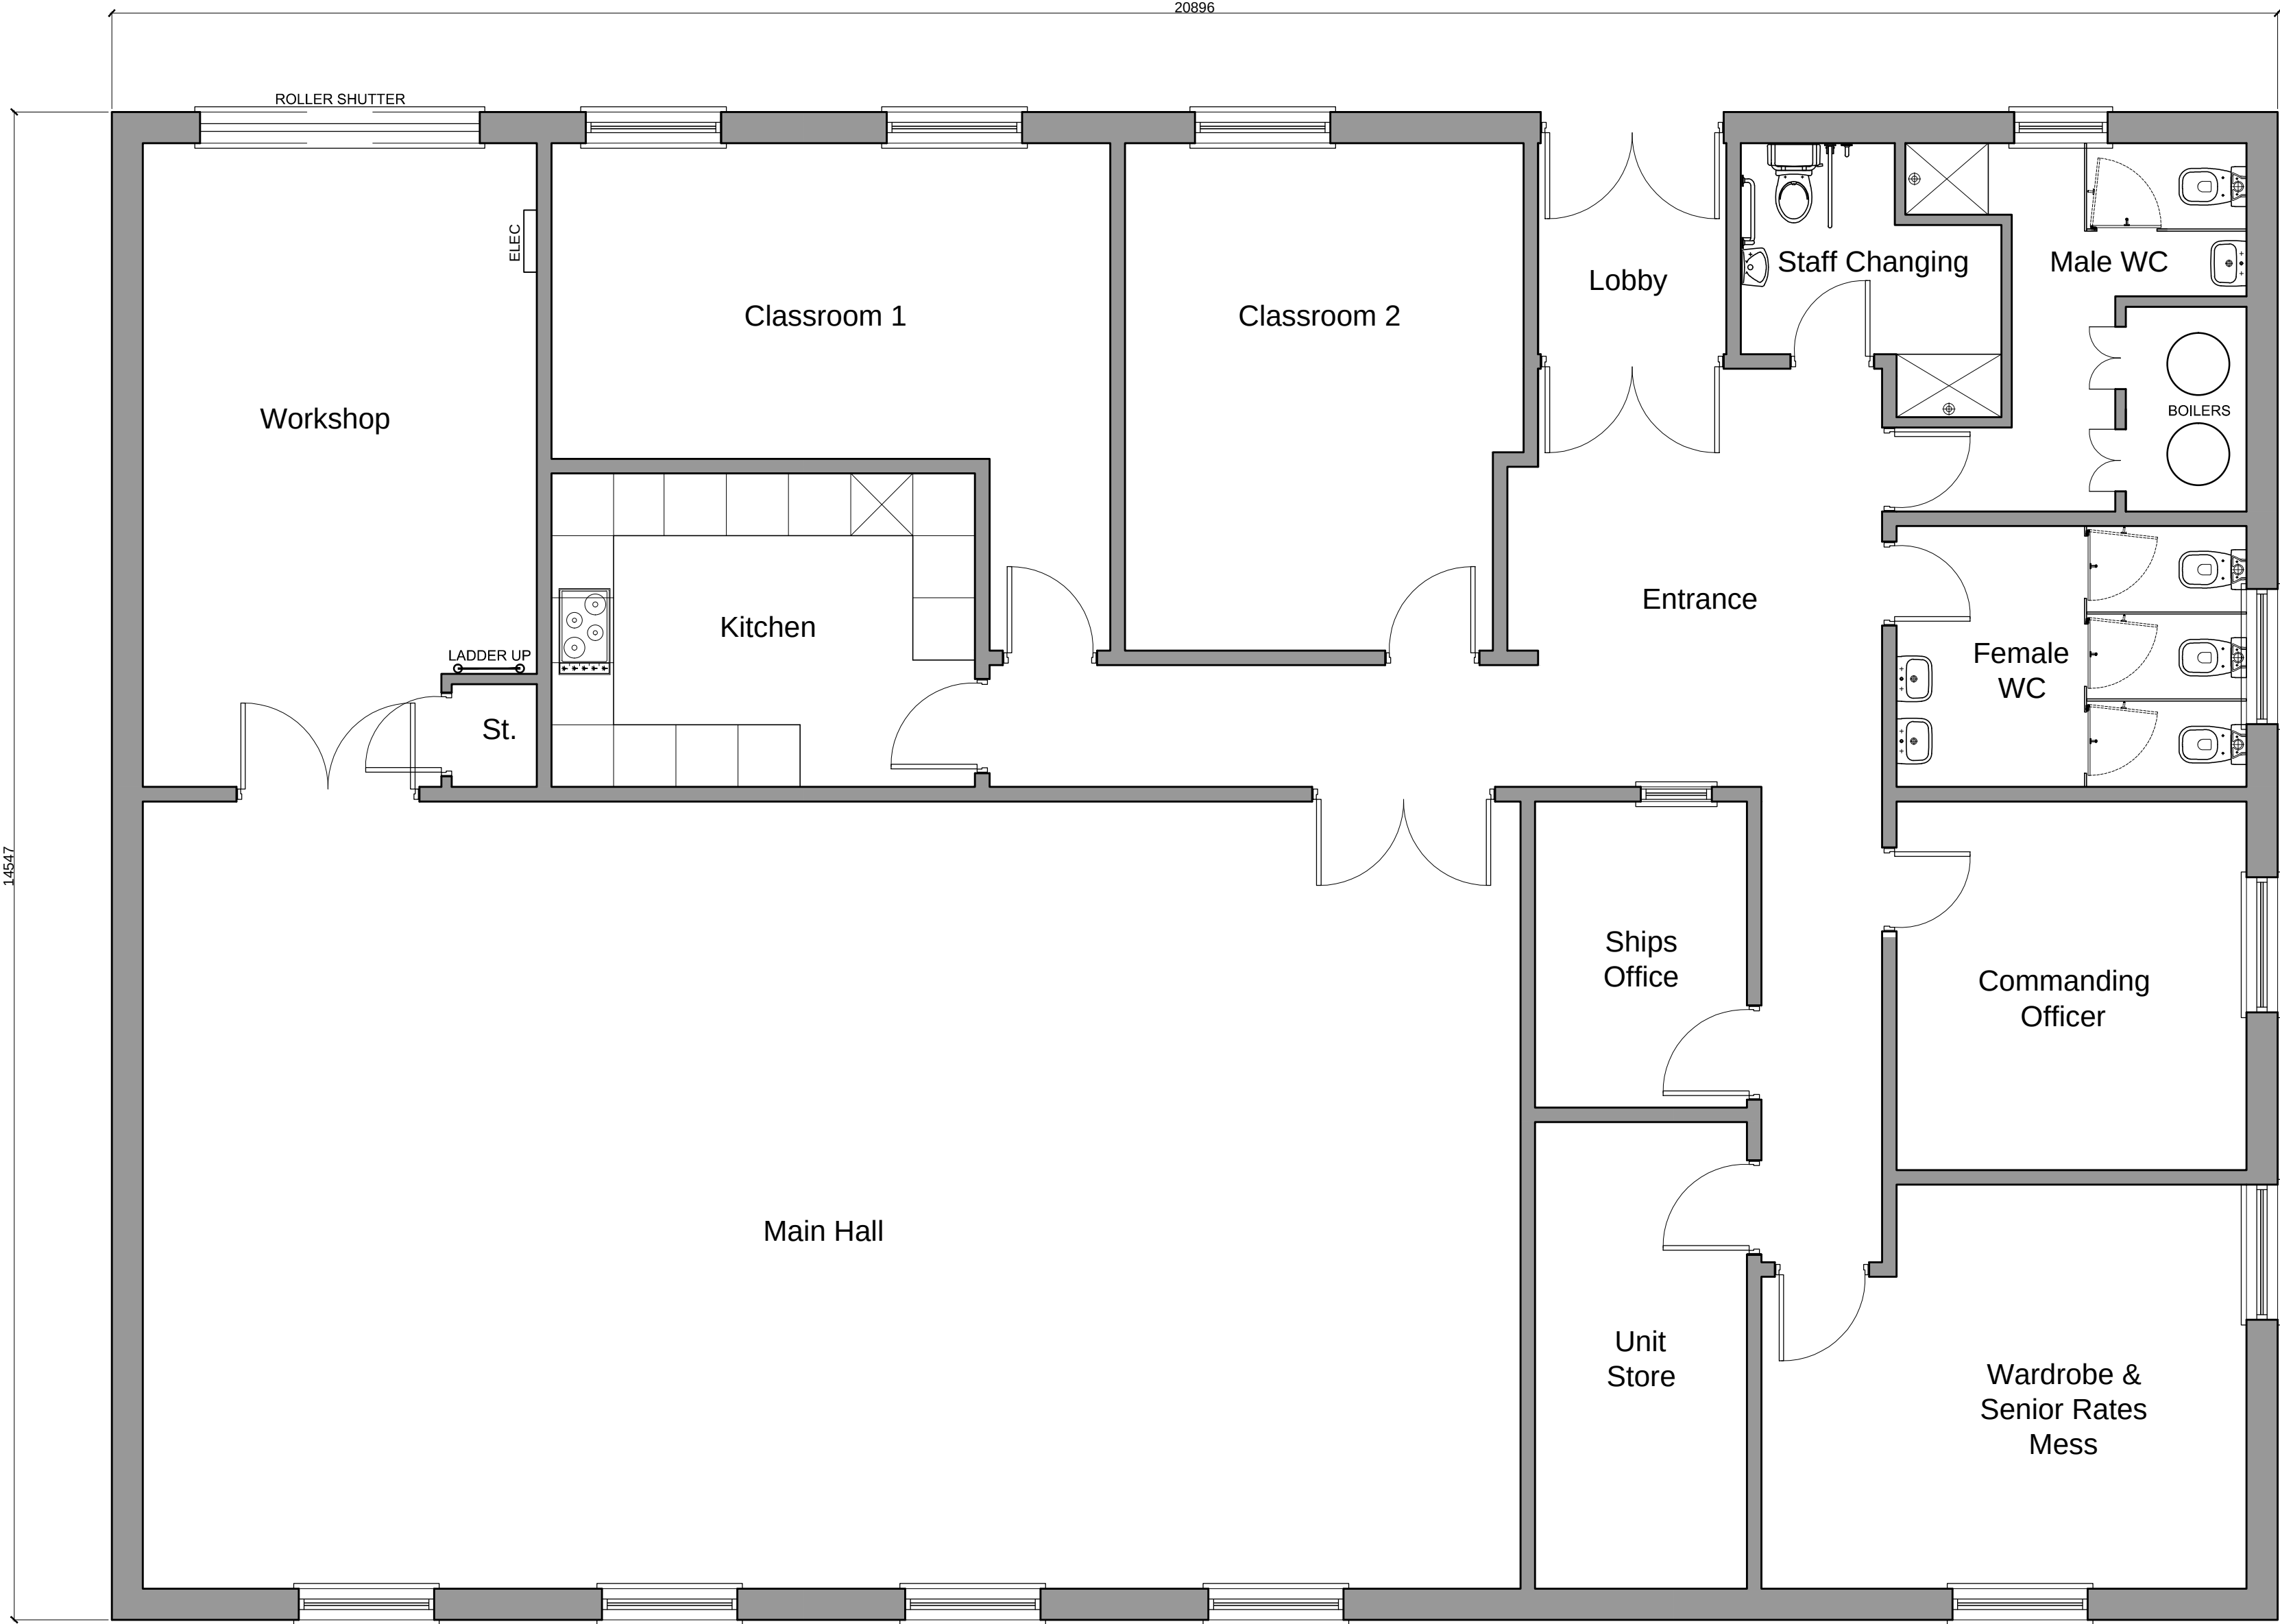



EXISTING & PROPOSED GROUND PLAN
Scale 1:50

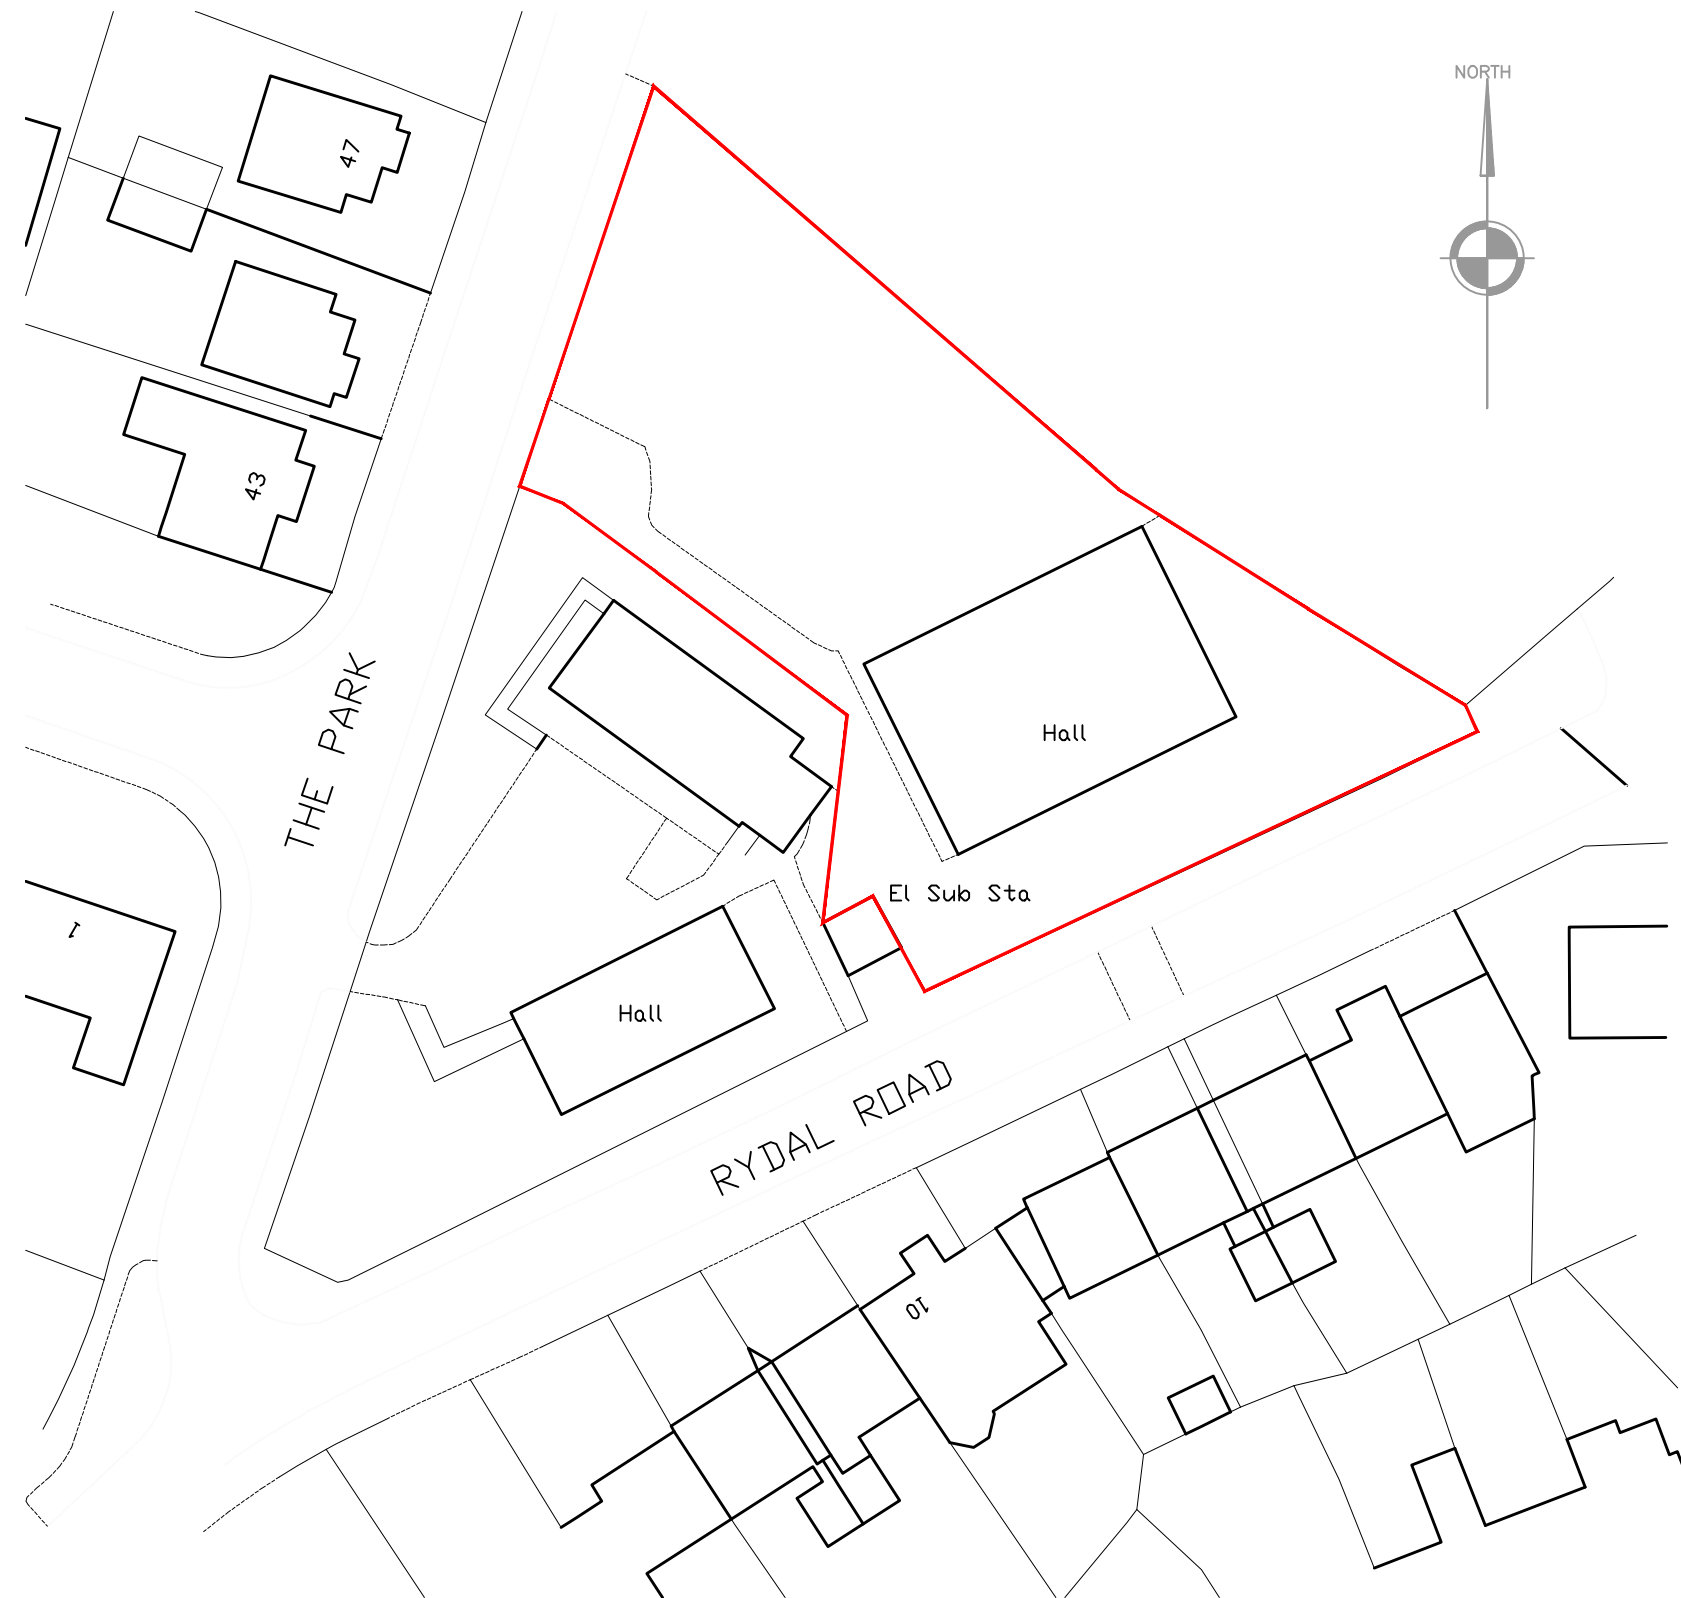

LOCATION PLAN
Scale 1:1250



EXISTING & PROPOSED SITE PLAN
Scale 1:200

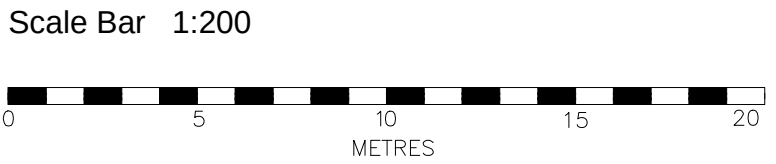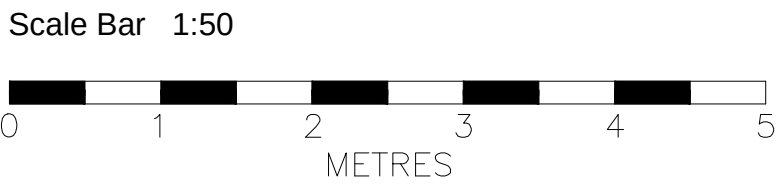

NOTES
All dimensions to be checked on site. Figured dimensions to be read in preference to scaled. Drawing author accepts no responsibility for any unauthorised amendments to the drawing and does not permit unauthorised copying of the drawing. This drawing is copyright and remains the property of drawing author unless otherwise agreed.



Version	Amendment	Drawn & Date	Checked & Date	Approved & Date
McGovern Architectural Design				
Telephone: 01753 296078 Email: McGovernArchitecturalDesign@hotmail.com				
Internal Project Number				
Client ARTS_EDUCATION				
Project Name HUYTON&ROBY_SEA_CADET_UNIT_THE_PARK_L36				
Drawing Title EXISTING&PROPOSED_PLANS				
Scale SHOWN	Original Size A1	*		
Date 28.07.22	Drawn MMC	Checked MMC	Approved	
Drawing Number				Status
PL_01				Revision