



NOTES  
All dimensions to be checked on site. Figured dimensions to be read in preference to scaled. Drawing author accepts no responsibility for any unauthorised amendments to the drawing and does not permit unauthorised copying of the drawing. This drawing is copyright and remains the property of drawing author unless otherwise agreed.

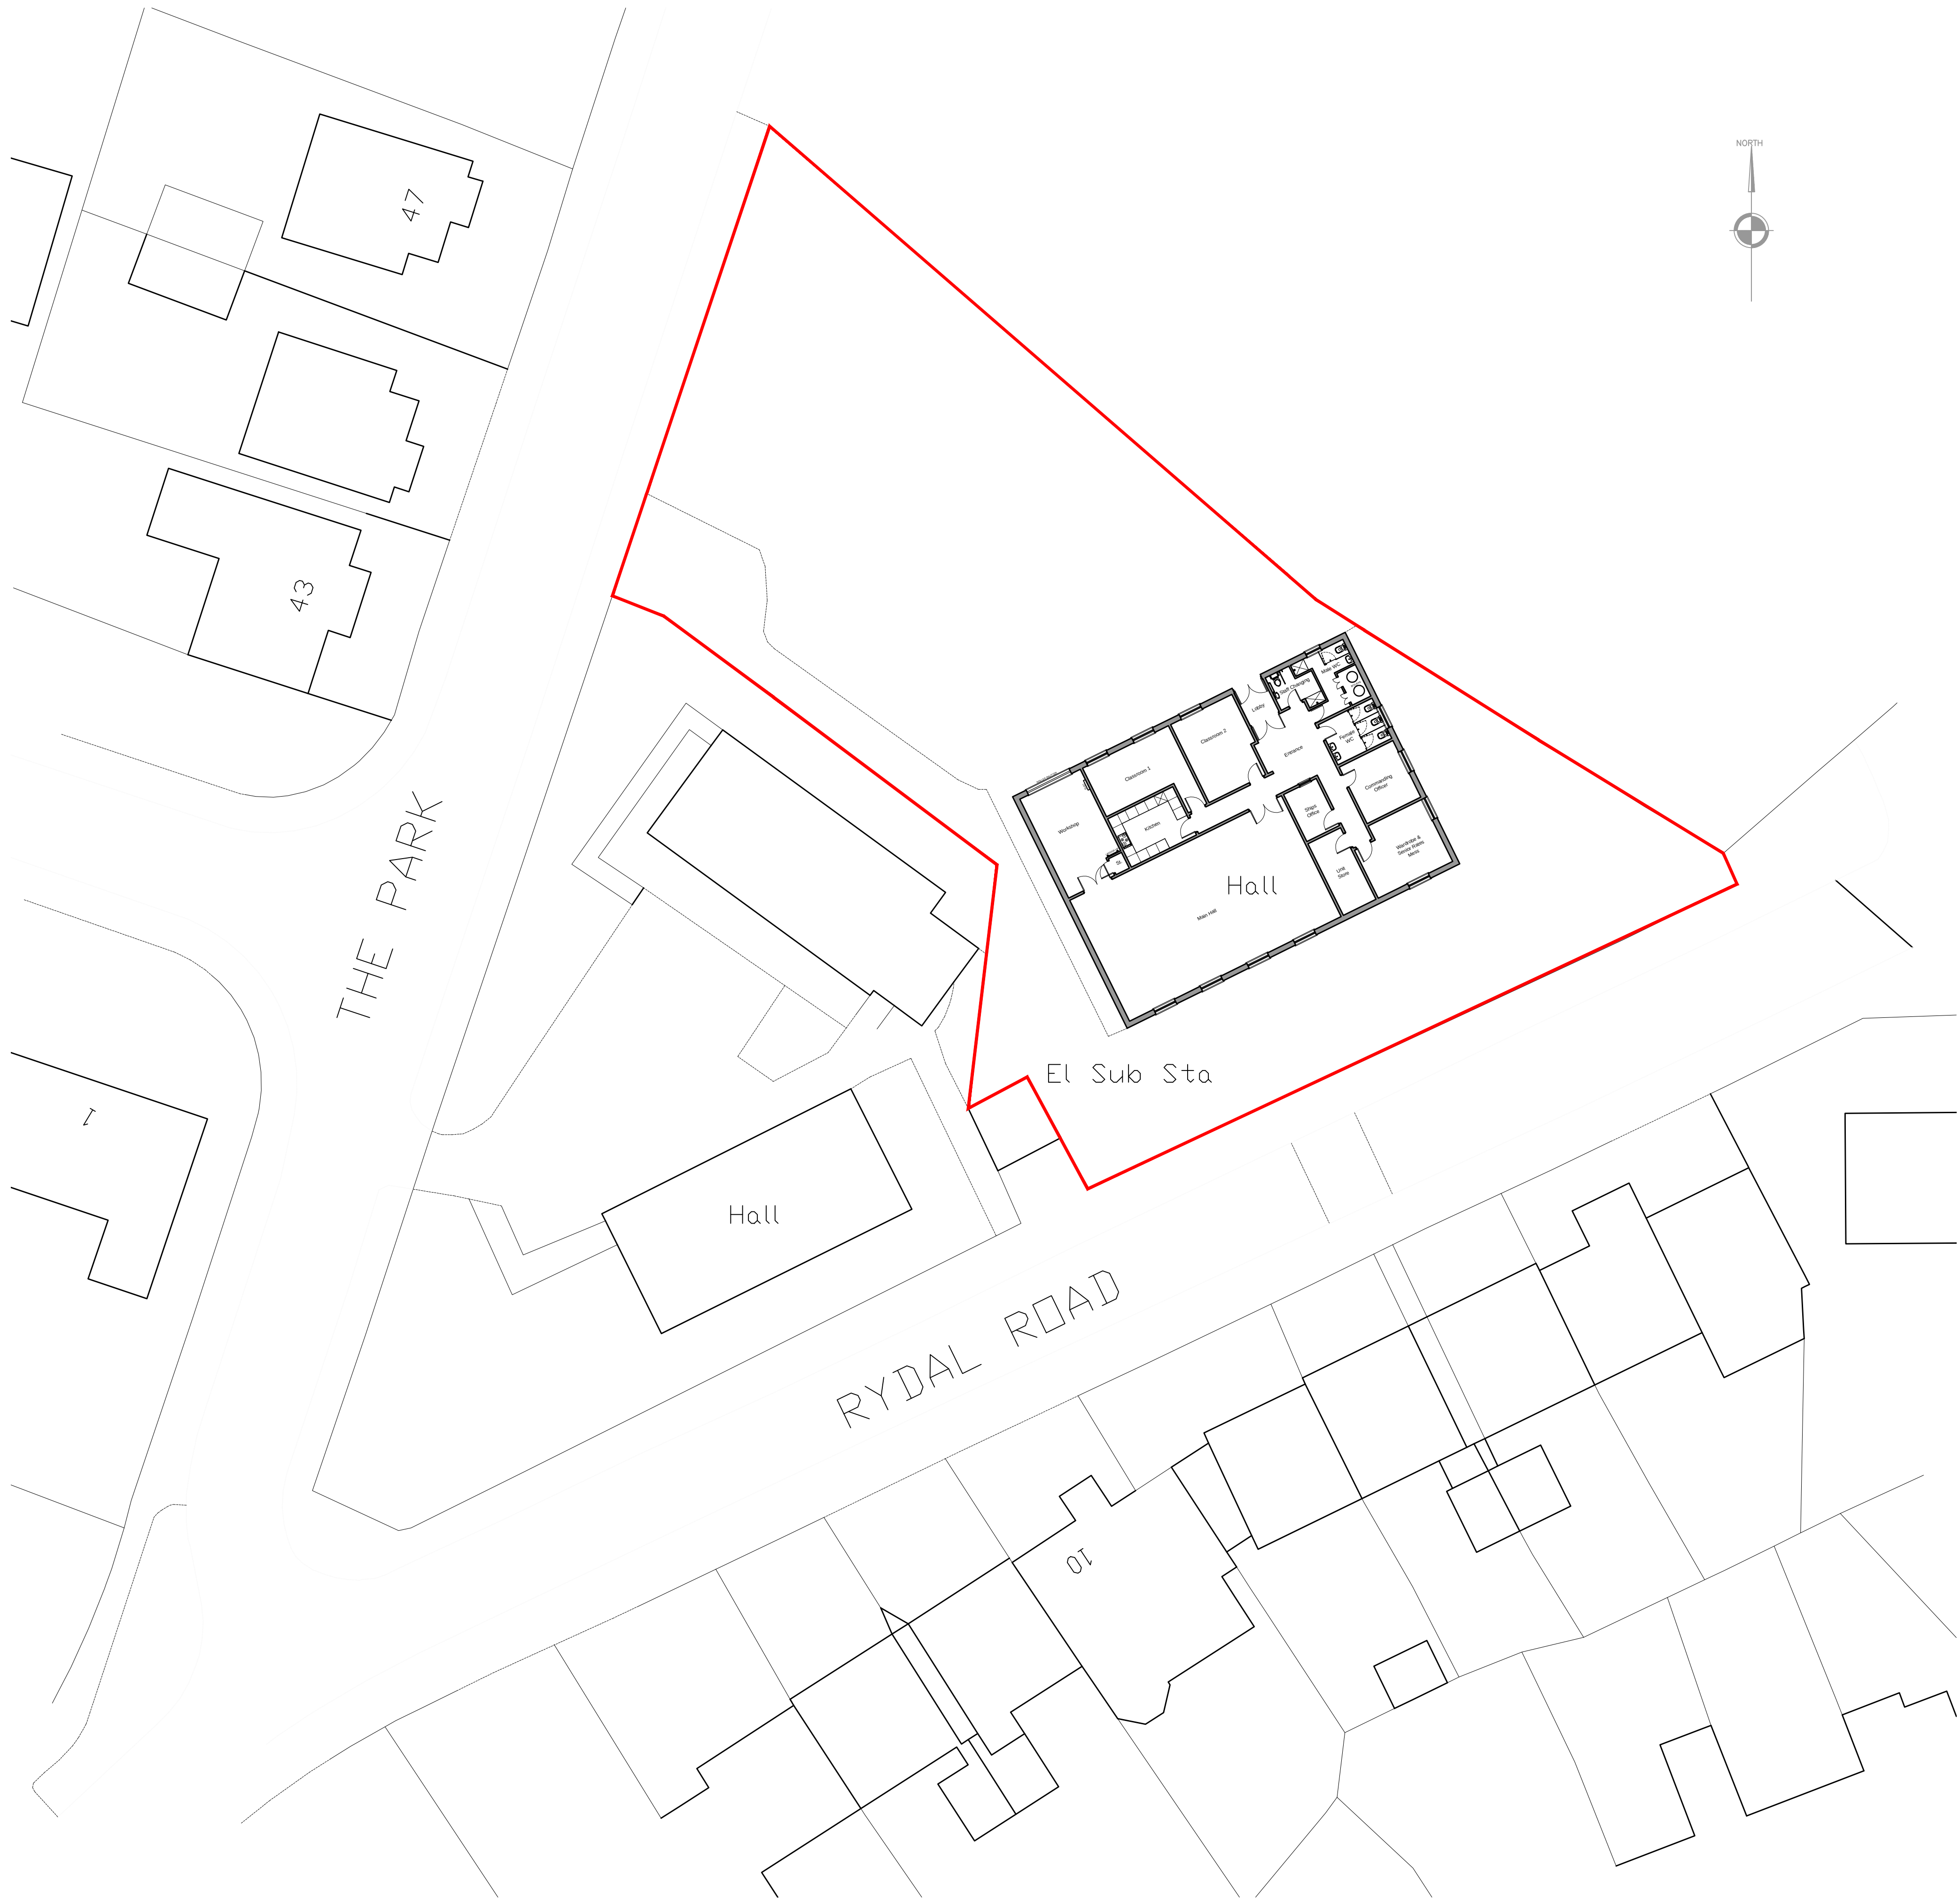


EXISTING & PROPOSED SITE PLAN  
Scale 1:200

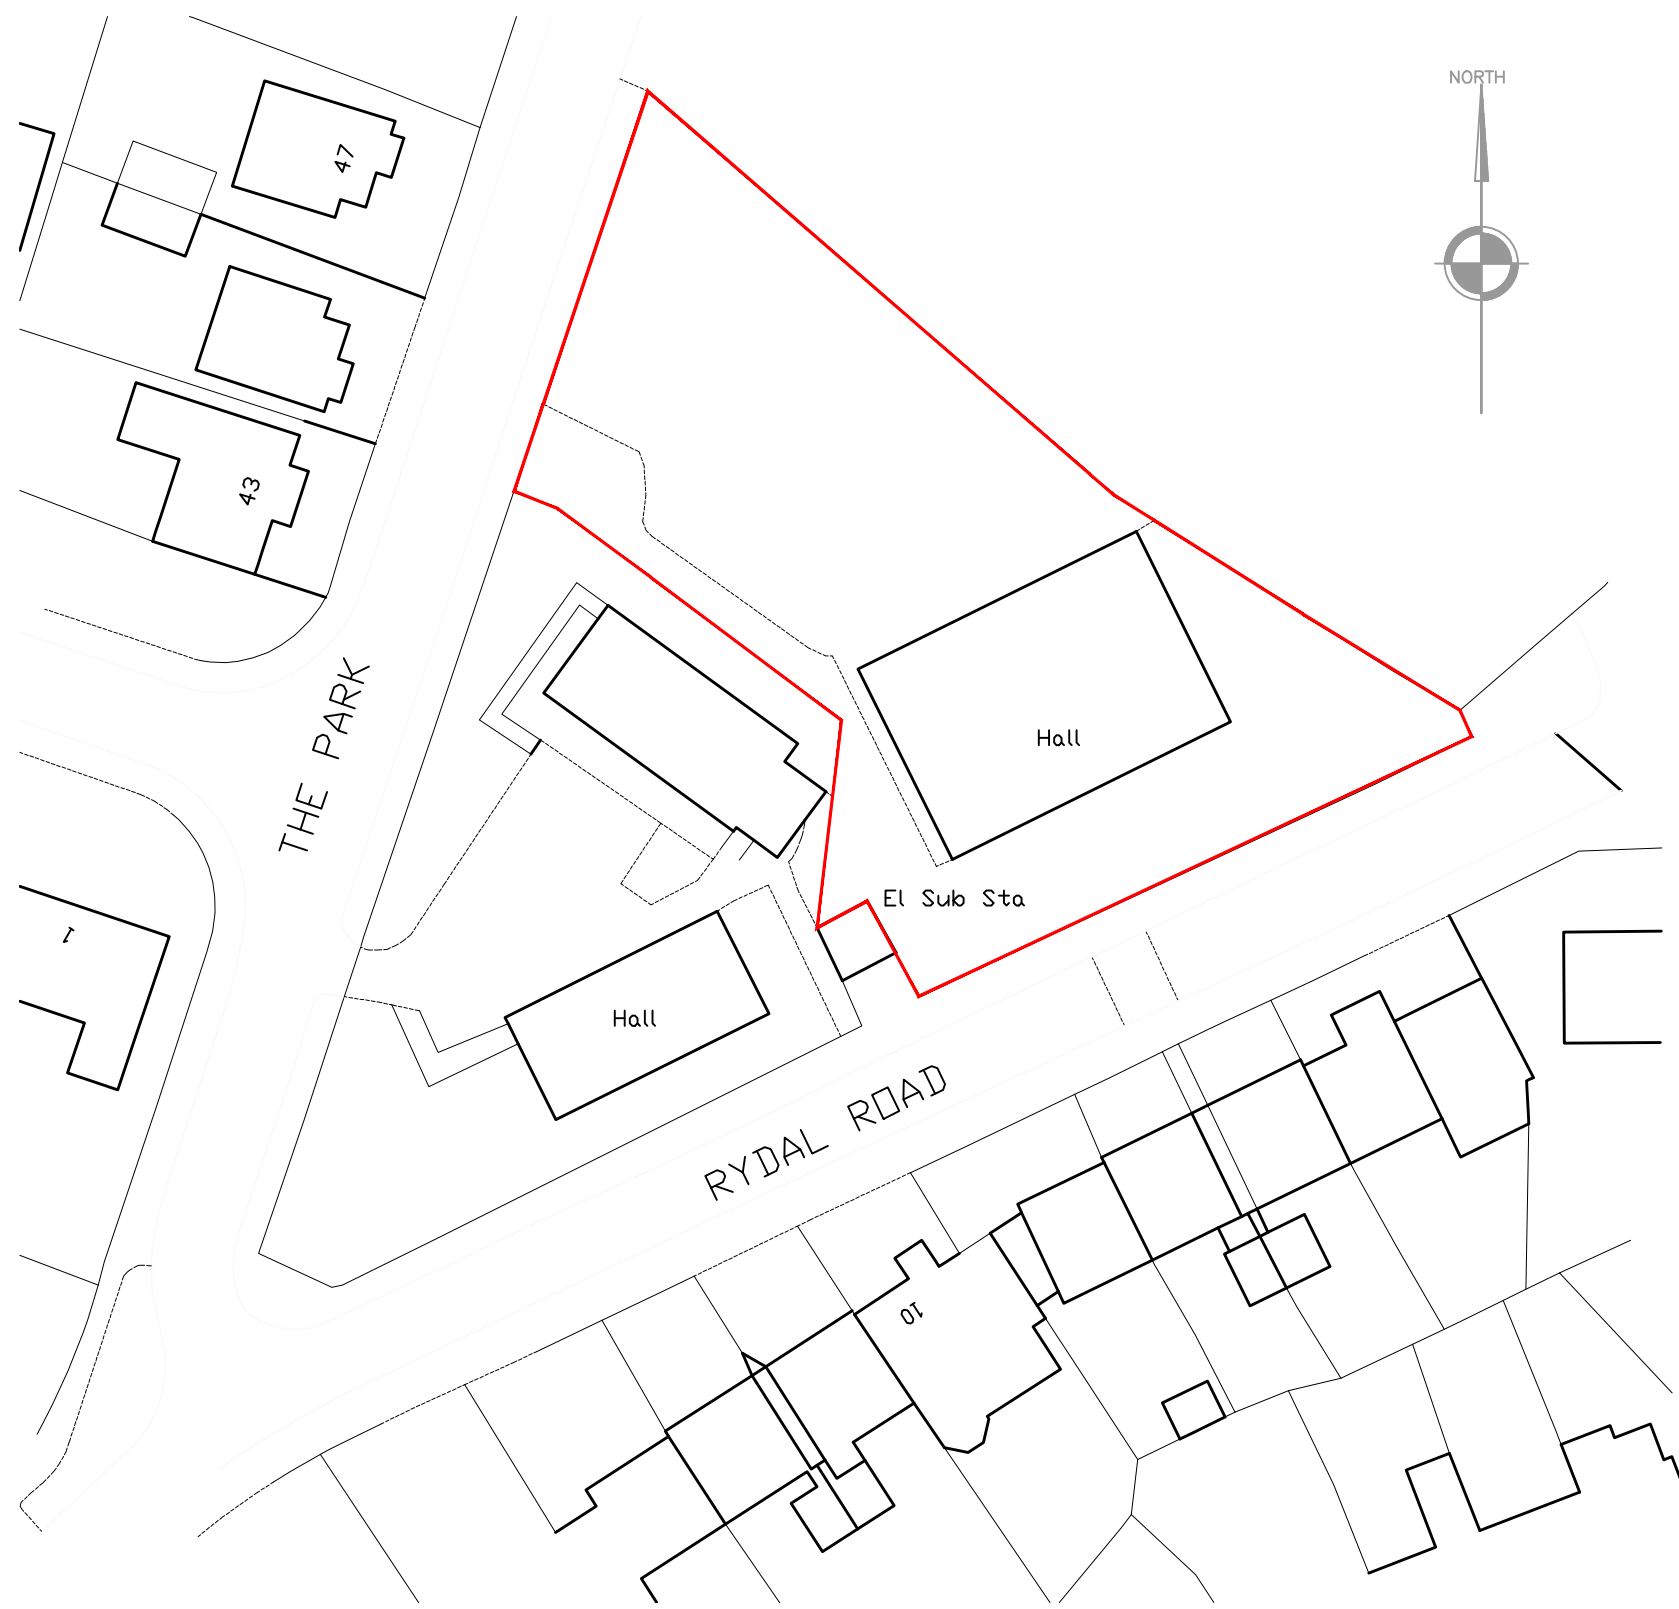

LOCATION PLAN  
Scale 1:1250

Scale Bar 1:200

 

|                                                                           |                     |                |          |              |                |                 |
|---------------------------------------------------------------------------|---------------------|----------------|----------|--------------|----------------|-----------------|
| Version                                                                   |                     | Amendment      |          | Drawn & Date | Checked & Date | Approved & Date |
| McGovern Architectural Design                                             |                     |                |          |              |                |                 |
| Telephone: 01753296078<br>Email : McGovernArchitecturalDesign@hotmail.com |                     |                |          |              |                |                 |
| Internal Project Number                                                   |                     |                |          |              |                |                 |
| Client<br>ARTS_EDUCATION                                                  |                     |                |          |              |                |                 |
| Project Name<br>HUYTON&ROBY_SEA_CADET_UNIT_THE_PARK_L36                   |                     |                |          |              |                |                 |
| Drawing Title<br>EXISTING&PROPOSED_SITE_PLANS                             |                     |                |          |              |                |                 |
| Scale<br>SHOWN                                                            | Original Size<br>A1 | *              |          |              |                |                 |
| Date<br>28.07.22                                                          | Drawn<br>MMC        | Checked<br>MMC | Approved |              |                |                 |
| Drawing Number                                                            |                     |                |          |              |                | Status          |
| PL_02                                                                     |                     |                |          |              |                | Revision        |
|                                                                           |                     |                |          |              |                |                 |

PL\_02