
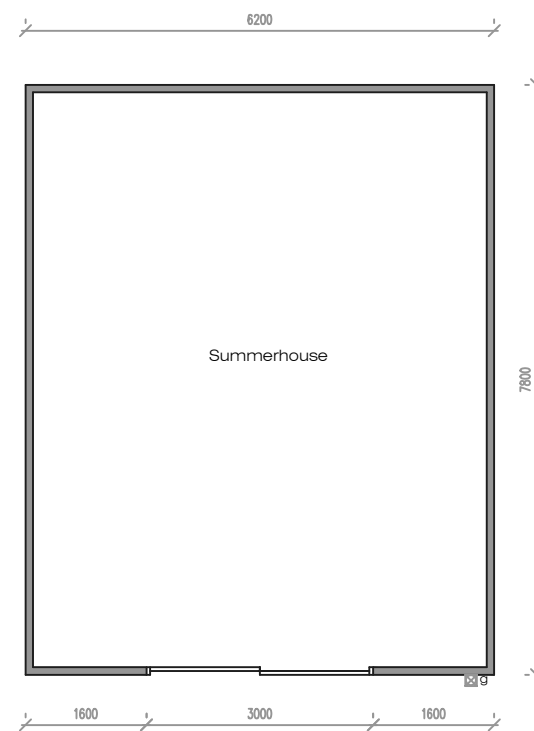


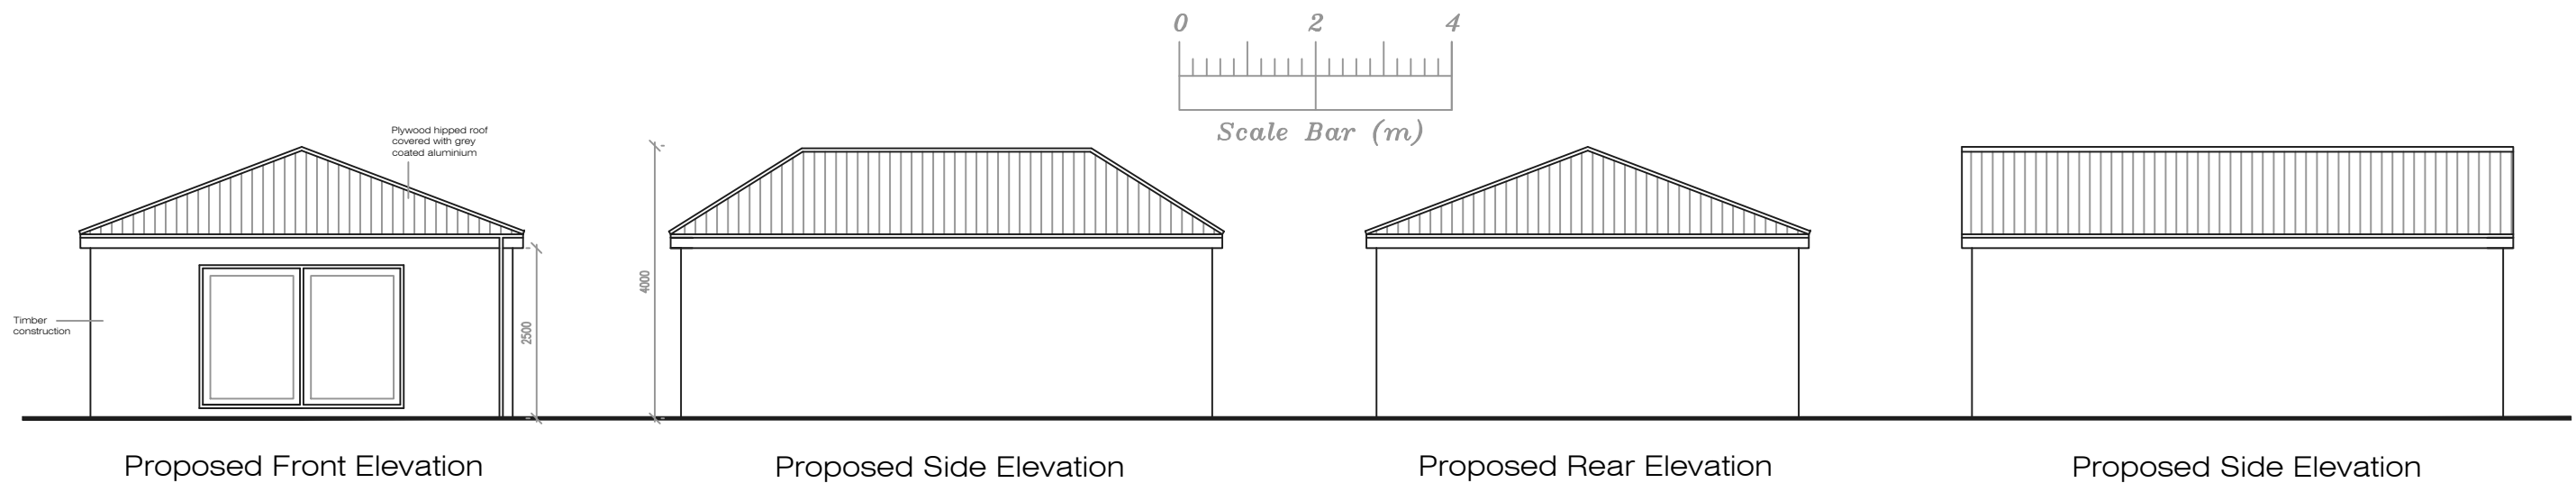

Proposed Floor Plan

Address 1 Sanbec Gardens, WA8		
Job Title Detached Timber Outbuilding		
Drawing title Proposed Plans		
date Feb' 22	scale 1:100 @ A3	dwg No. 002