



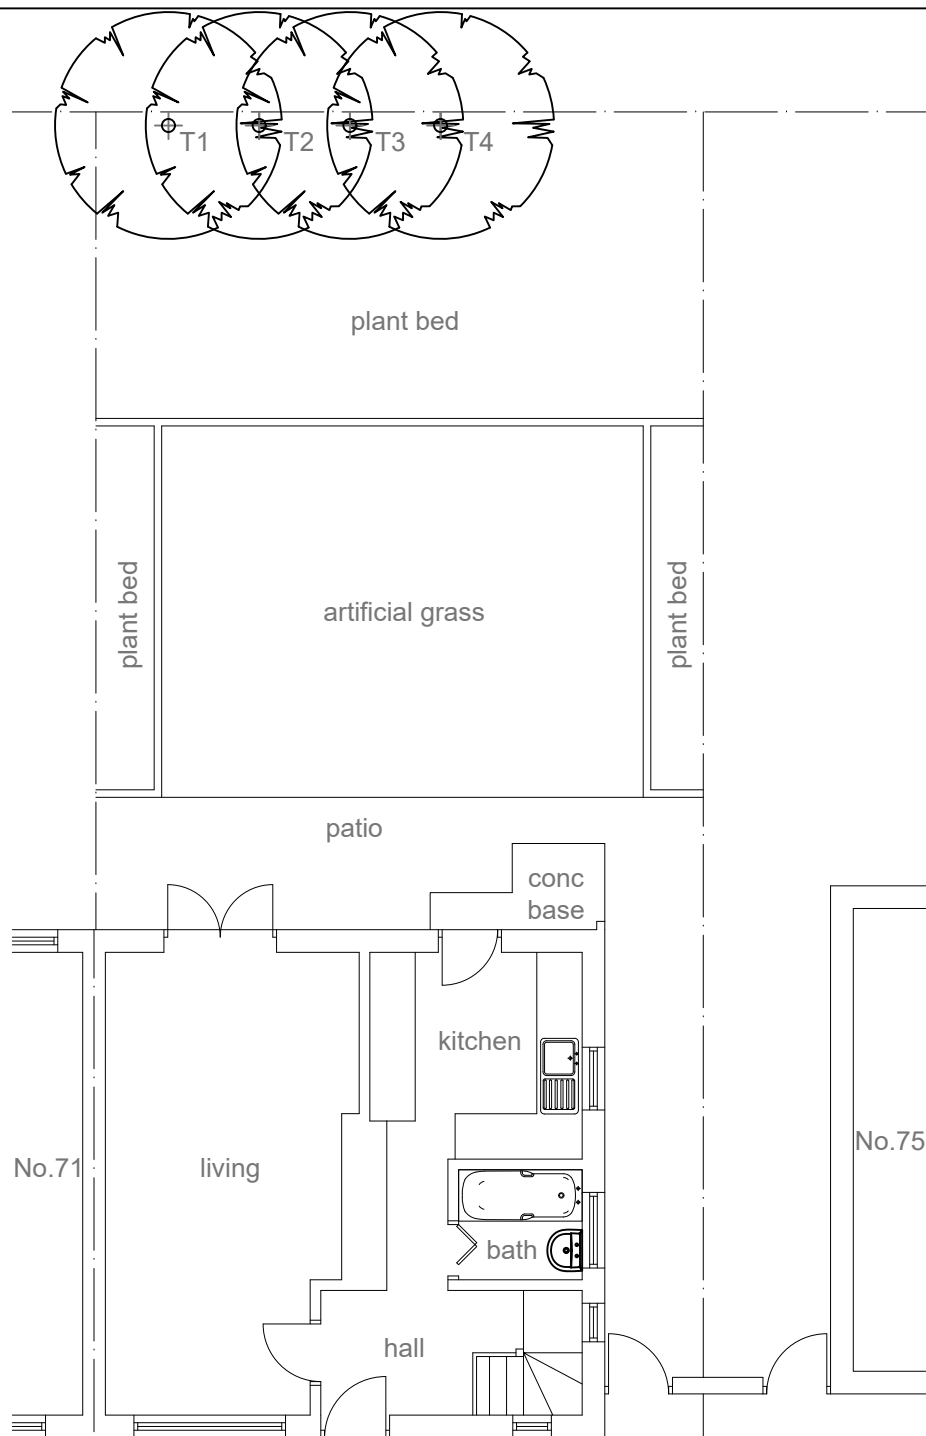



Existing ground floor and site plan @ 1:100 scale



Existing rear elevation @ 1:100 scale

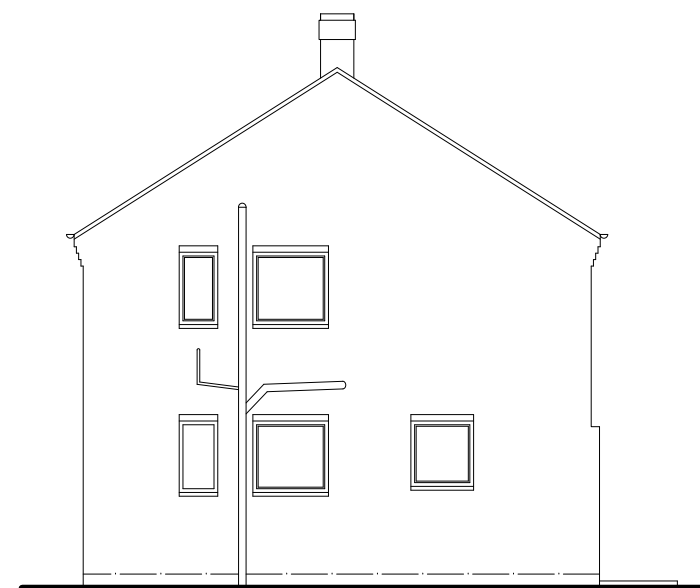

Existing side (nw) elevation @ 1:100 scale

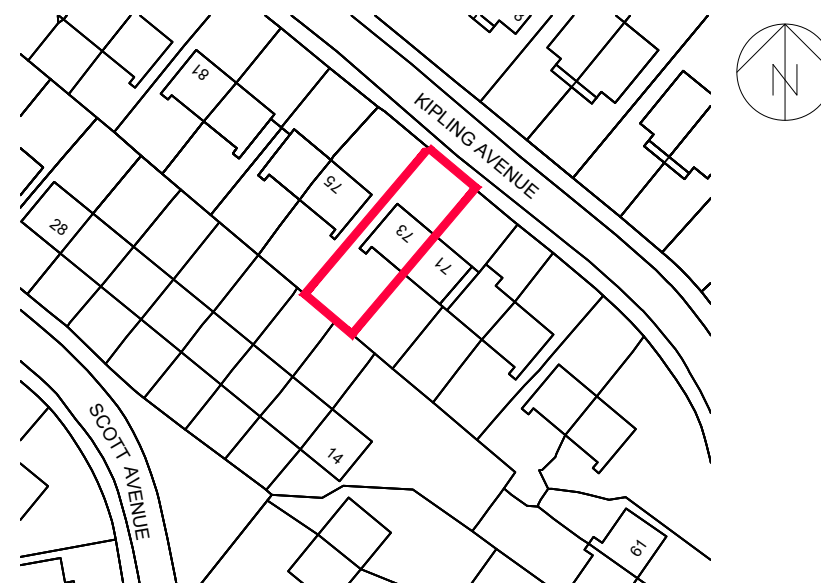 

Location Plan @ 1:1250 scale

Project:

PROPOSED SINGLE STOREY REAR
BEDROOM AND SHOWER ROOM
EXTENSION

at:

73 KIPLING AVENUE
HUYTON, L36 0TY

for:

Mstr. FRANKIE NILE

EXISTING LAYOUT & LOCATION PLAN

Scale:

1:100 & 1:1250

Date:

December 2024

Drawing Number:

179992-01

Revision: