


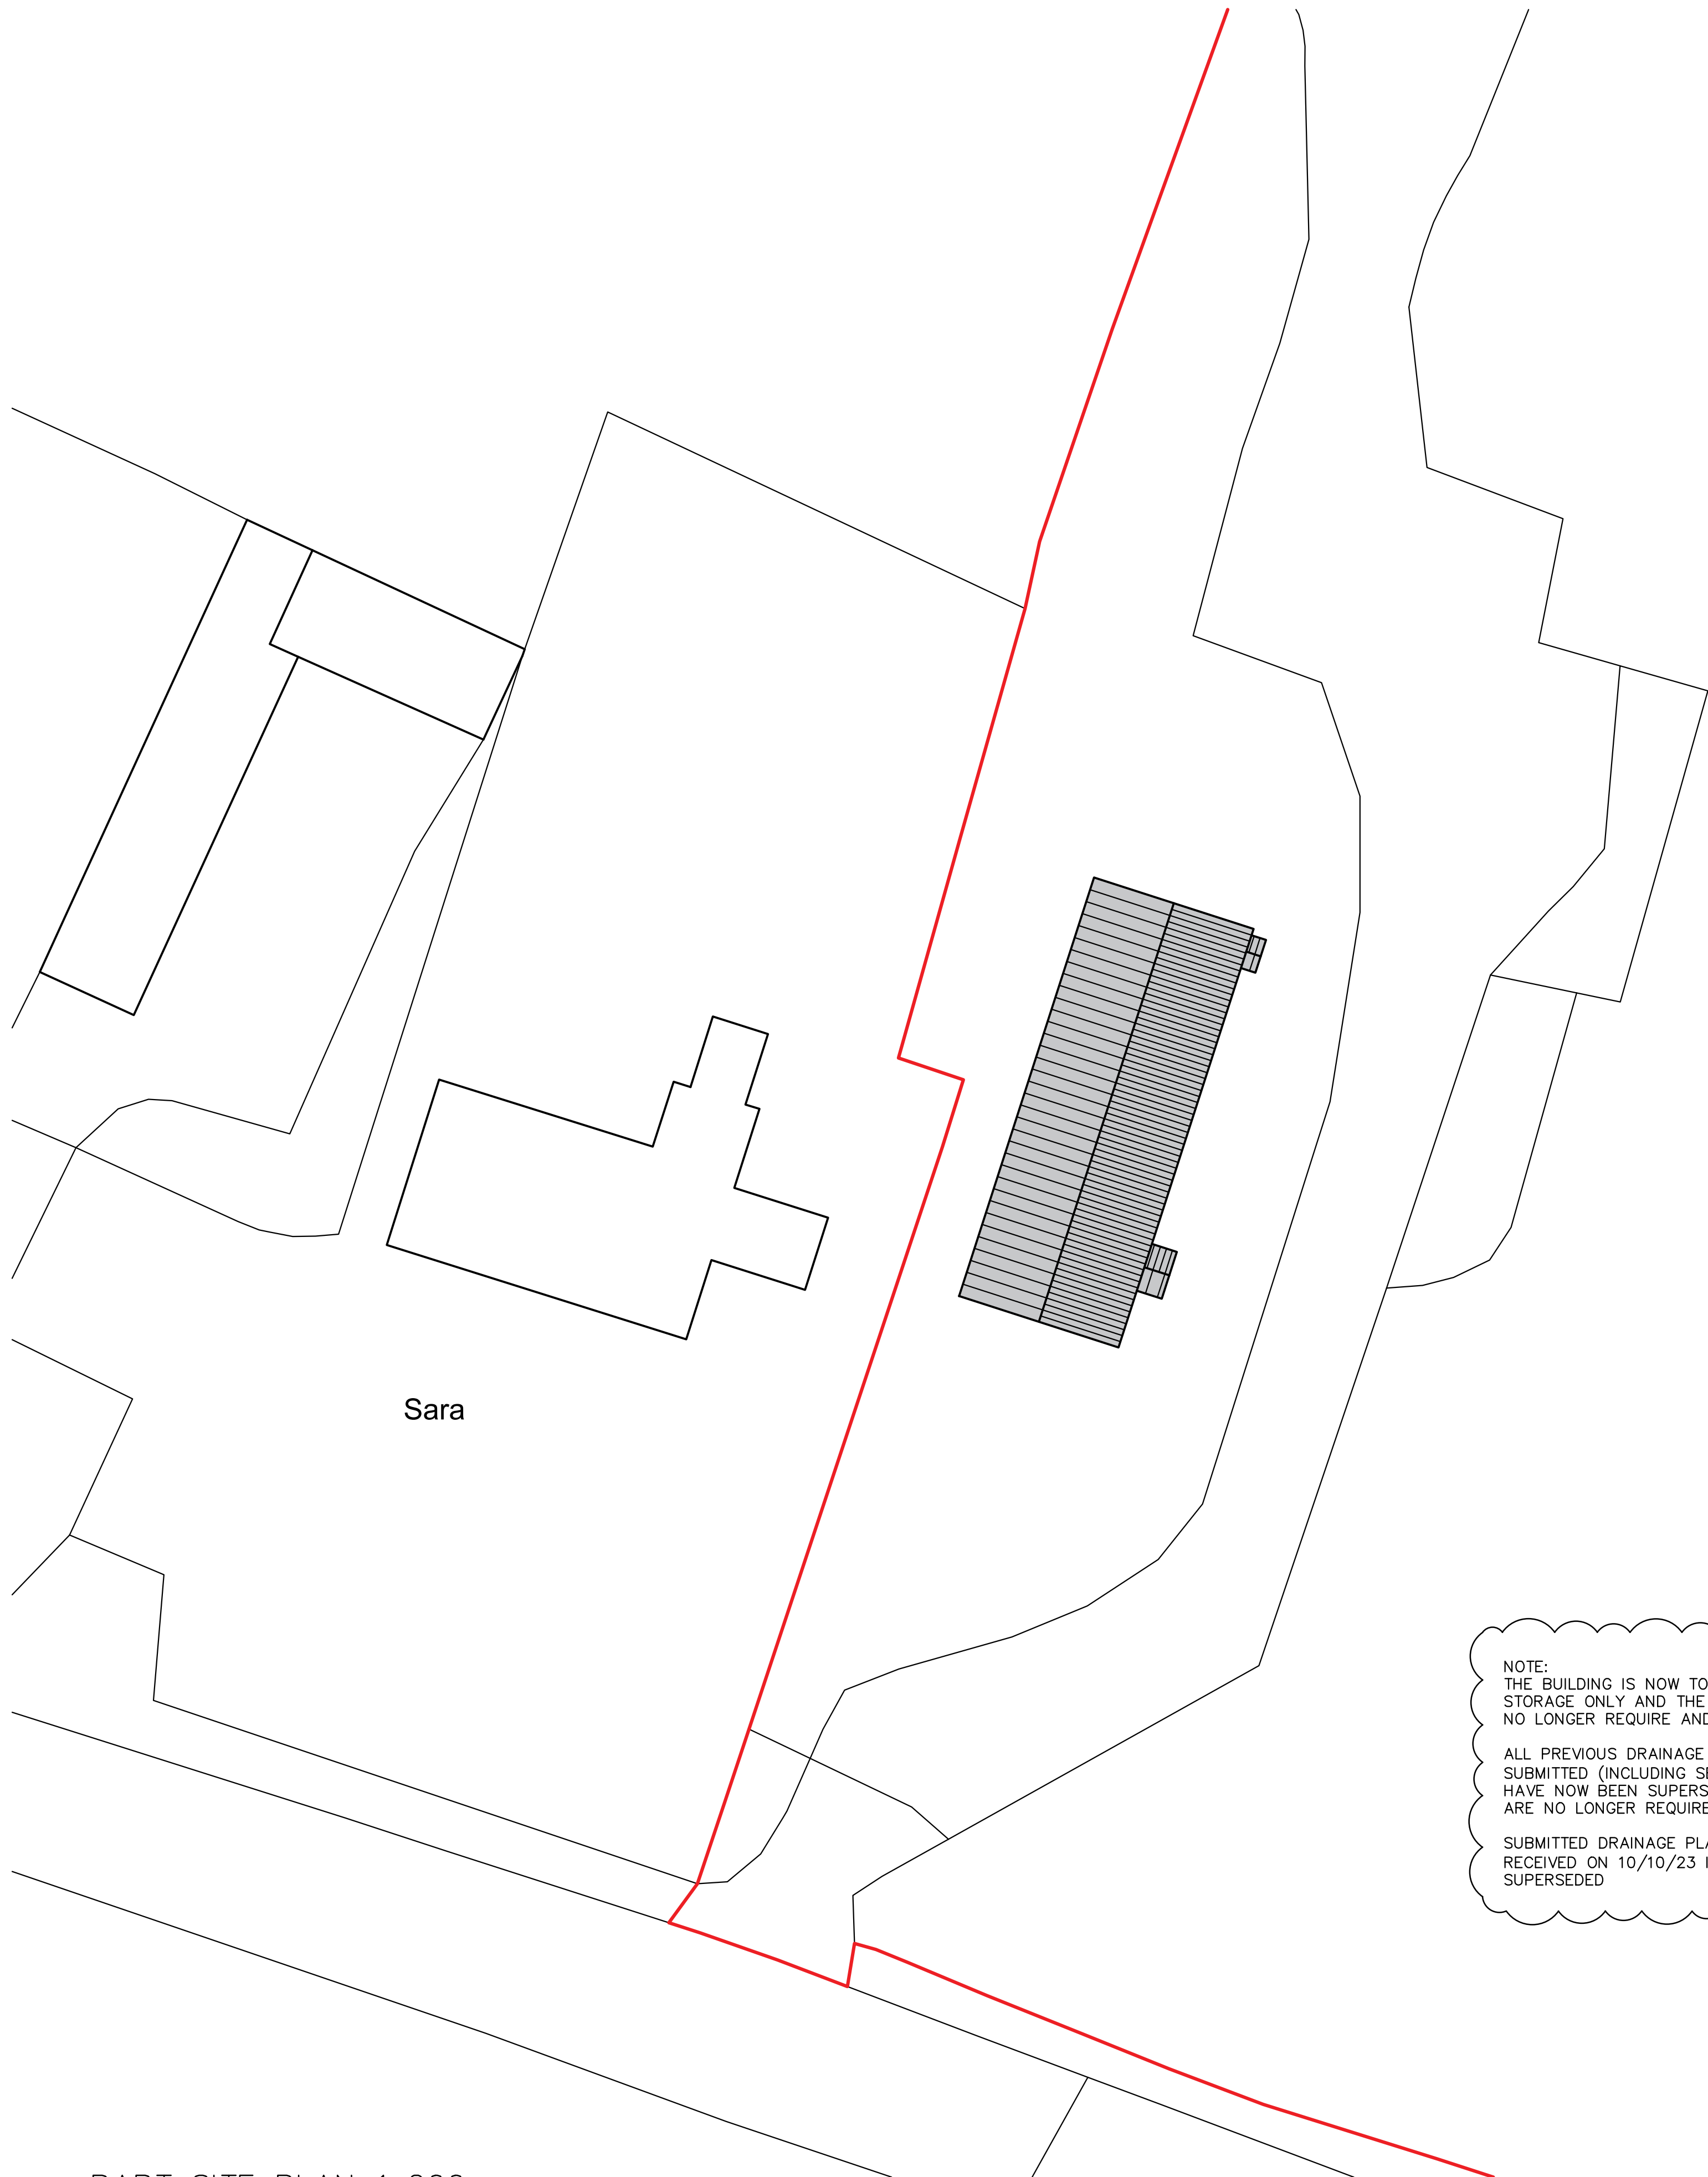


PART SITE PLAN 1:200

NOTE:
THE BUILDING IS NOW TO BE USED FOR
STORAGE ONLY AND THE BUILDING WOULD
NO LONGER REQUIRE AND DRAINAGE

ALL PREVIOUS DRAINAGE PROPOSALS
SUBMITTED (INCLUDING SEWAGE TANK)
HAVE NOW BEEN SUPERSEDED AS THEY
ARE NO LONGER REQUIRED

SUBMITTED DRAINAGE PLAN 2755.BR1A
RECEIVED ON 10/10/23 IS NOW
SUPERSEDED

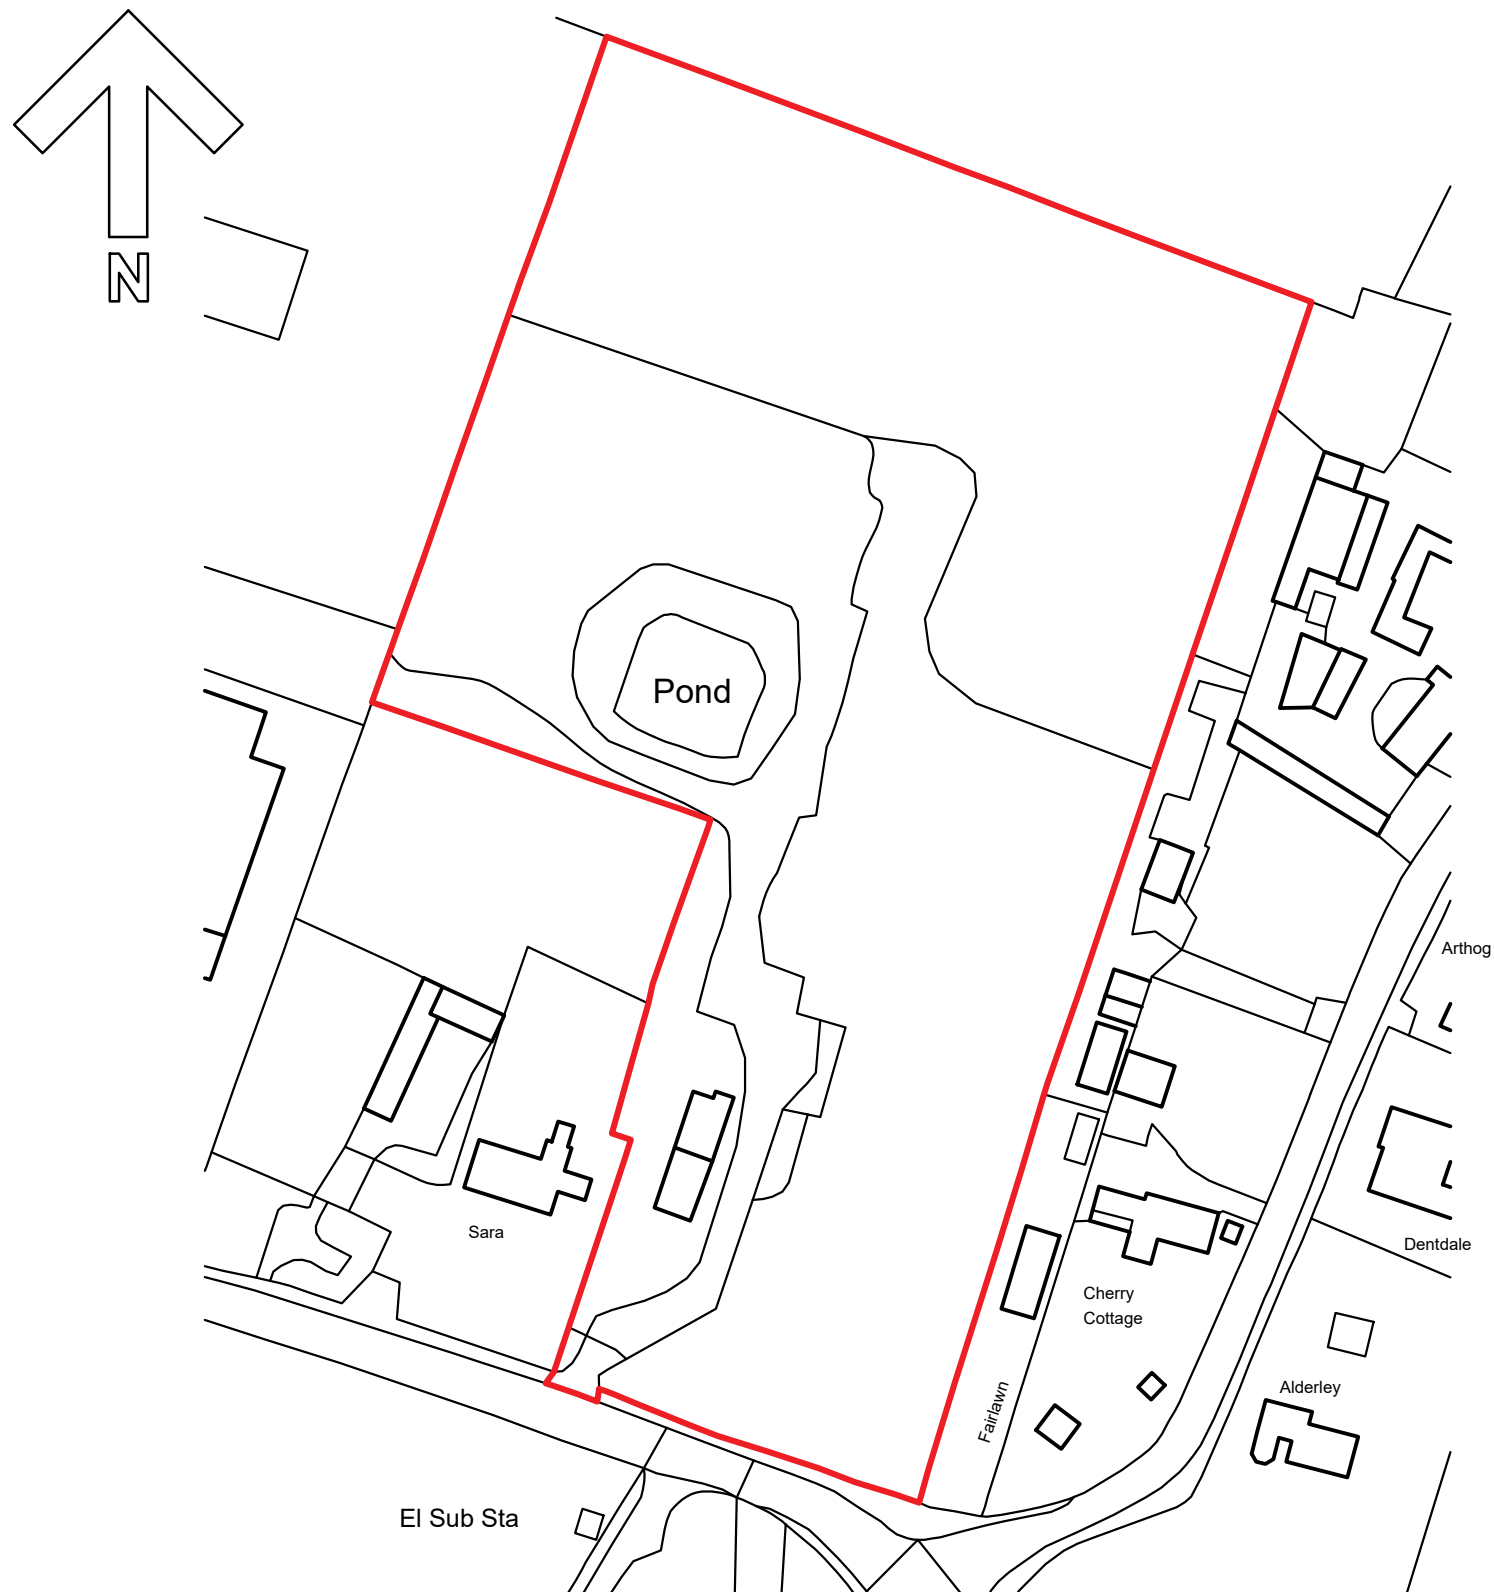

(c) Crown Copyright and Database Rights 2023 OS 100060020
SITE LOCATION PLAN 1:1250

Rev	Date	Info
C	12.01.24	All drainage removed and notes added
B	12.01.24	Foul water drainage removed
A	10.10.23	Drainage route updated



beeston aspinall architects

Architects and Building Consultants
The Studio, Fir Tree Farm, Fir Tree Lane, Chorley,
Cheshire, CW5 8JX
Tel: 01270 524896 Email: info@ba-architects.co.uk
Web: www.ba-architects.co.uk

Client Mrs O Starkey		
Project Replacement Office/Store on Land at Netherley Road, Tarbock Green, Prescott, Knowsley L35 1QE		
Scale/Sheet Size 1:50 • A1	Drawn A. Edwards	Date 22.06.2023
Drawing Title Site Plan and Site location Plan		
Drawing Number 2755.BR1		Revision C
This drawing is copyright. Figured dimensions are to be followed, DO NOT SCALE DRAWING. Any discrepancy must be reported to the Designer immediately and before proceeding.		

BUILDING REGULATIONS ISSUE

Fairlaw

THIS DRAWING MUST BE READ IN CONJUNCTION WITH THE FOLLOWING INFORMATION:

- ALL OTHER ARCHITECTURAL DRAWINGS
- STRUCTURAL ENGINEERS DRAWINGS/INFORMATION

ALL DIMENSIONS ARE TO BE CHECKED ON SITE WITH ANY DISCREPANCIES REPORTED TO THE CLIENT PRIOR TO WORKS COMMENCING ON SITE.

ALL MATERIALS TO BE FIXED, APPLIED OR MIXED STRICTLY IN ACCORDANCE WITH MANUFACTURERS RECOMMENDATIONS AND CURRENT HEALTH AND SAFETY LEGISLATION.

ALL INTERNAL DIMENSIONS ARE TAKEN FROM FACE OF BLOCKWORK/STUDS NOT THE FACE OF THE FINISHED PLASTERBOARD.

