



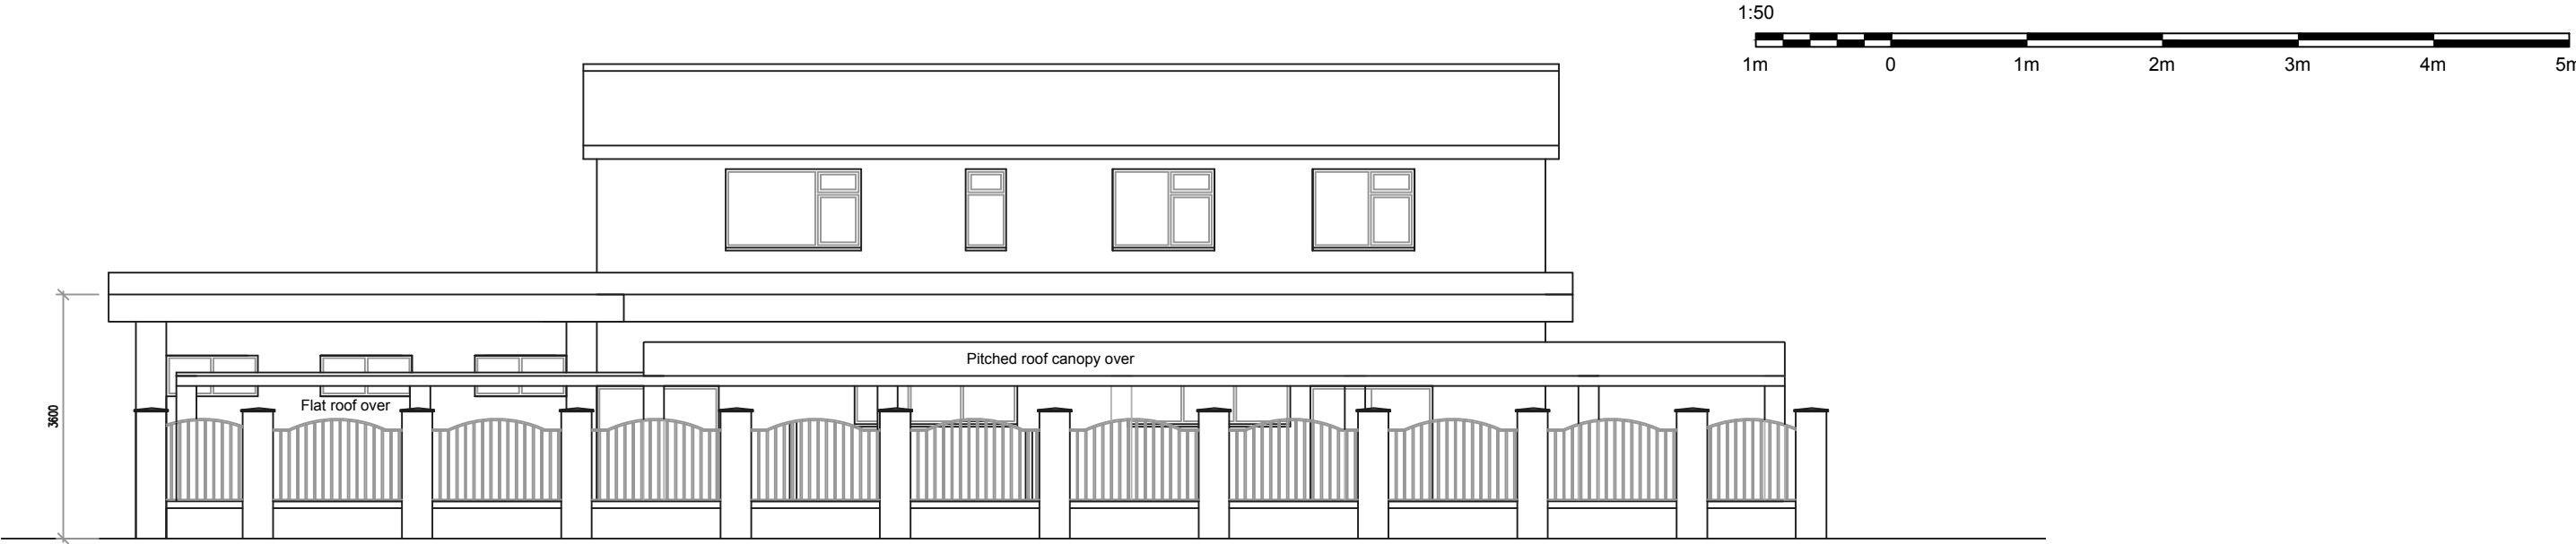

Proposed Side Elevation

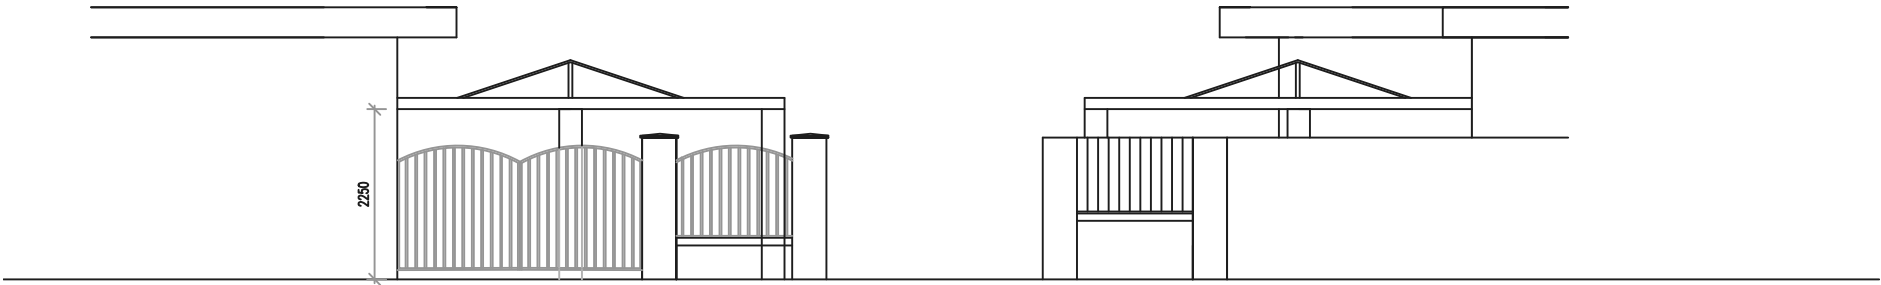

Proposed Front Elevation

Proposed Rear Elevation

rev	Revision details			Date
This drawing is not authorised unless signed as checked & approved				
Address The Mainbrace 218 Whitefield Drive Kirkby				
Job Title External Canopy over Beer Terrace				
Drawing title Proposed Elevations				
RJS Architecture 23 Ellerslie Avenue, Rainhill, L35 4QD Mob:07511515637				
Chkd	Appvd	date Jun 21	scale 1:100A3	drawn rs
DRAWING No			200501/04	rev *