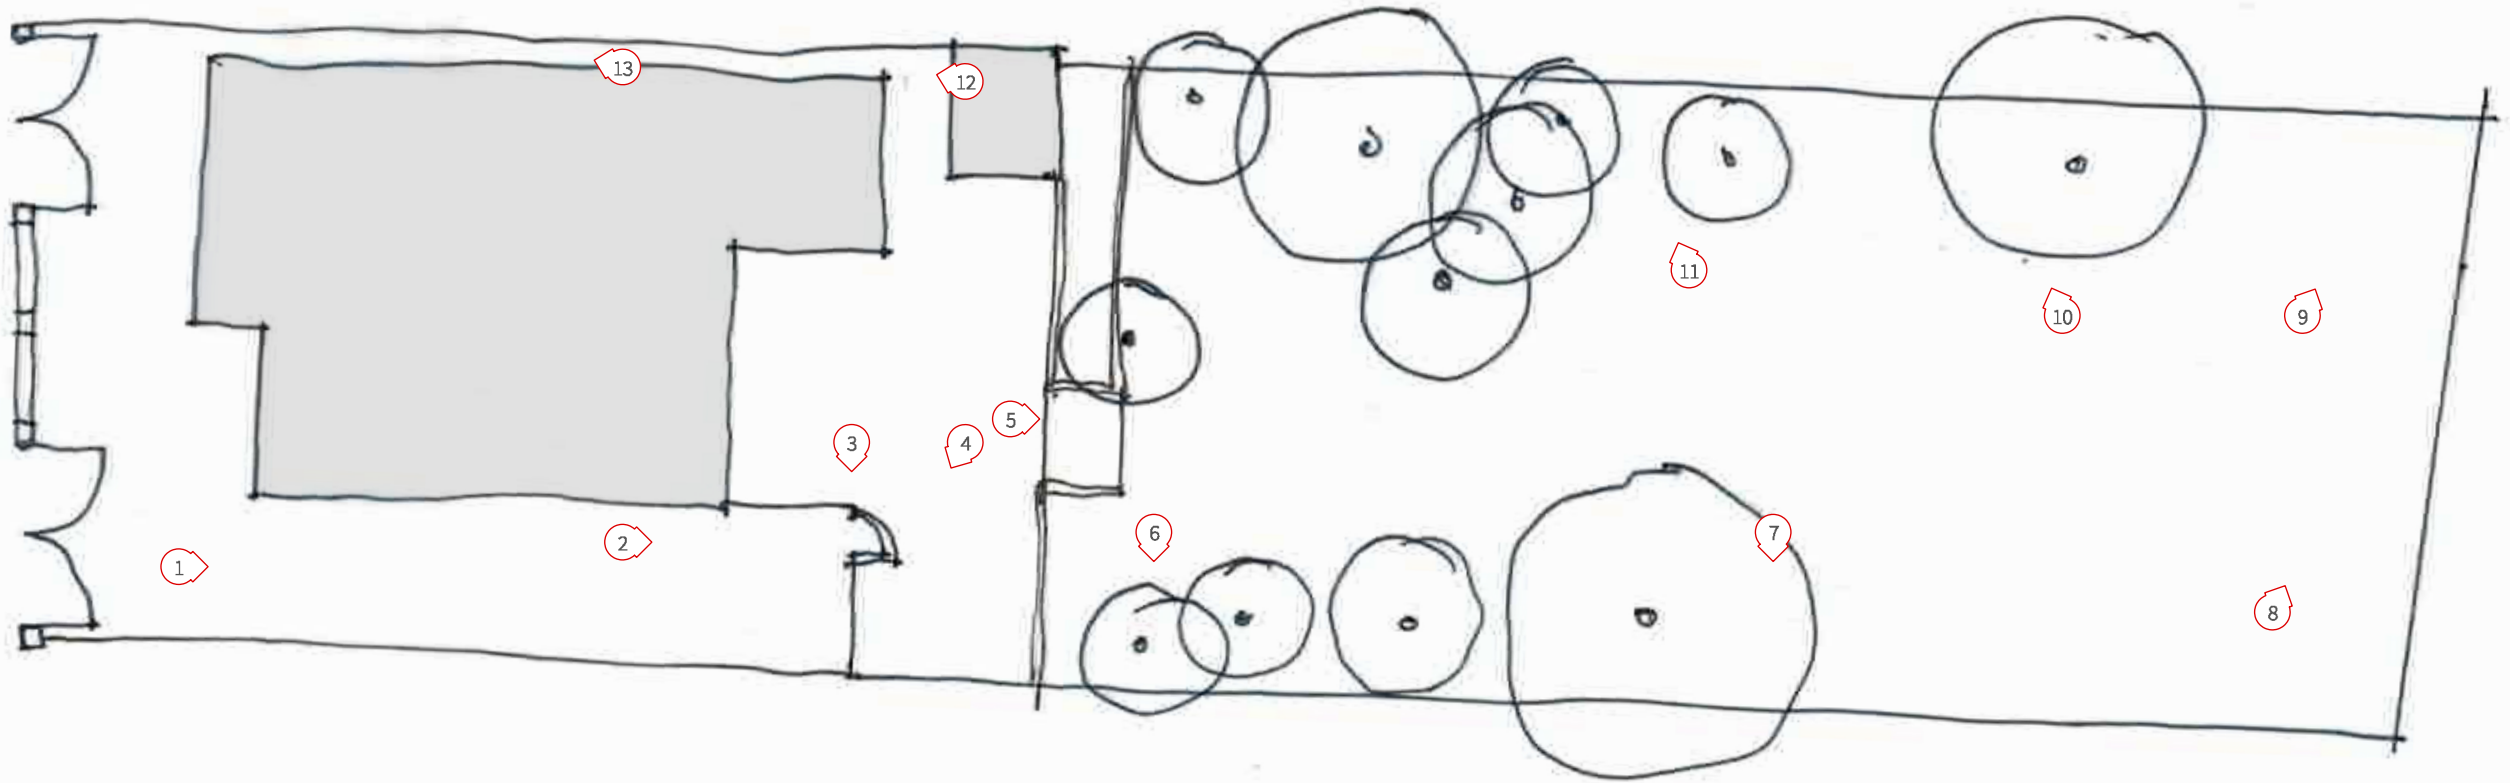


Project:	9 Higher Road
Client:	R. Chopra
Drawing Title:	Existing Site Plan
Drawing no:	9HR-001
Status:	RIBA Stage 3 - Statutory Approval
Scale:	1:200 @ A3
Date:	13.06.2023
Issue:	Unrevised
Drawn:	DK