



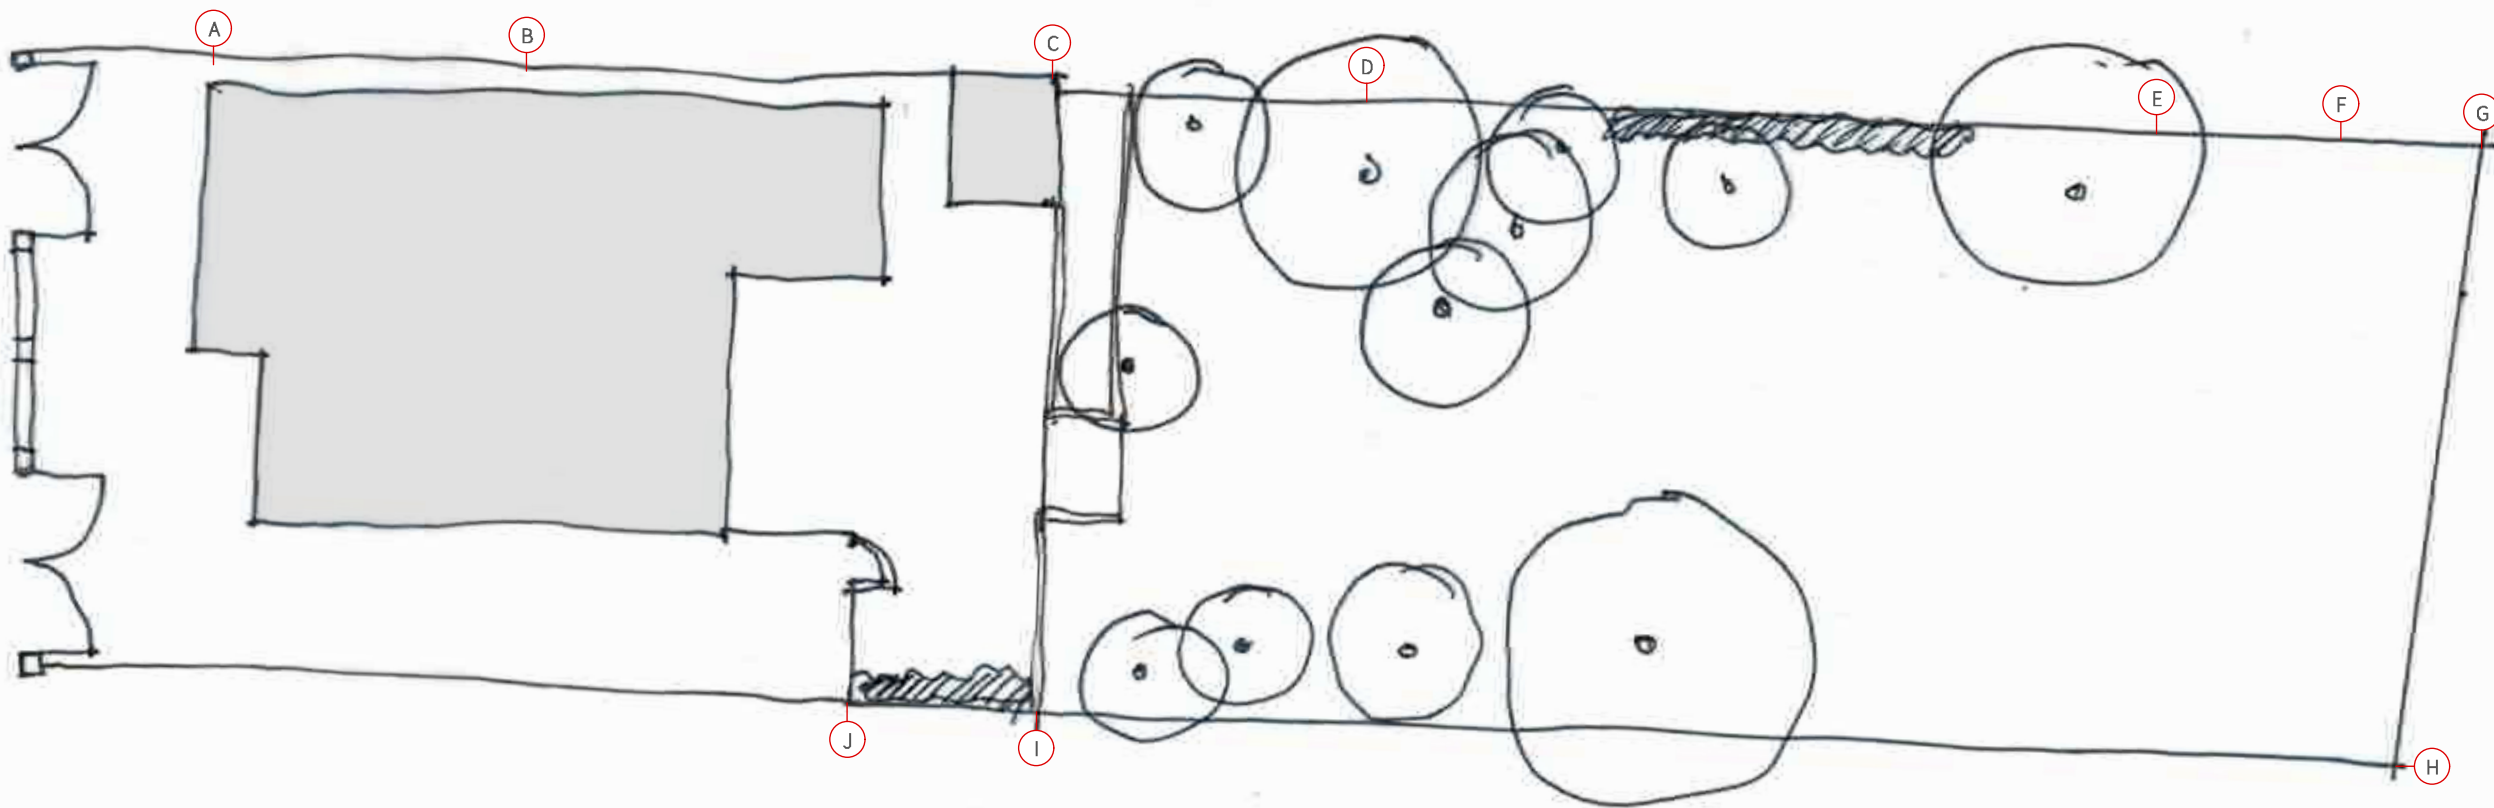

**Boundary Treatment Schedule:**

- A-B**  
Existing timber panel and concrete post fence with upper timber trellis, backed with metal mesh fence.
- B-C**  
Existing timber panel and concrete post fence, backed with metal mesh fence. Upper timber trellis proposed to match A-B.
- C-D**  
Existing timber panel and concrete post fence, backed with metal mesh fence.
- D-E**  
Existing timber panel and concrete post fence, backed with metal mesh fence. Additional screening vegetation proposed.
- E-F**  
Existing timber panel and concrete post fence, backed with metal mesh fence. Additional screening vegetation proposed.

- F-G**  
Existing timber panel and concrete post fence, backed with metal mesh fence. Upper metal mesh fence to be reduced by circa 500mm.
- G-H**  
Existing metal mesh fence, heavily screened with vegetation.
- H-I**  
Existing metal mesh fence, heavily screened with vegetation.
- I-J**  
Existing timber panel and concrete post fence, backed with metal mesh fence. Additional screening vegetation proposed.

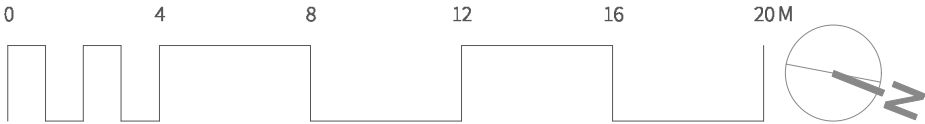

|                |                                   |
|----------------|-----------------------------------|
| Project:       | 9 Higher Road                     |
| Client:        | R. Chopra                         |
| Drawing Title: | Proposed Site Plan                |
| Drawing no:    | 9HR-002                           |
| Status:        | RIBA Stage 3 - Statutory Approval |
| Scale:         | 1:200 @ A3                        |
| Date:          | 13.06.2023                        |
| Issue:         | Unrevised                         |
| Drawn:         | DK                                |