



NOTE: To Proposed Plans
All proposed extension works shown hatched.

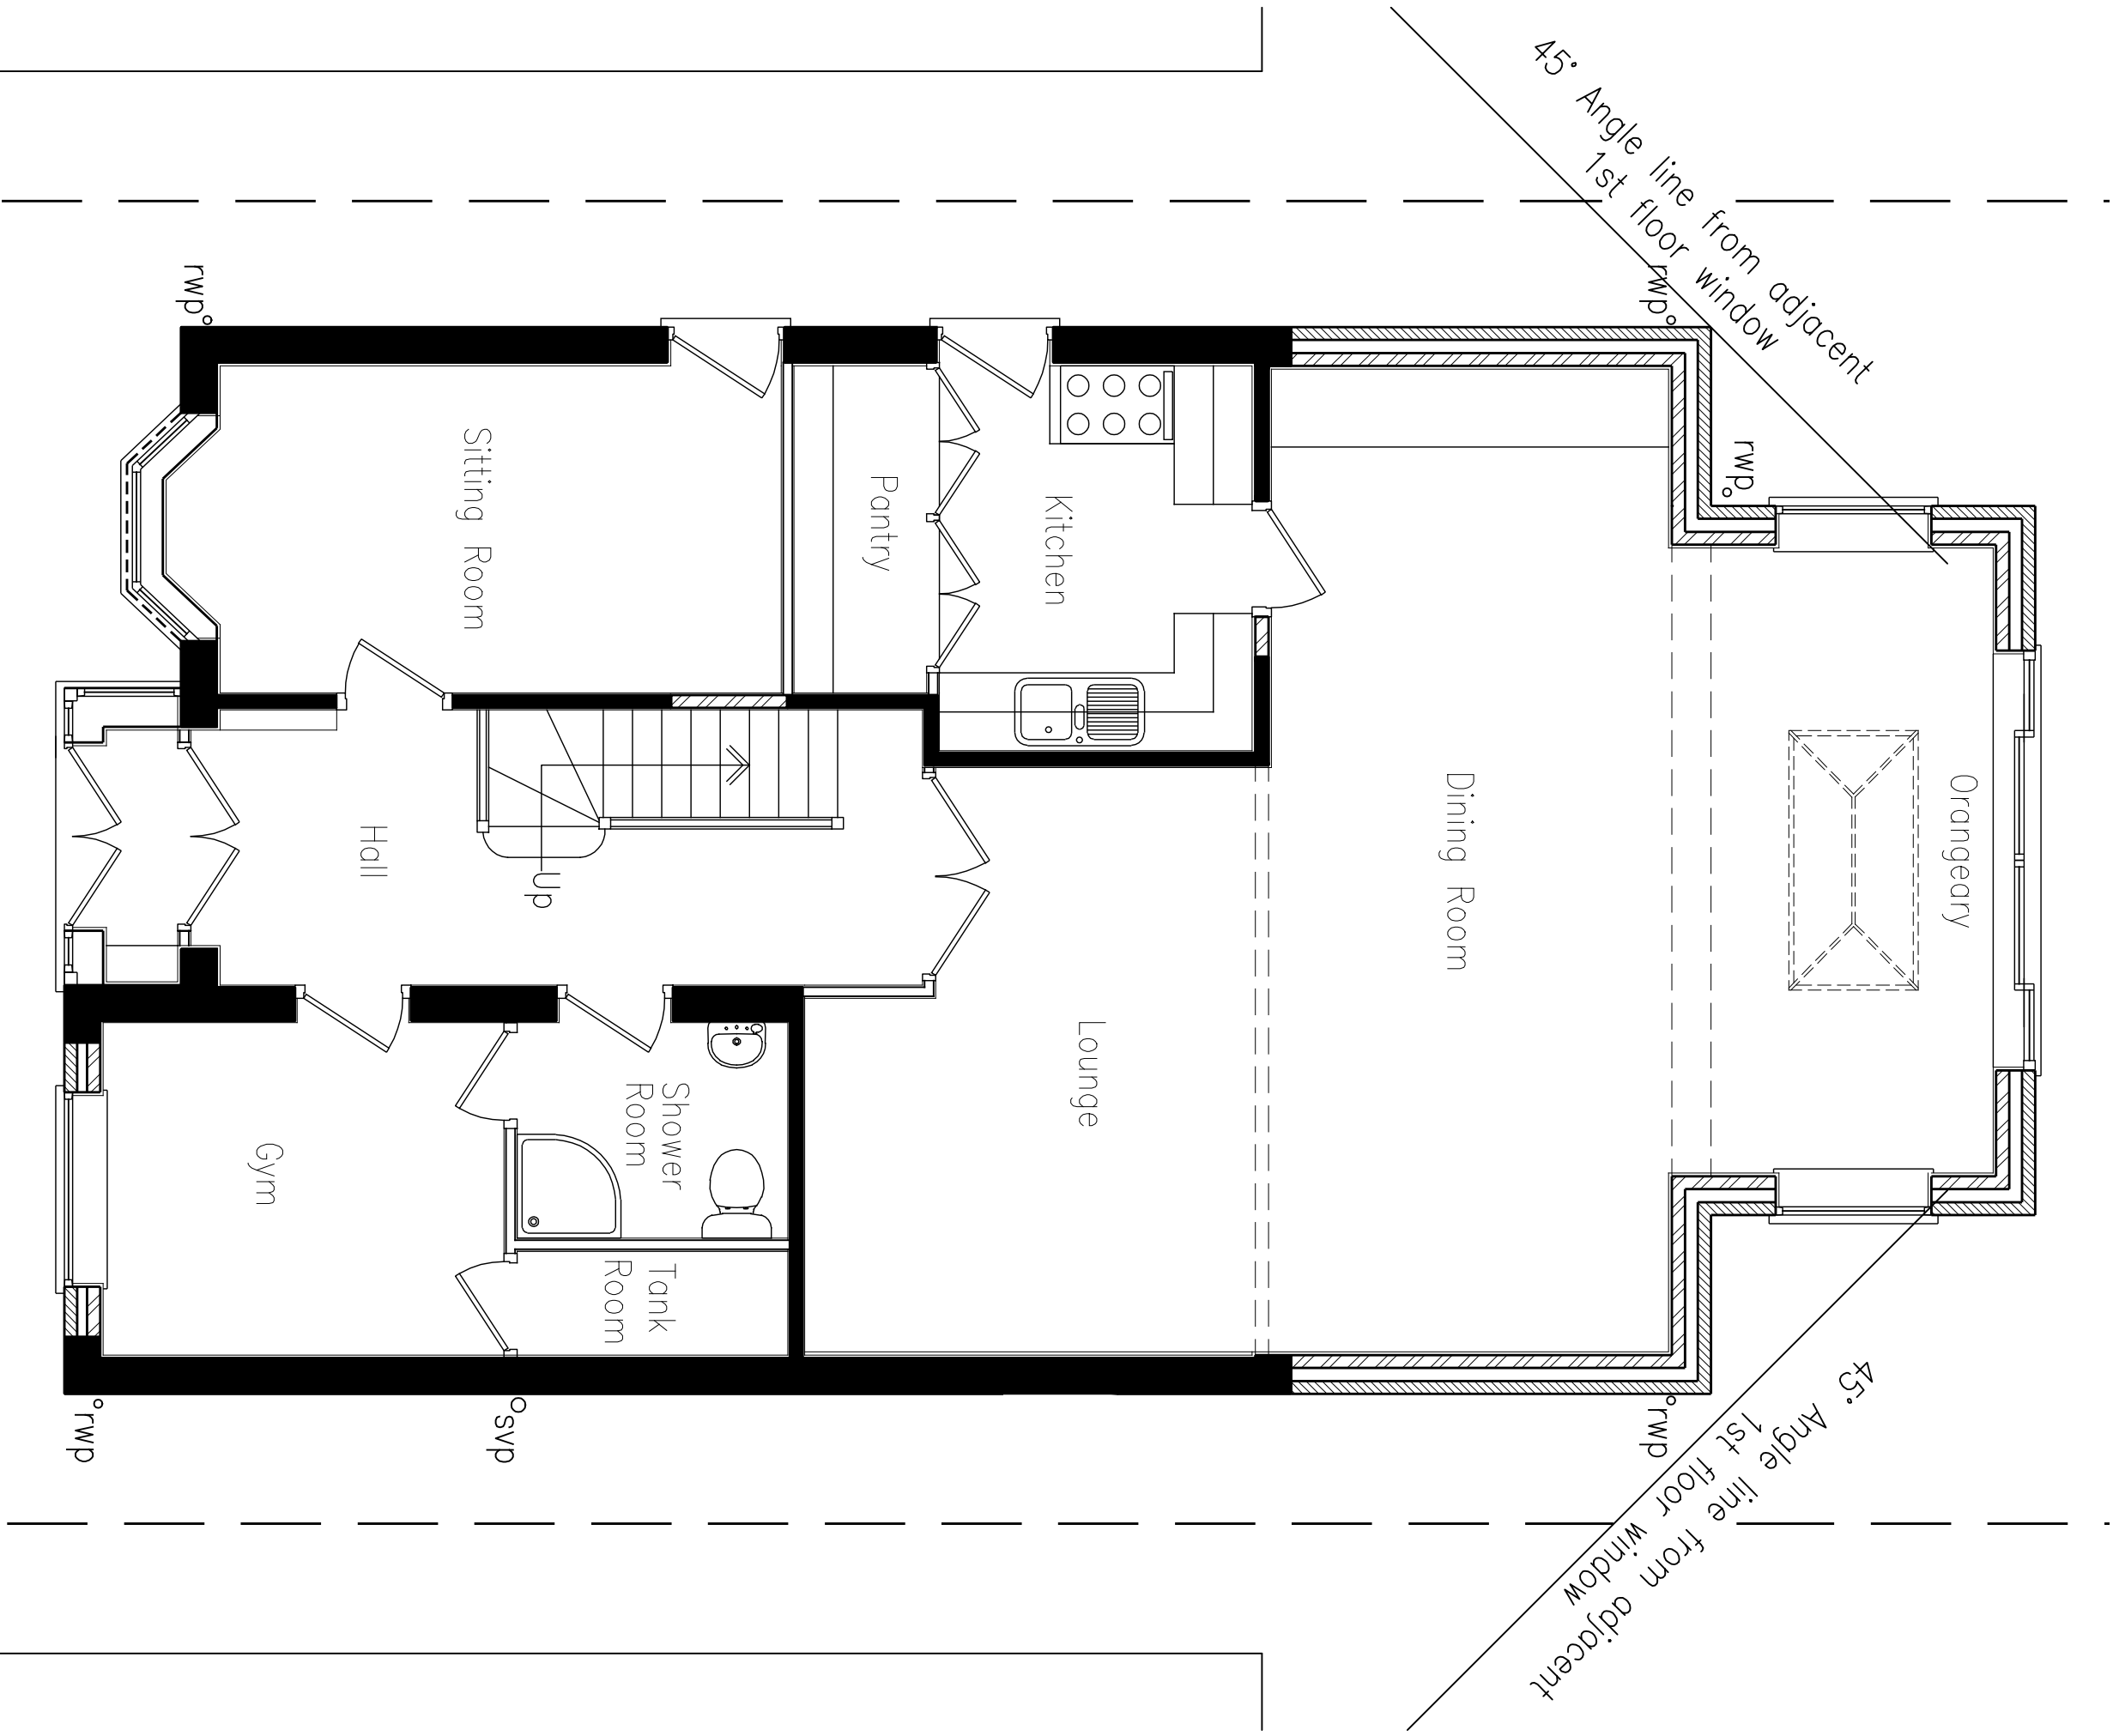

Proposed Ground Floor Plan

 

Rev		Description	Date
A		Reduced window width to former Garage door opening. Amendments made following Planning Officer comments.	23.02.25

Rev	Description	Date
	CLIENT	
	Mr Z. Syed	
	PROJECT	
	Proposed Extension Works at:	
	7 Duncote Close	
	Whiston	
	Prescott	
	L35 7LY	
	DRAWING	
	PROPOSED GROUND FLOOR PLAN	

SCALE		DATE	
1:50	@ A3	Dec	2024
DRAWING No.		SHEET	REV.
DUN/12/24/07		7 of 9	A

