


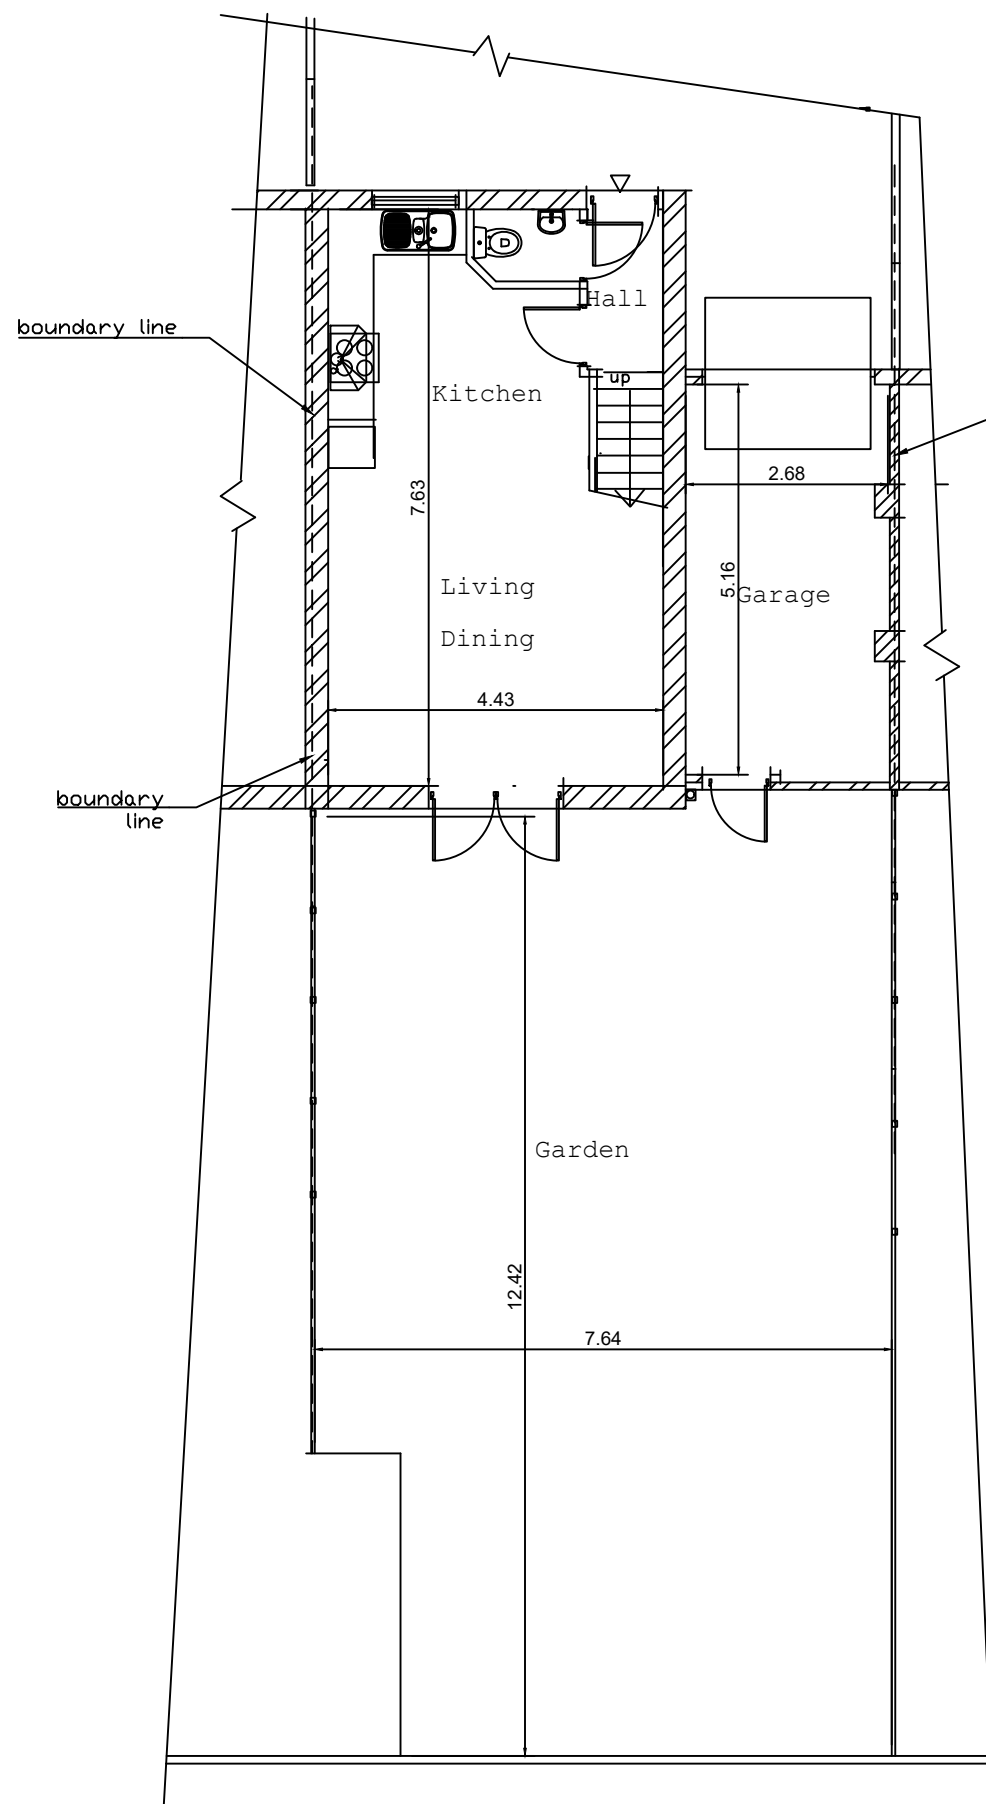

GROUND FLOOR PLAN


AS Existing

REAR ELEVATION

Scale
1:100



FROINT ELEVATION

 

THESE DRAWINGS ARE
COPYRIGHTS TO GEO-NEO
Architectural

amendments	date	discription
Location: 67 Highfield Road Huyton L36 3XR		
clients: Mr Ben Lai		
project: Single Store rear extension to a semi detached house		
drawings:: Existing Plan, RearElevation		
drawing no.: W.24/65/01	scale: 1:100 on A3	
mobile:GEORGE 07973931450	date: September 2024	
GEO-NEO UK Ltd Architectural Co. 7a Orchid Grove Liverpool L17-7EY Tel/Fax: 0151-727 8223.		
e-mail: geoneouk@gmail.com		