


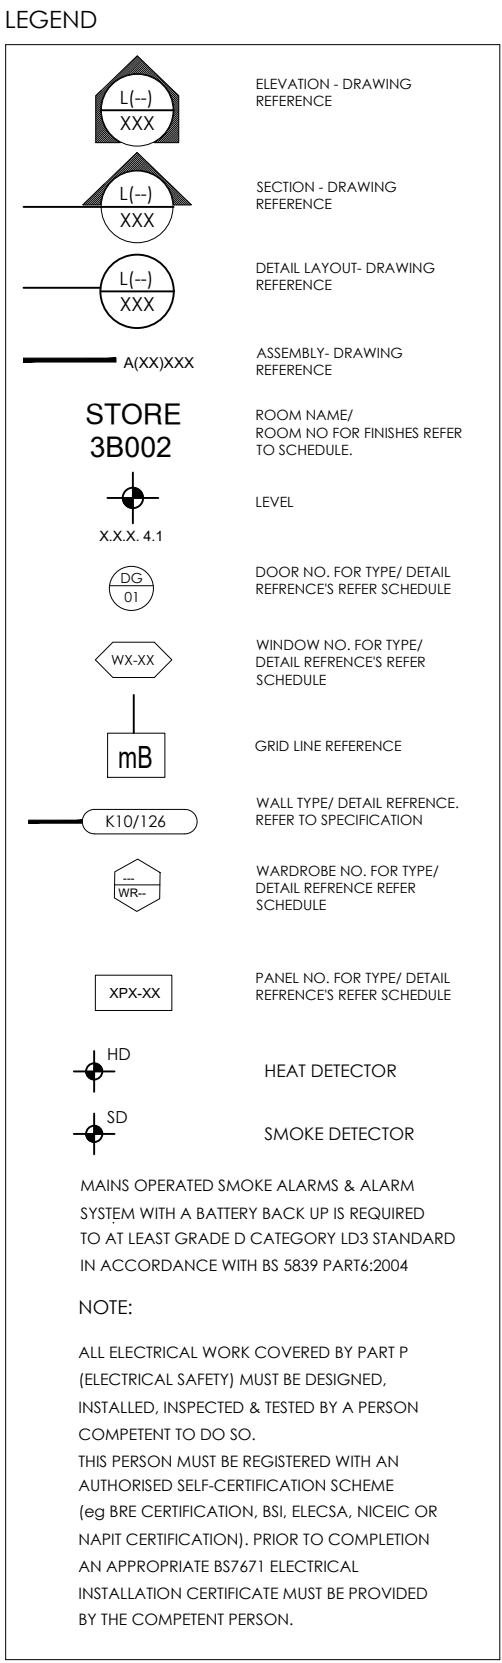

LOCATION PLAN scale 1: 1250

Springwood House, 4 Rose Lane, Mossley Hill, Liverpool, L18 5ED
 † 07950 830844 www.damianfieldarchitects.co.uk
 RIBA Membership 09128282 ARB Registration 062412H

PROPOSED WORKS TO
Shippon 1
Ox Lane, Tarbock Hall Estate
Tarbock Green, Prescot, L35 1QA

TITLE
PROPOSED
GROUND FLOOR PLAN

DRAWING NO.				
PROJECT	TYPE	(CATEGORY)	NUMBER	REVISION
389	L	(--)	06	B
SCALE 1:50 @ A1		DATE 21/11/2022		

DO NOT SCALE FROM THIS DRAWING
ANY DISCREPANCIES BETWEEN DRAWINGS OR BETWEEN DRAWINGS & ACTUAL SITE
CONDITIONS SHOULD BE IMMEDIATELY BE BROUGHT TO THE ATTENTION OF
THE ARCHITECTS.