


THE BUILDING CONTRACTOR TO TAKE ALL SITE LEVELS AND DIMENSIONS AND TO DETERMINE THE GROUND/SITE CONDITIONS FOR THE BELOW FOUNDATIONS AND AGREE WITH BUILDING INSPECTOR. THE CONTRACTOR TO OBTAIN ALL APPROVALS FOR WORK CARRIED OUT AND TO PROVIDE A COMPLETION CERTIFICATE FROM THE LOCAL AUTHORITY. THE SUPERVISION OF THESE PLANS ON SITE IS THE RESPONSIBILITY OF THE CLIENT.

THIS PLAN IS PREPARED TO SATISFY THE REQUIREMENTS OF PLANNING AND BUILDING REGULATION CONSENTS. THE DESIGNER ACCEPTS NO RESPONSIBILITY FOR THE ACCURACY OF ANY DIMENSION OR OTHER MATERIAL SITE CONDITIONS. CONTRACTORS MUST CHECK ALL DETAILS ON SITE AND REPORT TO DAMIAN FIELD ARCHITECTS IF AN AMENDED PLAN OR AMENDED DETAIL IS REQUIRED.

| REVISION | ISSUE                              | DATE     |
|----------|------------------------------------|----------|
| -        | BUILDING REGULATIONS               | 13/06/22 |
| A        | PLANNING & LISTED BUILDING CONSENT | 22/06/22 |
| B        | CONSERVATION OFFICER COMMENTS      | 21/11/22 |

LEGEND

|   |                                                        |
|---|--------------------------------------------------------|
|   | ELEVATION - DRAWING REFERENCE                          |
|   | SECTION - DRAWING REFERENCE                            |
|   | DETAIL LAYOUT - DRAWING REFERENCE                      |
|   | ASSEMBLY - DRAWING REFERENCE                           |
|   | STORE<br>3B002                                         |
|   | ROOM NAME/<br>ROOM NO FOR FINISHES REFER TO SCHEDULE.  |
|   | LEVEL                                                  |
|   | DOOR NO. FOR TYPE/ DETAIL REFERENCE'S REFER SCHEDULE   |
|   | WINDOW NO. FOR TYPE/ DETAIL REFERENCE'S REFER SCHEDULE |
|   | GRID LINE REFERENCE                                    |
|   | WALL TYPE/ DETAIL REFERENCE. REFER TO SPECIFICATION    |
|   | WARDROBE NO. FOR TYPE/ DETAIL REFERENCE REFER SCHEDULE |
|   | PANEL NO. FOR TYPE/ DETAIL REFERENCE'S REFER SCHEDULE  |
|   | HEAT DETECTOR                                          |
|   | SMOKE DETECTOR                                         |
| MAINS OPERATED SMOKE ALARMS & ALARM SYSTEM WITH A BATTERY BACK UP IS REQUIRED TO AT LEAST GRADE D CATEGORY LD3 STANDARD IN ACCORDANCE WITH BS 5839 PART 6:2004   |                                                        |
| NOTE:<br><br>ALL ELECTRICAL WORK COVERED BY PART P (ELECTRICAL SAFETY) MUST BE DESIGNED, INSTALLED, INSPECTED & TESTED BY A PERSON COMPETENT TO DO SO.<br>THIS PERSON MUST BE REGISTERED WITH AN AUTHORISED SELF-CERTIFICATION SCHEME (eg BRE CERTIFICATION, BS, ELECSA, NICEIC OR HARP CERTIFICATION), PRIOR TO COMPLETION AN APPROPRIATE BS7471 ELECTRICAL INSTALLATION CERTIFICATE MUST BE PROVIDED BY THE COMPETENT PERSON. |                                                        |

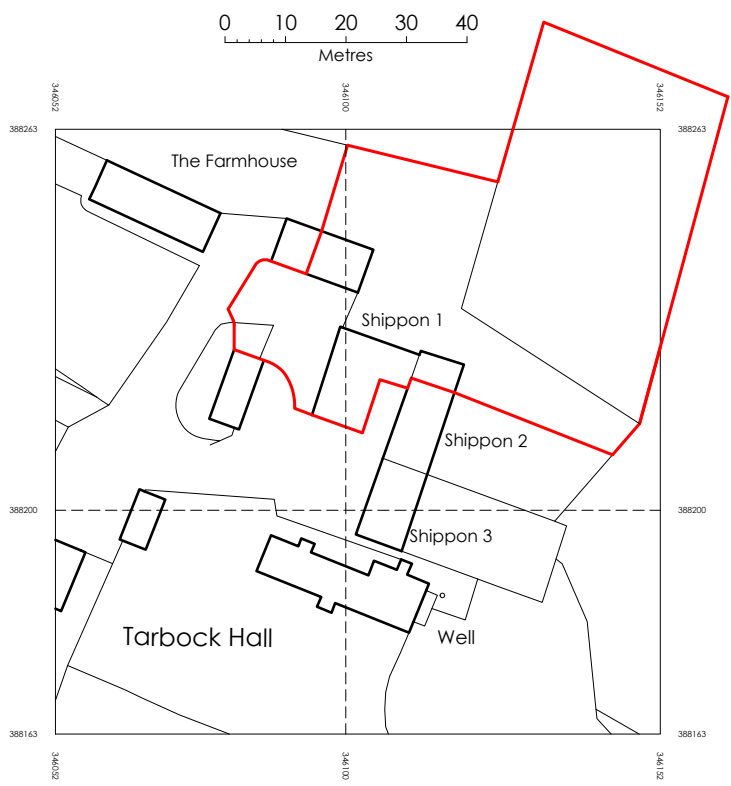

©Crown Copyright and database right 2022  
Ordnance Survey License: 100048957  
Reproduction in whole or part is prohibited without the prior permission of Ordnance Survey  
Serial No. 239782

LOCATION PLAN scale 1: 1250

**DAMIANFIELD**  
ARCHITECTS

Springwood House, 4 Rose Lane, Mossley Hill, Liverpool, L18 5ED  
t 07950 830844 www.damianfieldarchitects.co.uk  
RIBA Membership 09128282 ARB Registration 062412H

PROPOSED WORKS TO  
**Shippon 1**  
Ox Lane, Tarbock Hall Estate  
Tarbock Green, Prescot, L35 1QA

TITLE  
**PROPOSED ROOF PLAN  
GENERAL ARRANGEMENT**

DRAWING NO.

| PROJECT | TYPE | (CATEGORY) | NUMBER | REVISION |
|---------|------|------------|--------|----------|
| 389     | L    | (27)       | 07     | B        |

SCALE 1:50 @ A1

DATE 21/11/2022

DO NOT SCALE FROM THIS DRAWING  
ANY DISCREPANCIES BETWEEN DRAWINGS OR BETWEEN DRAWINGS & ACTUAL SITE CONDITIONS SHOULD BE IMMEDIATELY BE BROUGHT TO THE ATTENTION OF THE ARCHITECTS.