

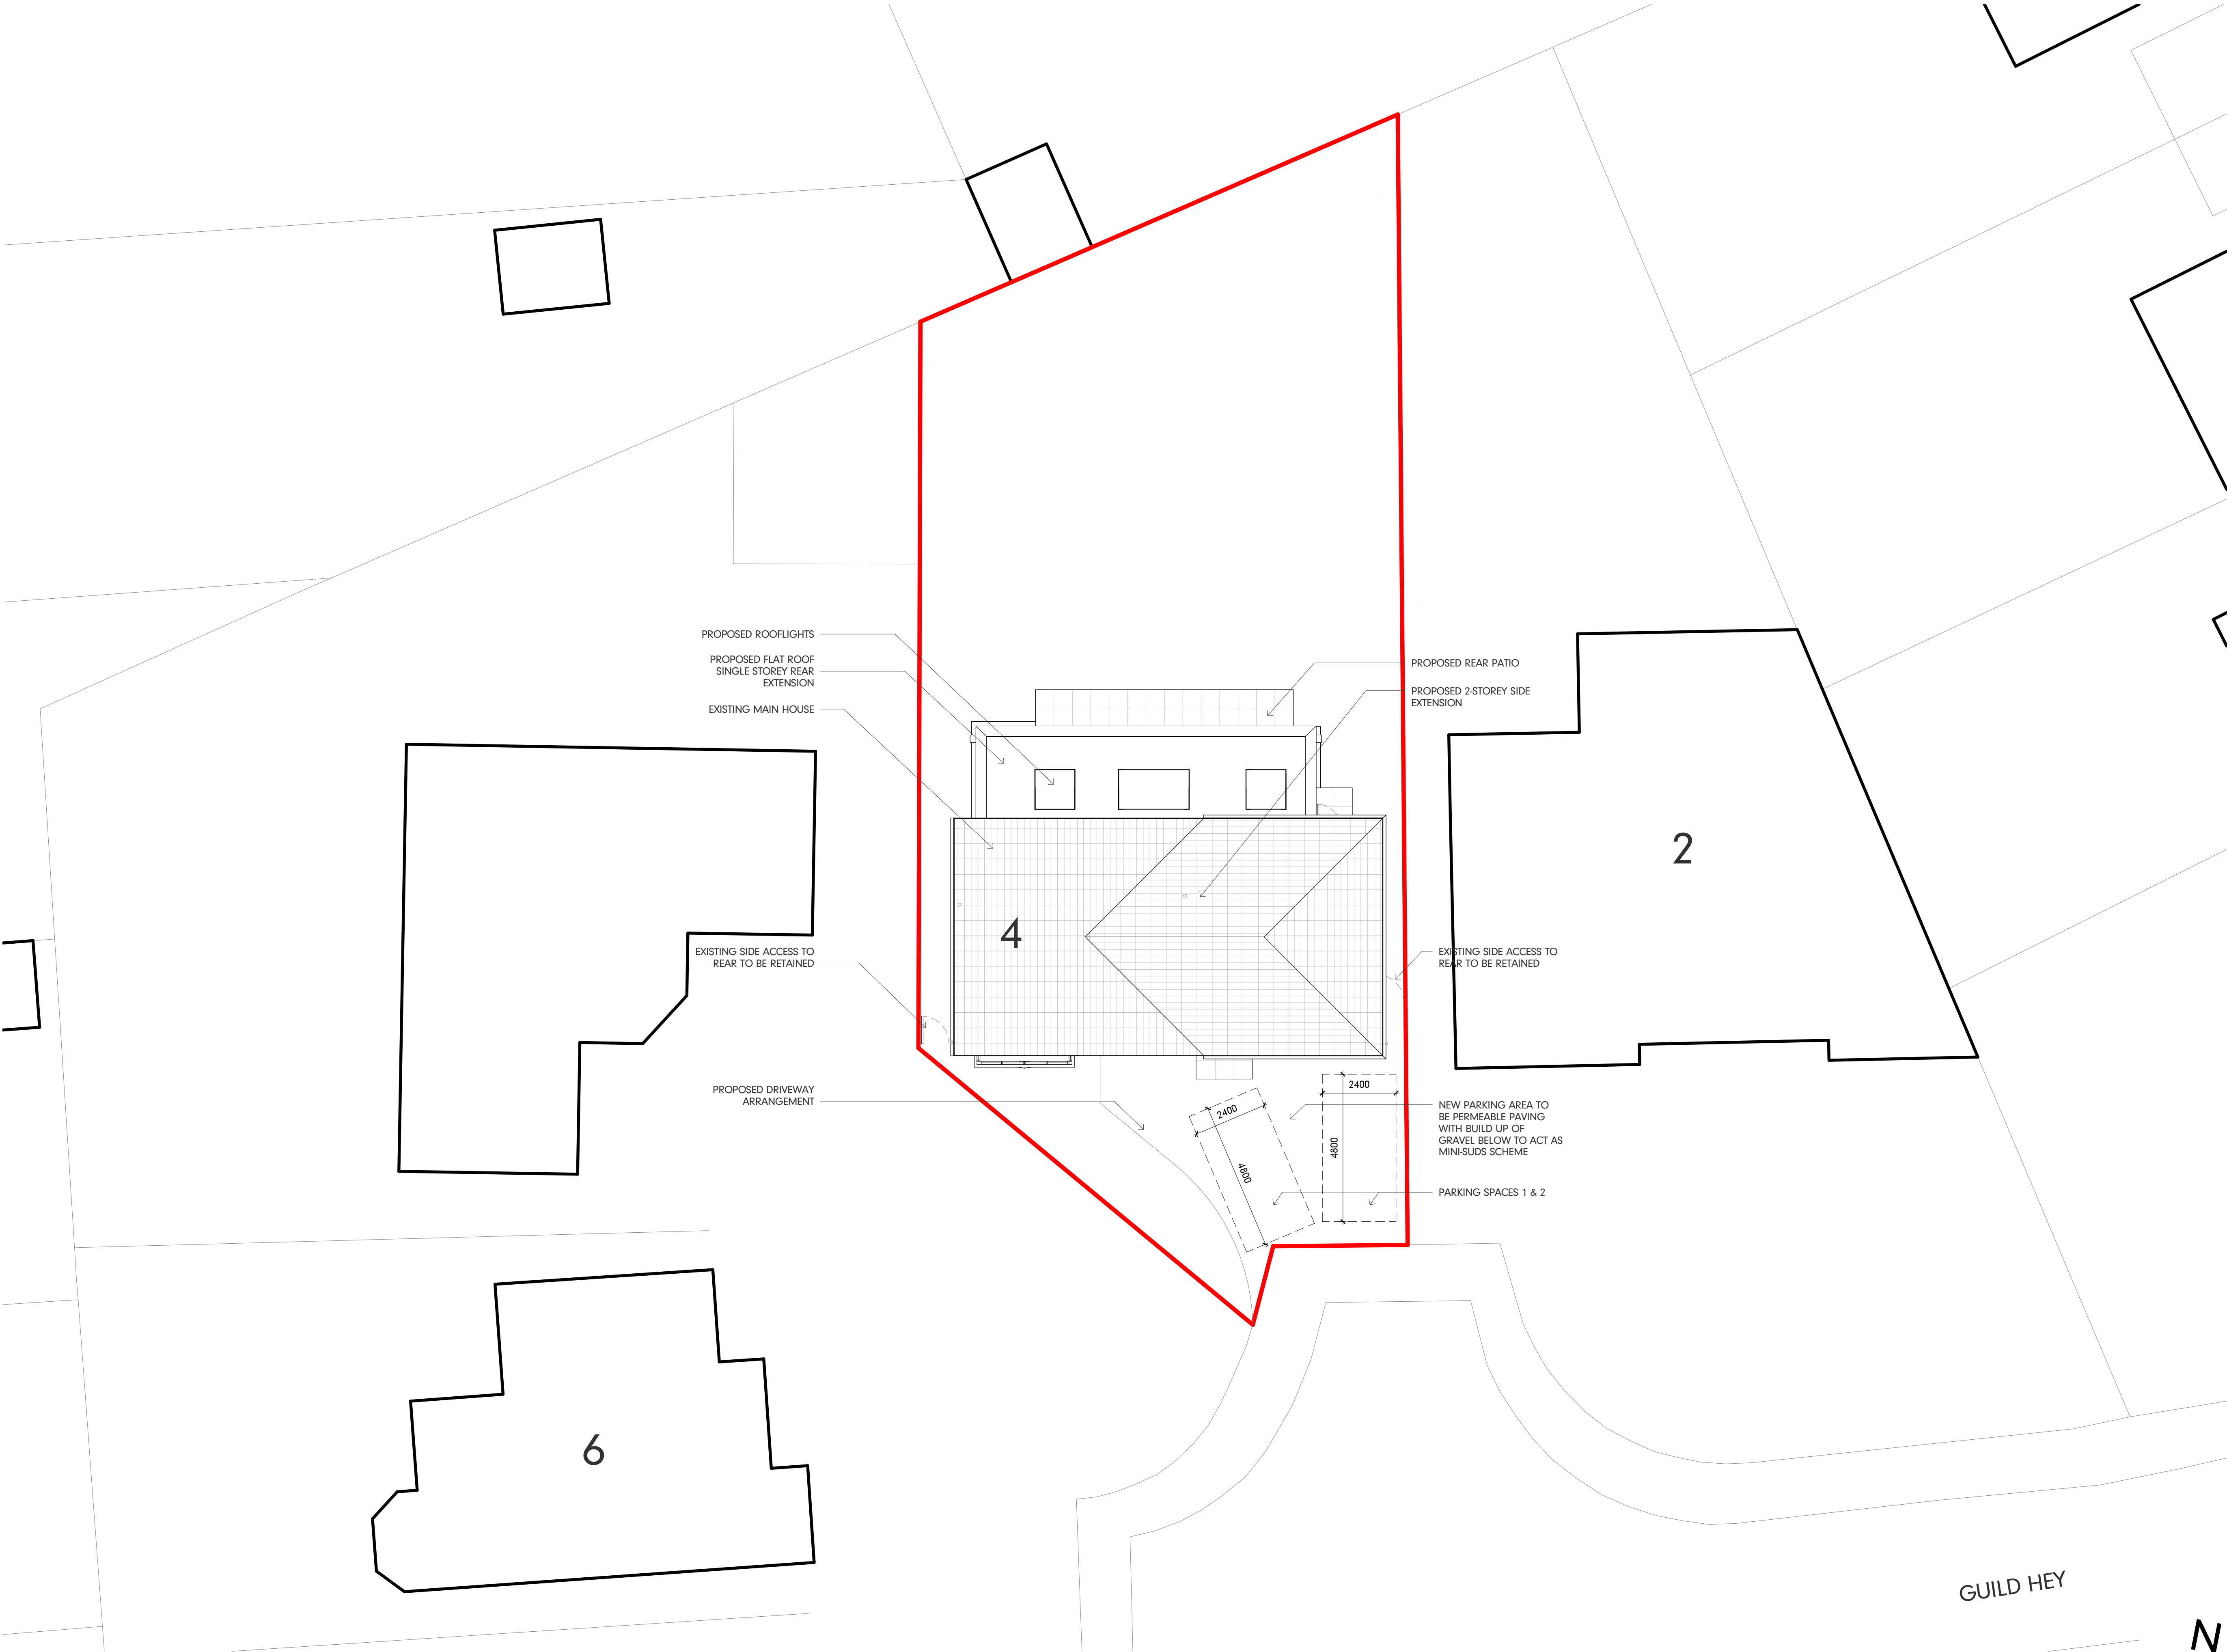


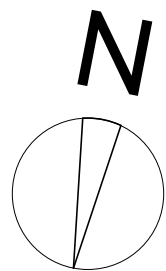

Proposed Site Plan
1 : 100

GUILD HEY

 

Status: PLANNING			
Ref	Hazard Identification		Date
P2	ADDITIONAL PLANNING INFO	SS	21.11.24
P1	PLANNING	AU	11.09.24
Ref	Revision	By	Date

This drawing is © Architecture Unknown Limited and is not to be copied, reproduced or re-distributed either in whole or in part without the prior written permission of the originator.

The originator shall have no responsibility for any liability, loss, cost, damage or expense arising from or relating to any use of this document other than for its intended purpose on this project.

This drawing shall be read in conjunction with all other relevant drawings, specifications and associated documentation. Any discrepancies, errors or omissions are to be reported to the originator before proceeding with work.

All dimensions are to be checked on site by the contractor prior to proceeding with any work.

AU?

The Courtyard, Royal Mill 17 Redhill St
Manchester, M4 5BA
architectureunknown.co.uk
info@architectureunknown.co.uk
0789 401 2780

Sheet: PROPOSED SITE PLAN			
Client: JOANNE & CRAIG EDWARDS			
Project: 4 GUILD HEY, KNOWSLEY, PRESCOT, L34 0HU			
Drawn by: DK	Date: SEP 24	Size: A1	
Checked by: AU	Date: SEP 24		
Scale: 1 : 100	Drawing no: 24.161.203	Rev: P2	