



STREET VIEW ELEVATION



FRONT ELEVATION




RIGHT ELEVATION




LEFT ELEVATION




REAR ELEVATION

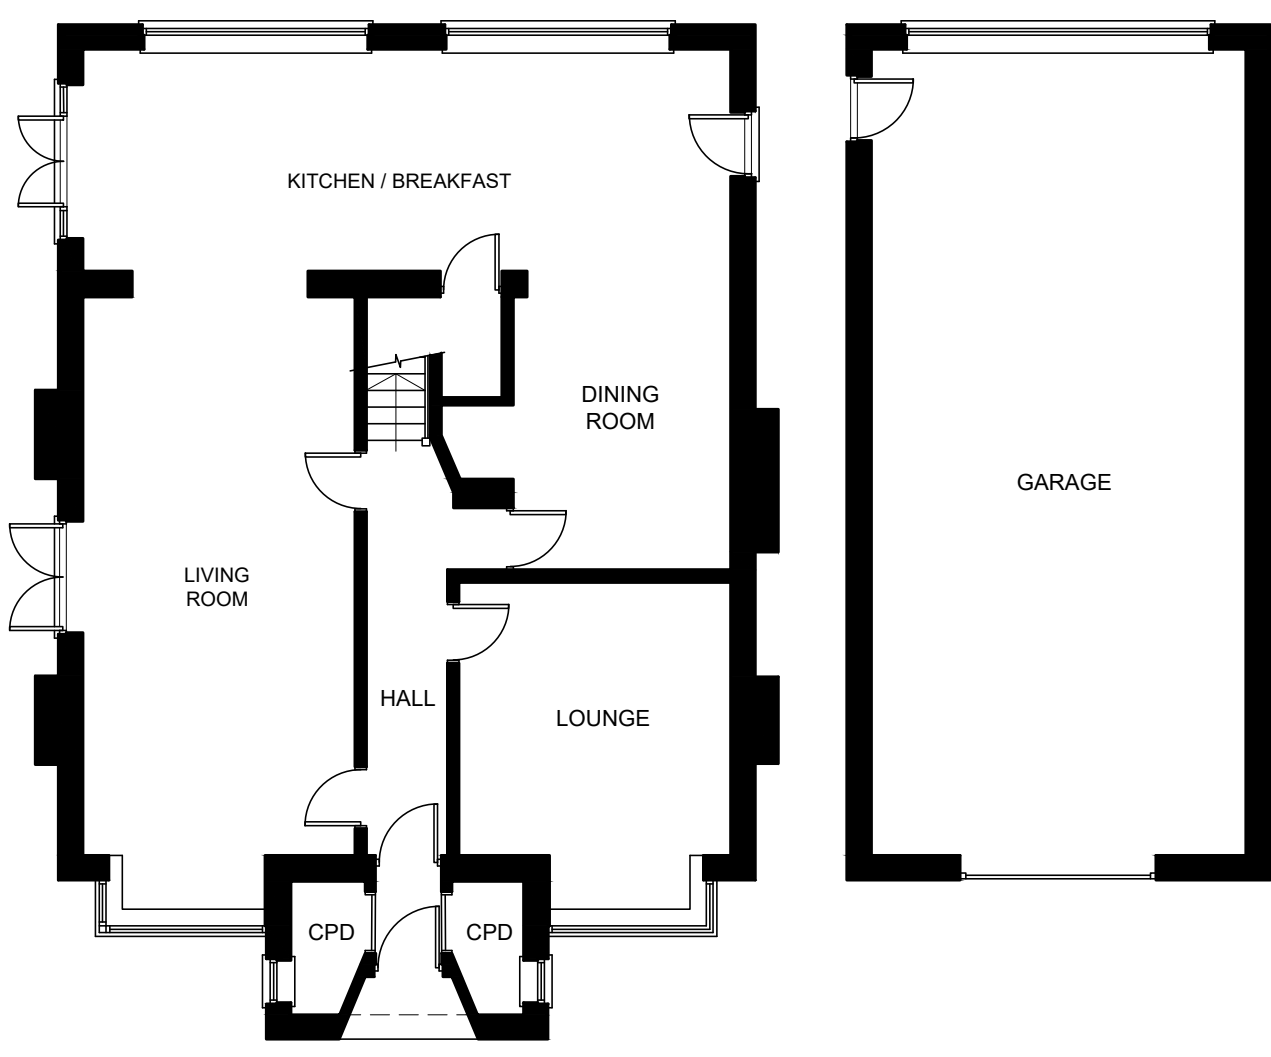

GROUND FLOOR PLAN

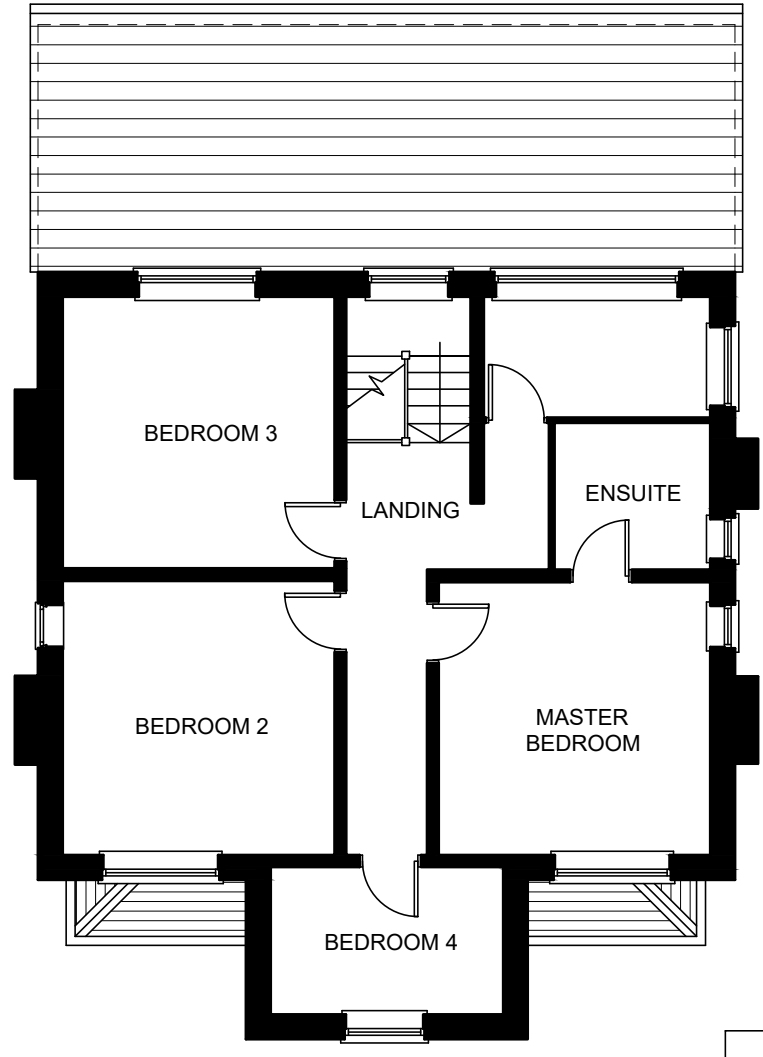

FIRST FLOOR PLAN

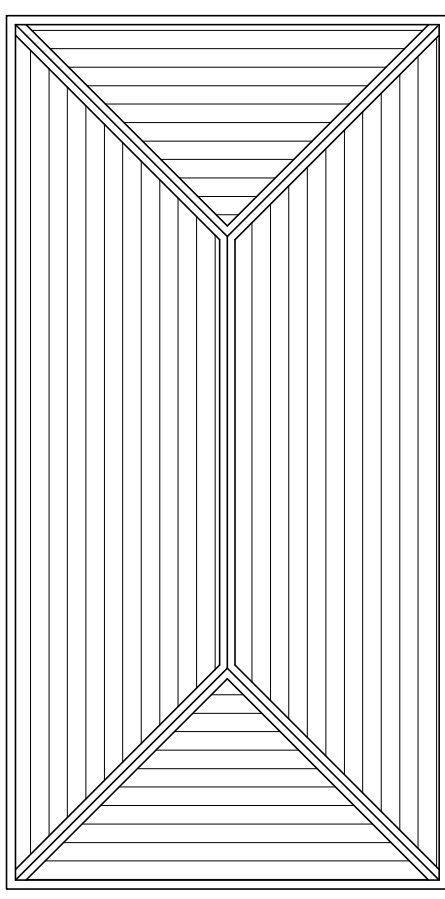

EXISTING PLANS AND ELEVATIONS

1:100 scale bar 0 1 2 3 4 5metres

R J G Architecture LTD For All Your Architectural Design Requirements	Project Denbigh Pex Hill Widnes (Knowsley)	
	Dwg Title Existing Plans and Elevations	
	Dwg No 01703/EX/02	
Tel : 07832 341 644 e-mail: rjg@rjgarchitecture.com		Rev
Drawn by BOR	Scale 1:100	Date Mar.'23

1. Figured dimensions to be followed in preference to scale.
2. All dimensions to be checked on site.
3. This drawing remains the copyright of the architect and may not be copied without prior consent.