



STREET VIEW ELEVATION



FRONT ELEVATION




REAR ELEVATION




RIGHT SIDE ELEVATION



LEFT SIDE ELEVATION

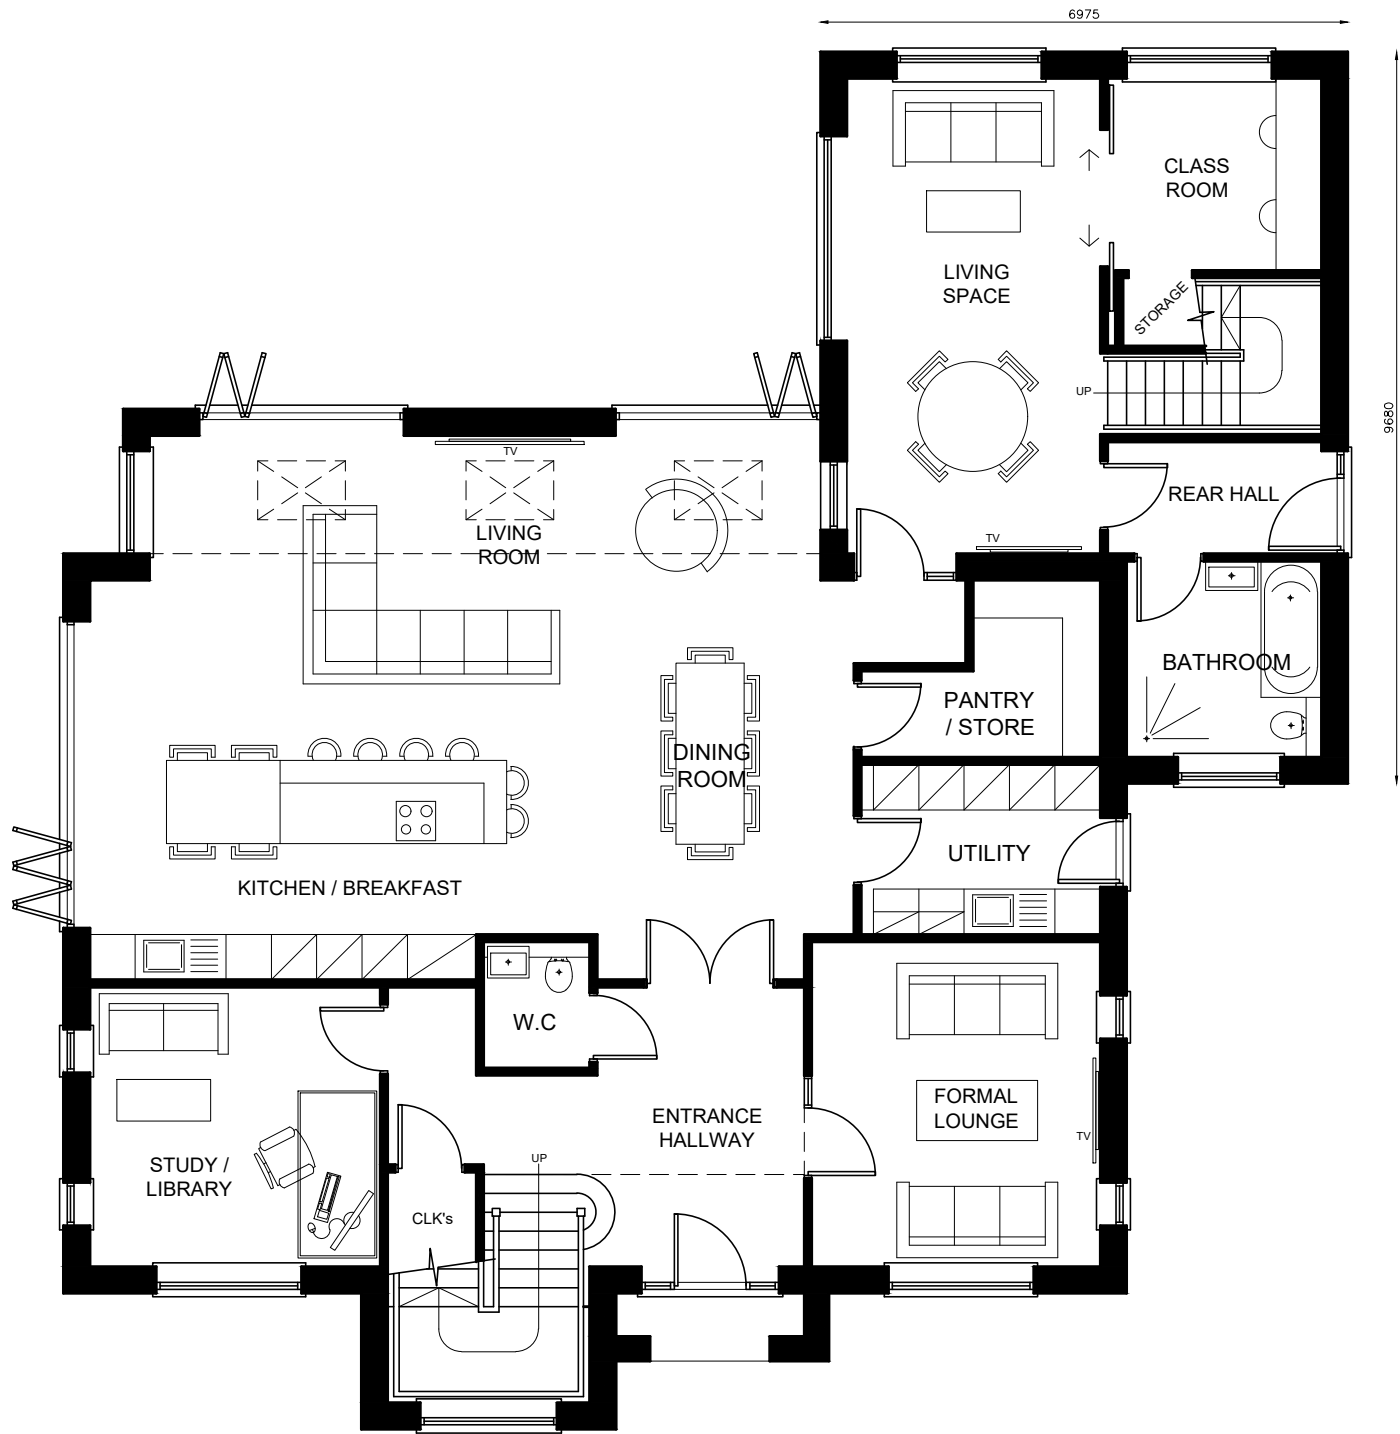

GROUND FLOOR PLAN

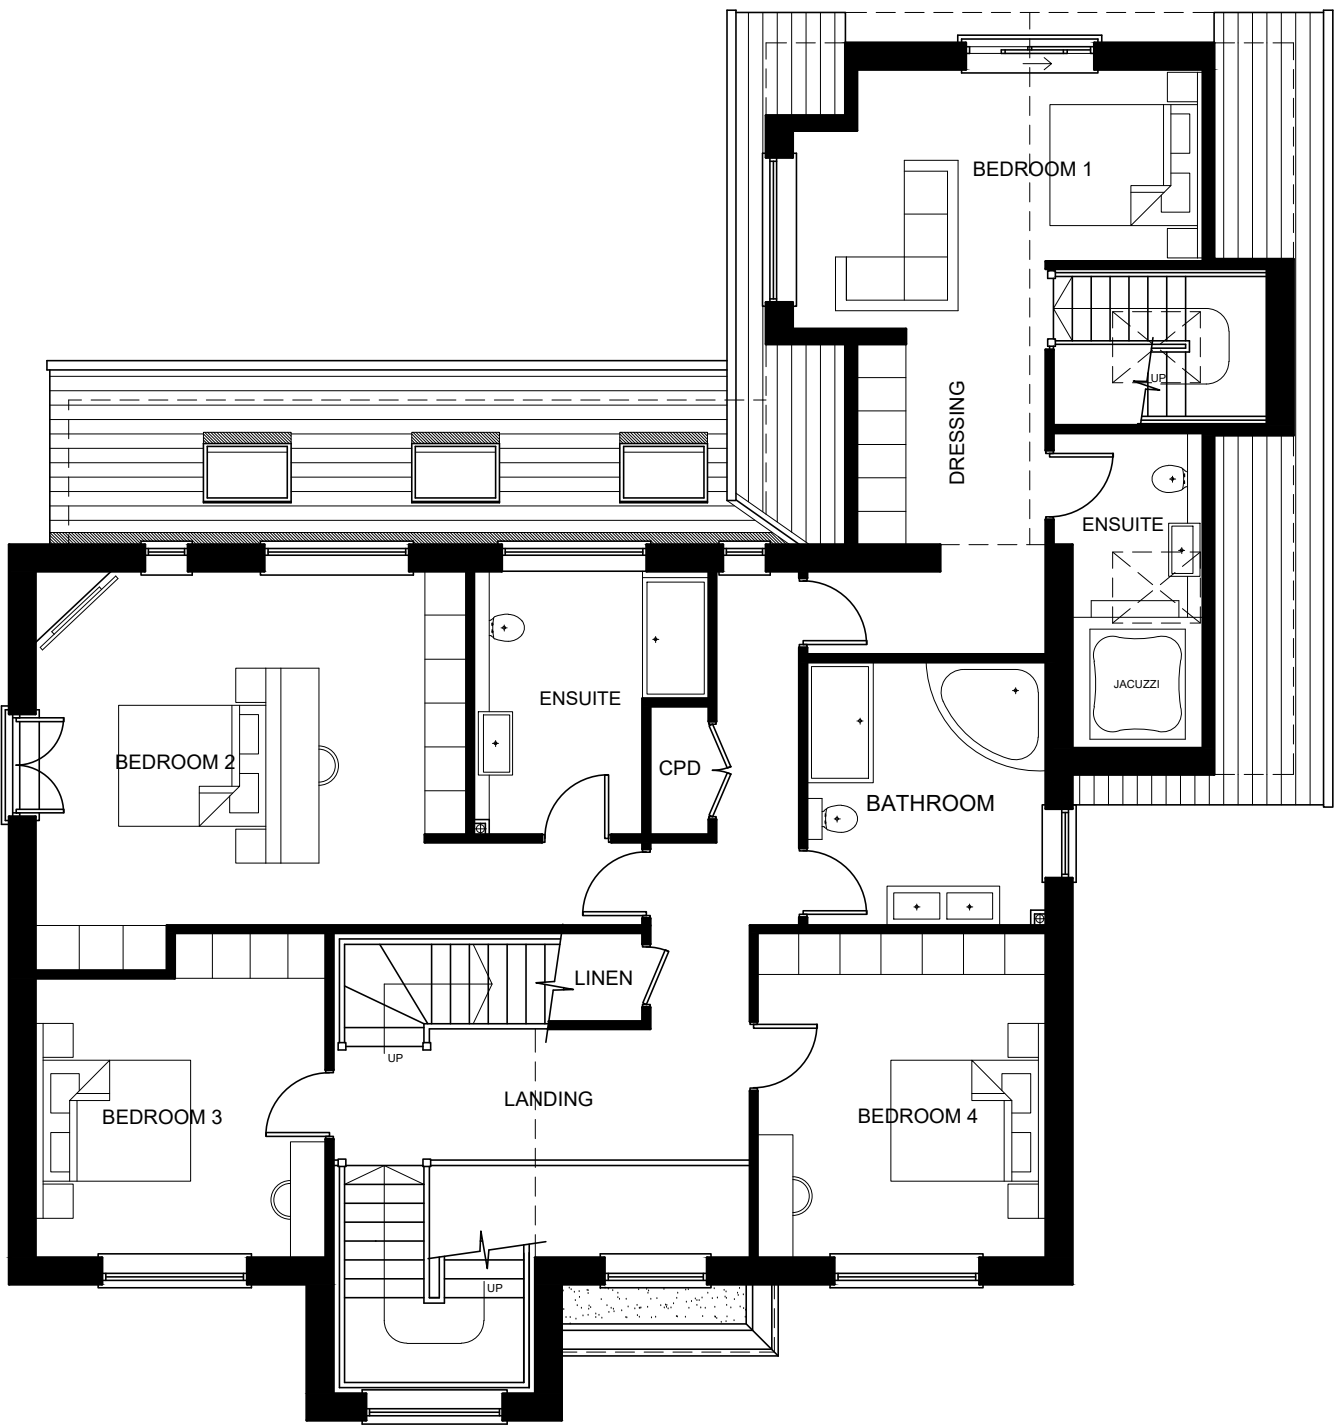

FIRST FLOOR PLAN



SECOND FLOOR PLAN

PROPOSED PLANS ANDELEVATIONS

1:100 scale bar 0 1 2 3 4 metres

RJG Architecture LTD For All Your Architectural Design Requirements Tel : 01832 341 844 e-mail: rjg@rjgarchitecture.com	Project Denbigh Pex Hill Widnes (Knowsley)	
	Drawing Title Proposed Plans and Elevations	
1. Figure dimensions to be followed in preference to scale. 2. All dimensions to be checked on site. 3. This drawing remains the copyright of the architect and may not be copied without prior consent.	Drawing No 01703/SK/02	Rev
	Drawn by BOR	Scale & Date 1:100 Mar '23