


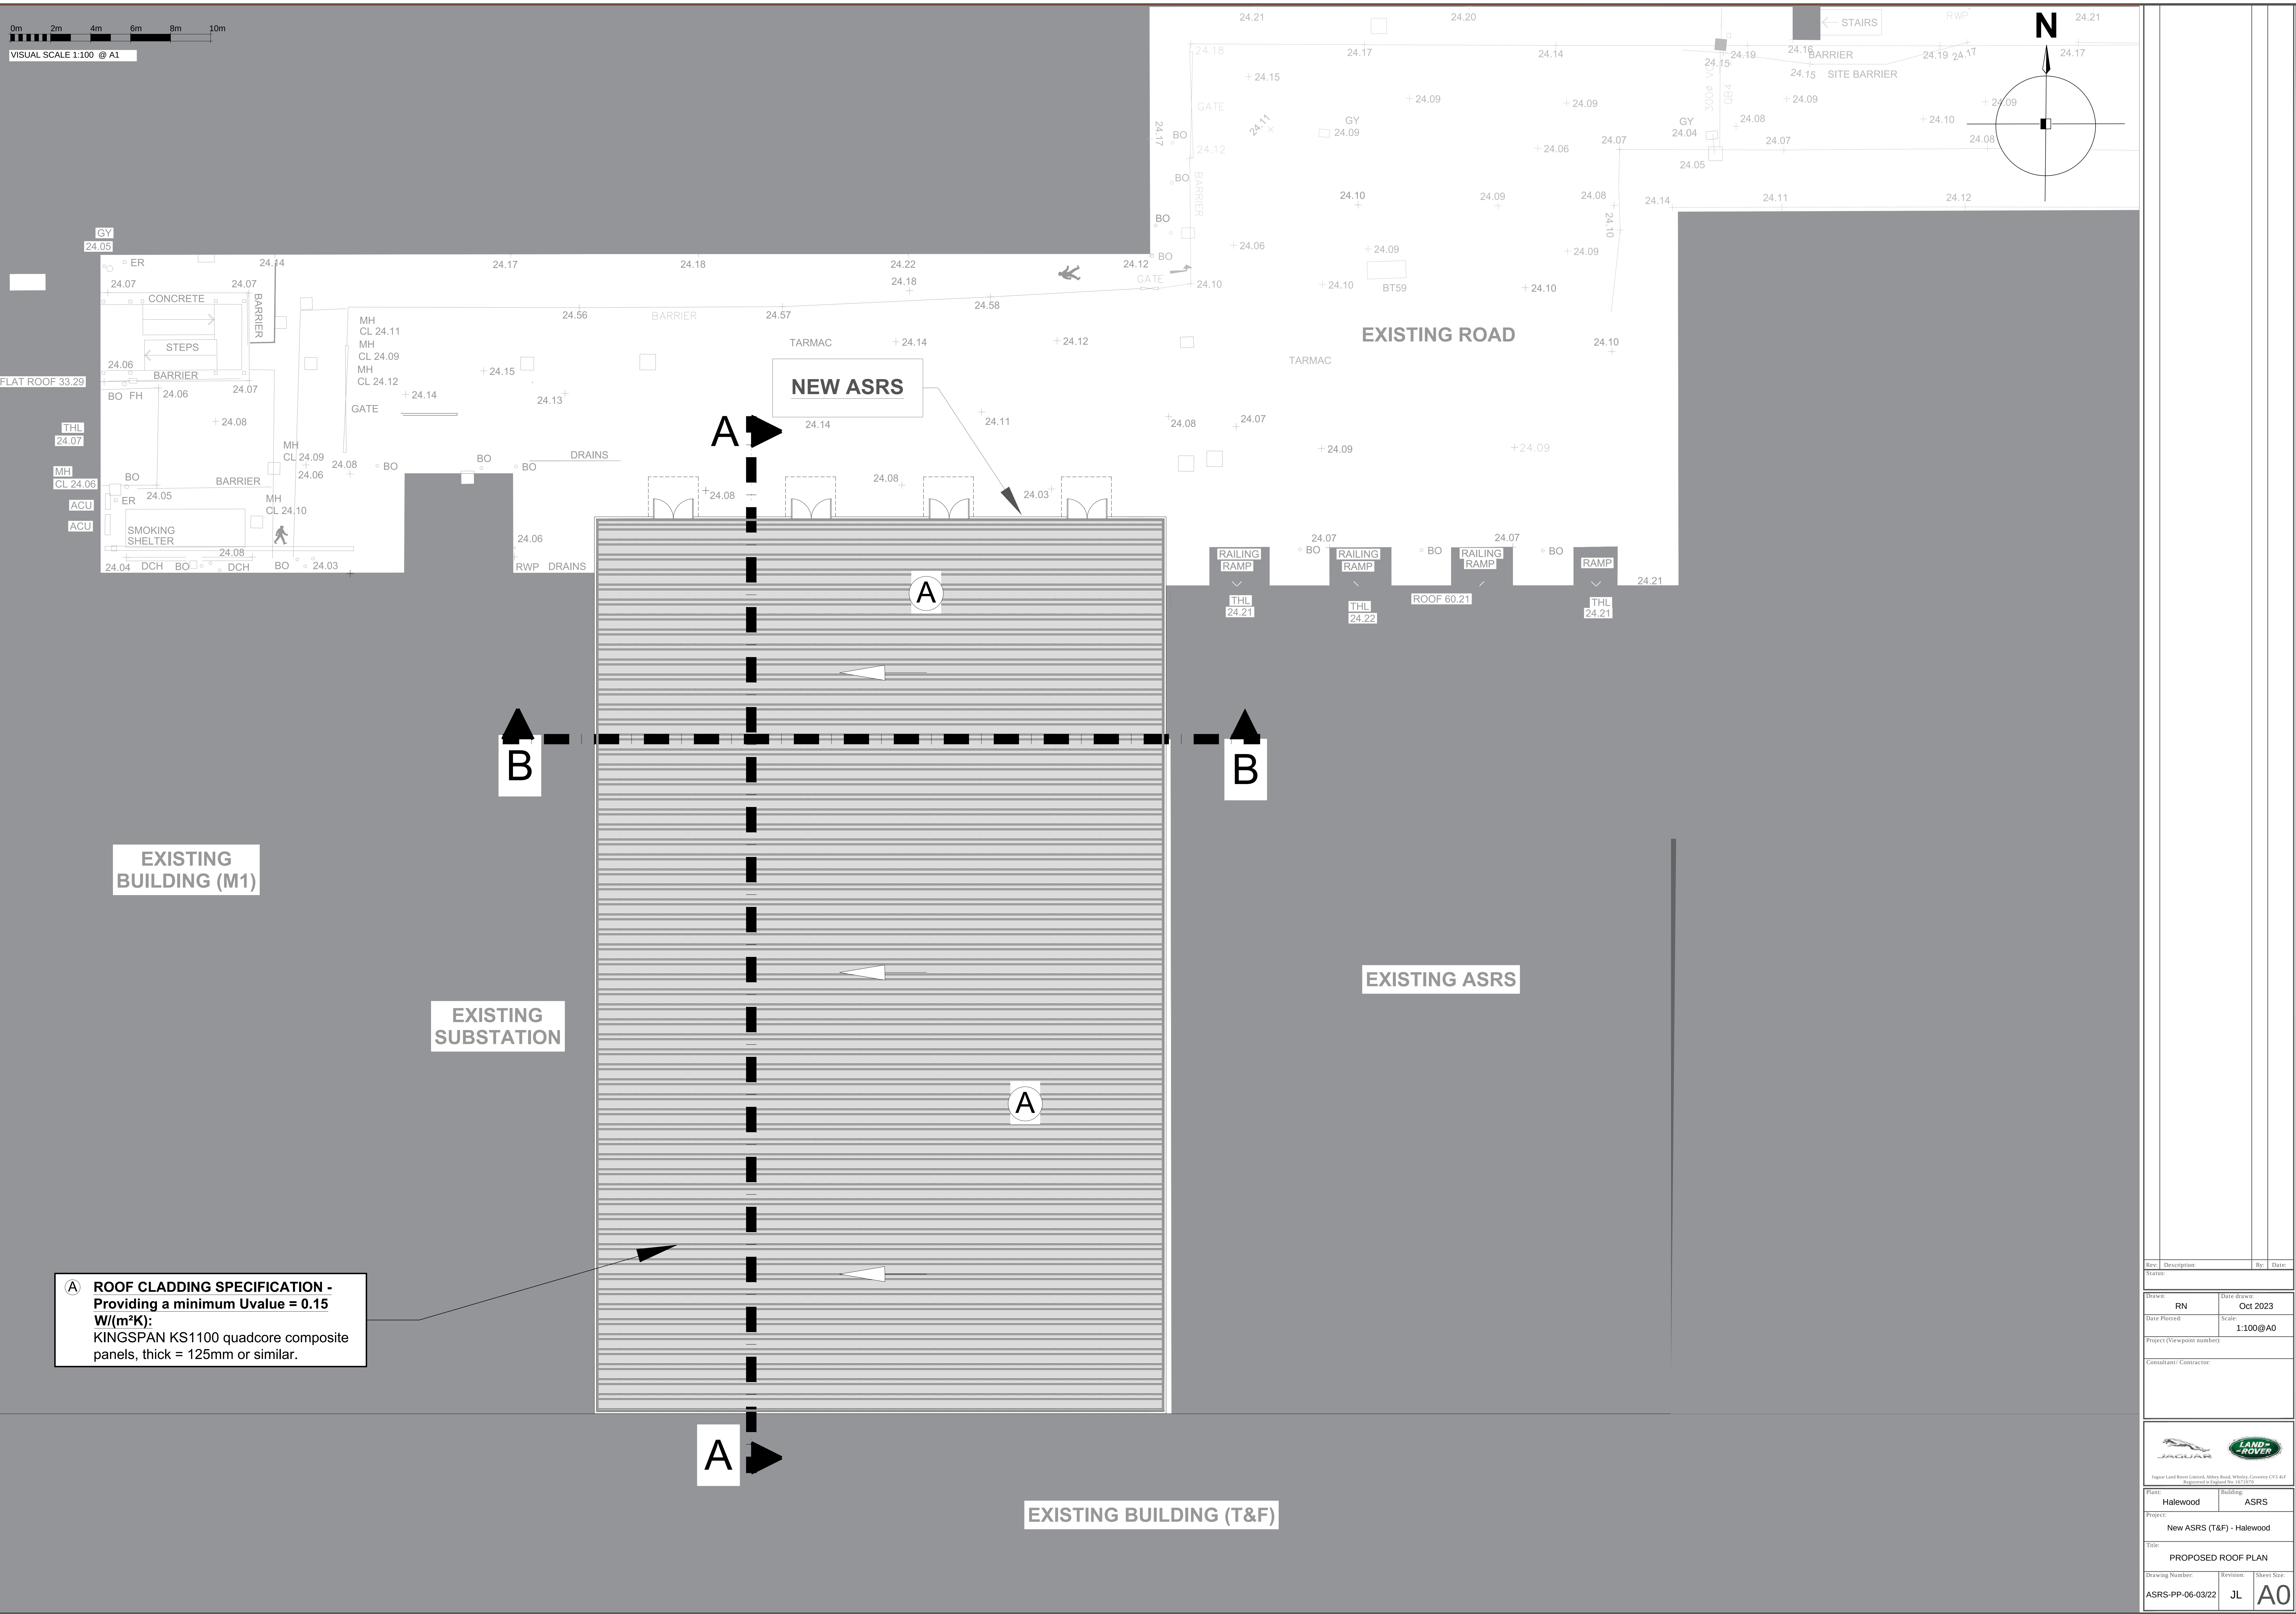

Rev:	Description:		By:	Date:
Status:				
Drawn:		Date drawn:		
RN		Oct 2023		
Date Plotted:		Scale:		
		1:100 @A0		
Project (Viewpoint number):				
Consultant/ Contractor:				
				
Jaguar Land Rover Limited, Abbey Road, Whitley, Coventry CV3 4LF Registered in England No. 1472979				
Phase:		Building:		
Halewood		ASRS		
Project:		New ASRS (T&F) - Halewood		
Title:		PROPOSED ROOF PLAN		
Drawing Number:		Revision:		Sheet Size:
ASRS-PP-06-03/22		JL		A0