

NOTE: This drawing is for the communication of design intent at **developed design stage only**. This plan has been produced for Mr J. Barton for his project at the mineral railway site opposite 21 & 22 Haleview Road, Liverpool, L36 6DD and has been prepared for communicating developed design (stage 3) information and is not intended for use by any other person or for any other purpose.'

NOTE: Any Levels and figured dimensions are for the purposes of communicating design intent. Any figured dimensions and levels **must be varified by site measure**

Copyright **Tom Black Architects Ltd** 2022

Revisions			
Date	Rev	Description	Init.

[illegible]

- Stage 0: Strategic Definition
- Stage 1: Preparation and Brief
- Stage 2: Concept Design
- Stage 3: Developed Design
- Stage 4: Technical Design
- Stage 5: Construction
- Stage 6: Hand Over & Close Out
- Stage 7: In Use Services

PROJECT STATUS:

DEVELOPED DESIGN


CLIENT:
Mr Jason Barton

JOB TITLE:
Proposed Office Unit, Opposite 21 & 22
Hale View Road, Huyton

DRAWING TITLE:
Proposed Front Elevation with Boundary
Treatment at 1:50


DRAWN:	SCALE:	DATE:
TPB	1:50 @ A1	01:06:2022

DRAWING NUMBER:	REVISION:
22-010 (05)002	<u>P01</u>

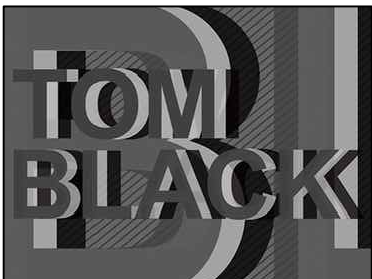

TOM BLACK ARCHITECTS LTD
Studio 1
12 Jordan Street
Liverpool, L1 0BF
T 07717297174

E tom@tomblackarchitects.co.uk
W www.tomblackarchitects.co.uk

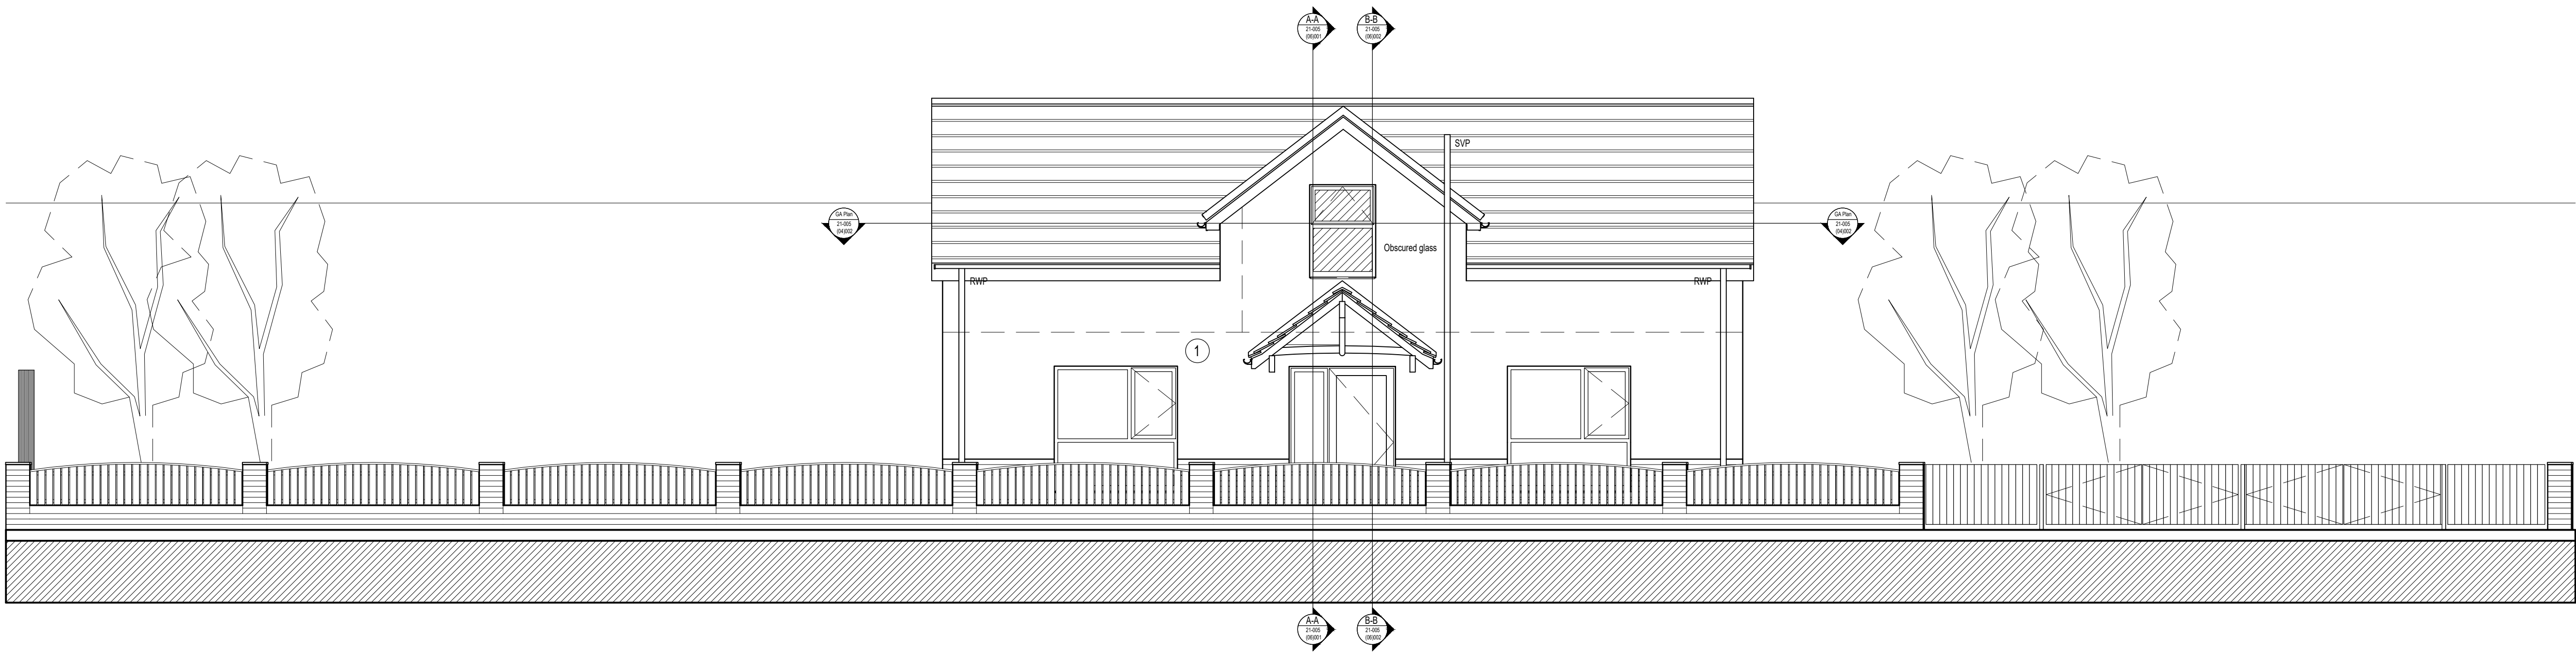

PROPOSED NORTH EAST ELEVATION

- 1 Proposed external textured cement render such as Sto or K-System, finished in a white or white colour.

PROPOSED FRONT ELEVATION (WITH BOUNDARY TREATMENT) @ 1:50