


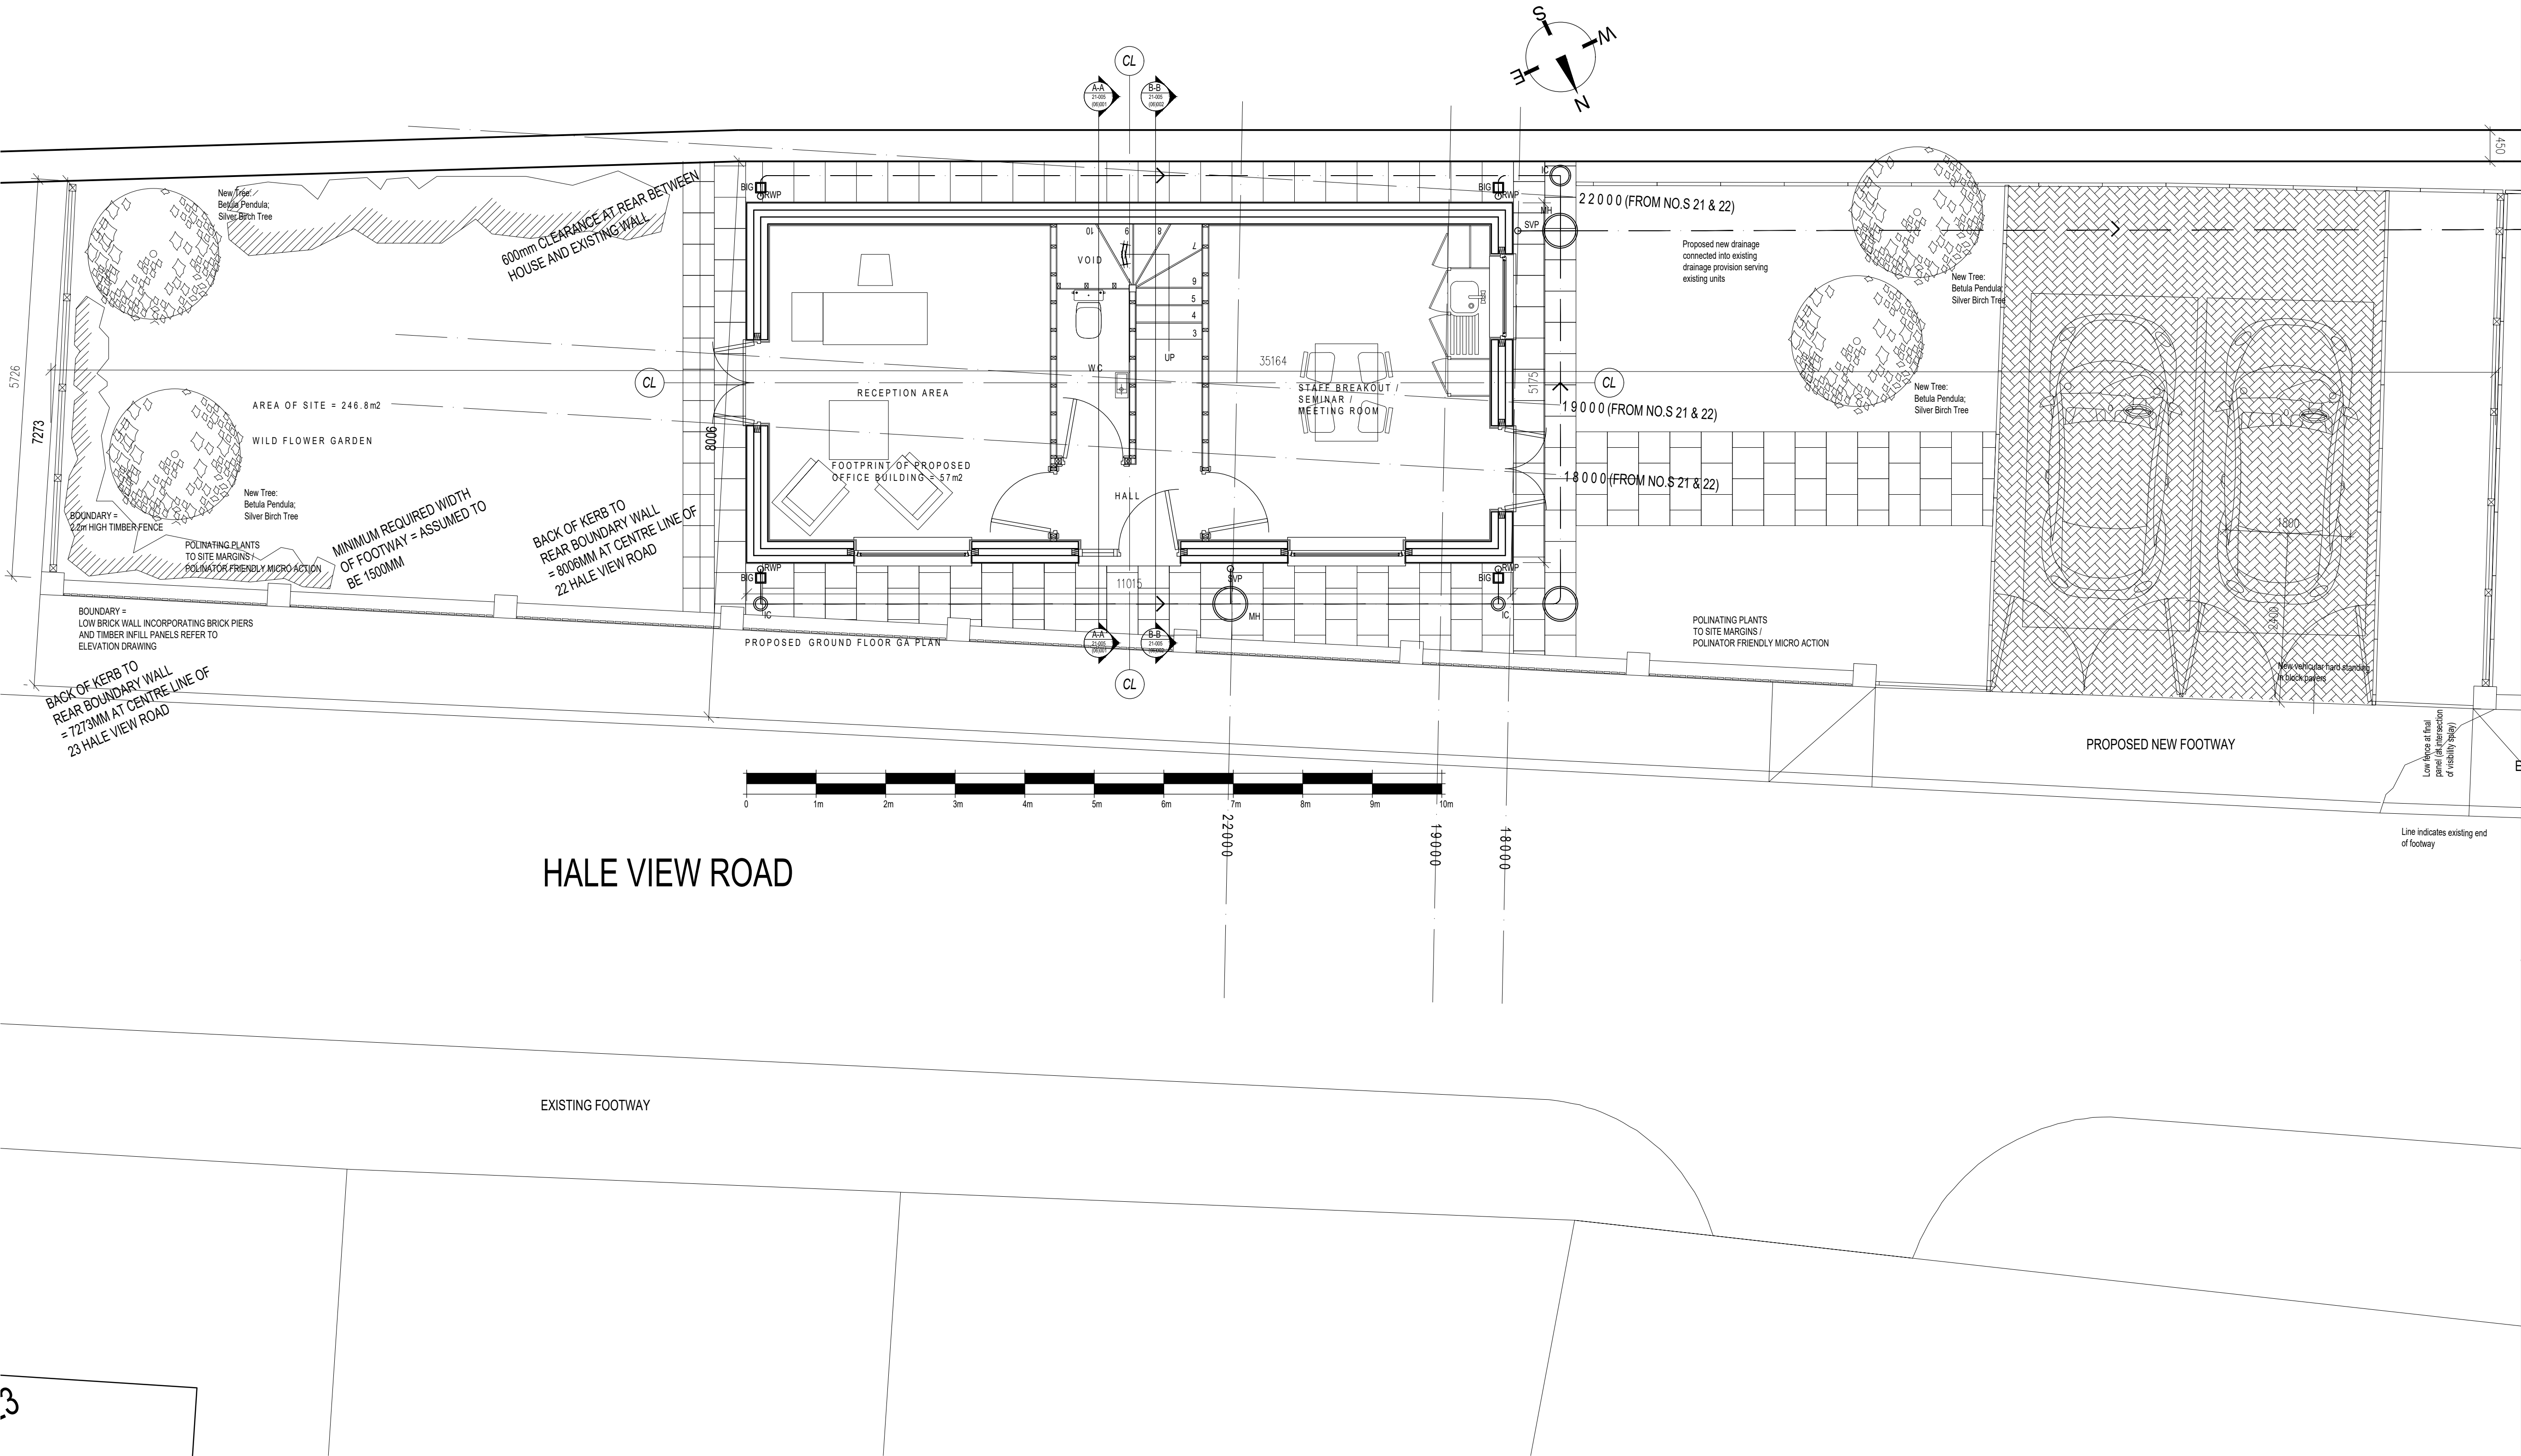

**NOTE:**This drawing is for the communication of design intent at **developed design stage only**. This plan has been produced for Mr J. Barton for his project at the mineral railway site opposite 21 & 22 Haleview Road, Liverpool, L36 6DD and has been prepared for communicating developed design (stage 3) information and is not intended for use by any other person or for any other purpose.

**NOTE:**Any Levels and figured dimensions are for the purposes of communicating design intent. Any figured dimensions and levels **must be varified by site meassure**

Copyright **Tom Black Architects Ltd** 2022

| Revisions |     |             |       |
|-----------|-----|-------------|-------|
| Date      | Rev | Description | Init. |

Notes

- Stage 0: Strategic Definition
- Stage 1: Preparation and Brief
- Stage 2: Concept Design
- Stage 3: Developed Design
- Stage 4: Technical Design
- Stage 5: Construction
- Stage 6: Hand Over & Close Out
- Stage 7: In Use Services

**PROJECT STATUS:**  
**DEVELOPED DESIGN**


**CLIENT:**  
Mr Jason Barton

**JOB TITLE:**  
Proposed Office Unit, Opposite 21 & 22 Hale View Road, Huyton

**DRAWING TITLE:**  
Proposed Ground Floor Site Plan

| DRAWN: | SCALE: | DATE:      |
|--------|--------|------------|
| TPB    | 1:50   | 01:06:2022 |

| DRAWING NUMBER: | REVISION: |
|-----------------|-----------|
| 21-005 (04)002  | P01       |

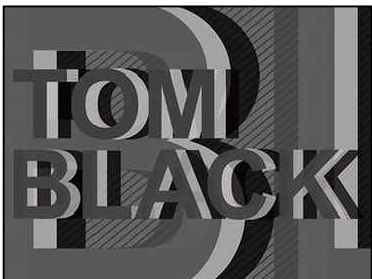

**TOM BLACK ARCHITECTS LTD**  
Studio 1,  
12 Jordan Street  
Liverpool, L1 0BP  
T 07717297174  
E tom@tomblackarchitects.co.uk  
W www.tomblackarchitects.co.uk