

Rev	Date	Description
XX	XX:XX:XX	XXXX




EXISTING FRONT ELEVATION




EXISTING RIGHT HAND ELEVATION



EXISTING LEFT HAND ELEVATION

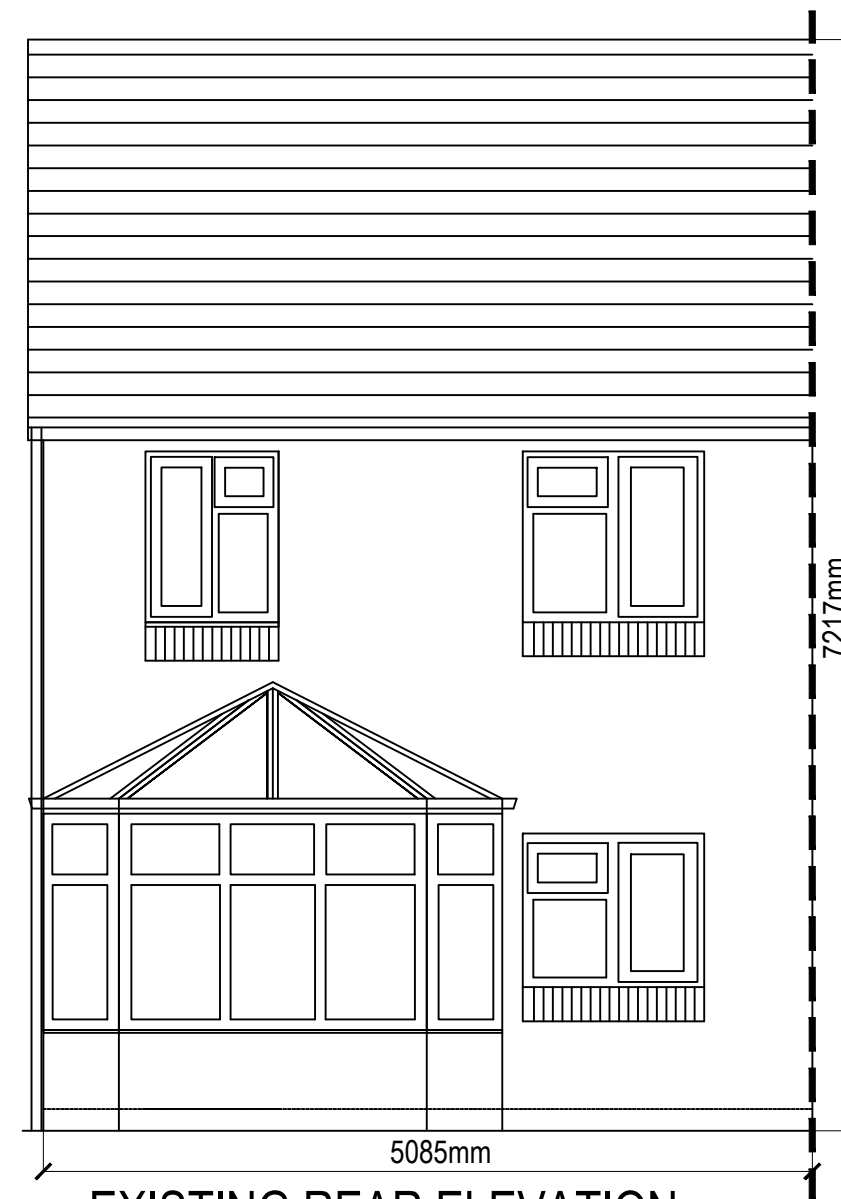

EXISTING REAR ELEVATION

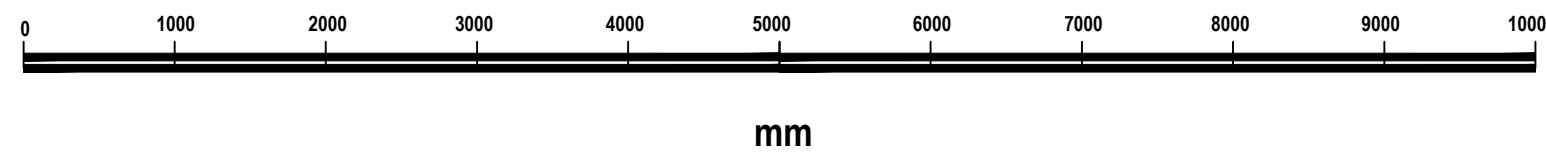

Client		
Mr S Lowe		
Project		
4 Turnstone Drive, Halewood, L26 7WR		
Proposed Single Storey Extension		
Title		
Existing Elevations		
Scale @ A2	Date	Stage
1:50@A2	14:11:21	-
Job No	Drawing No	Rev
TSTNDR	001	-
Drawn	Approved	